



W.0.05
DINING AREA WINDOW

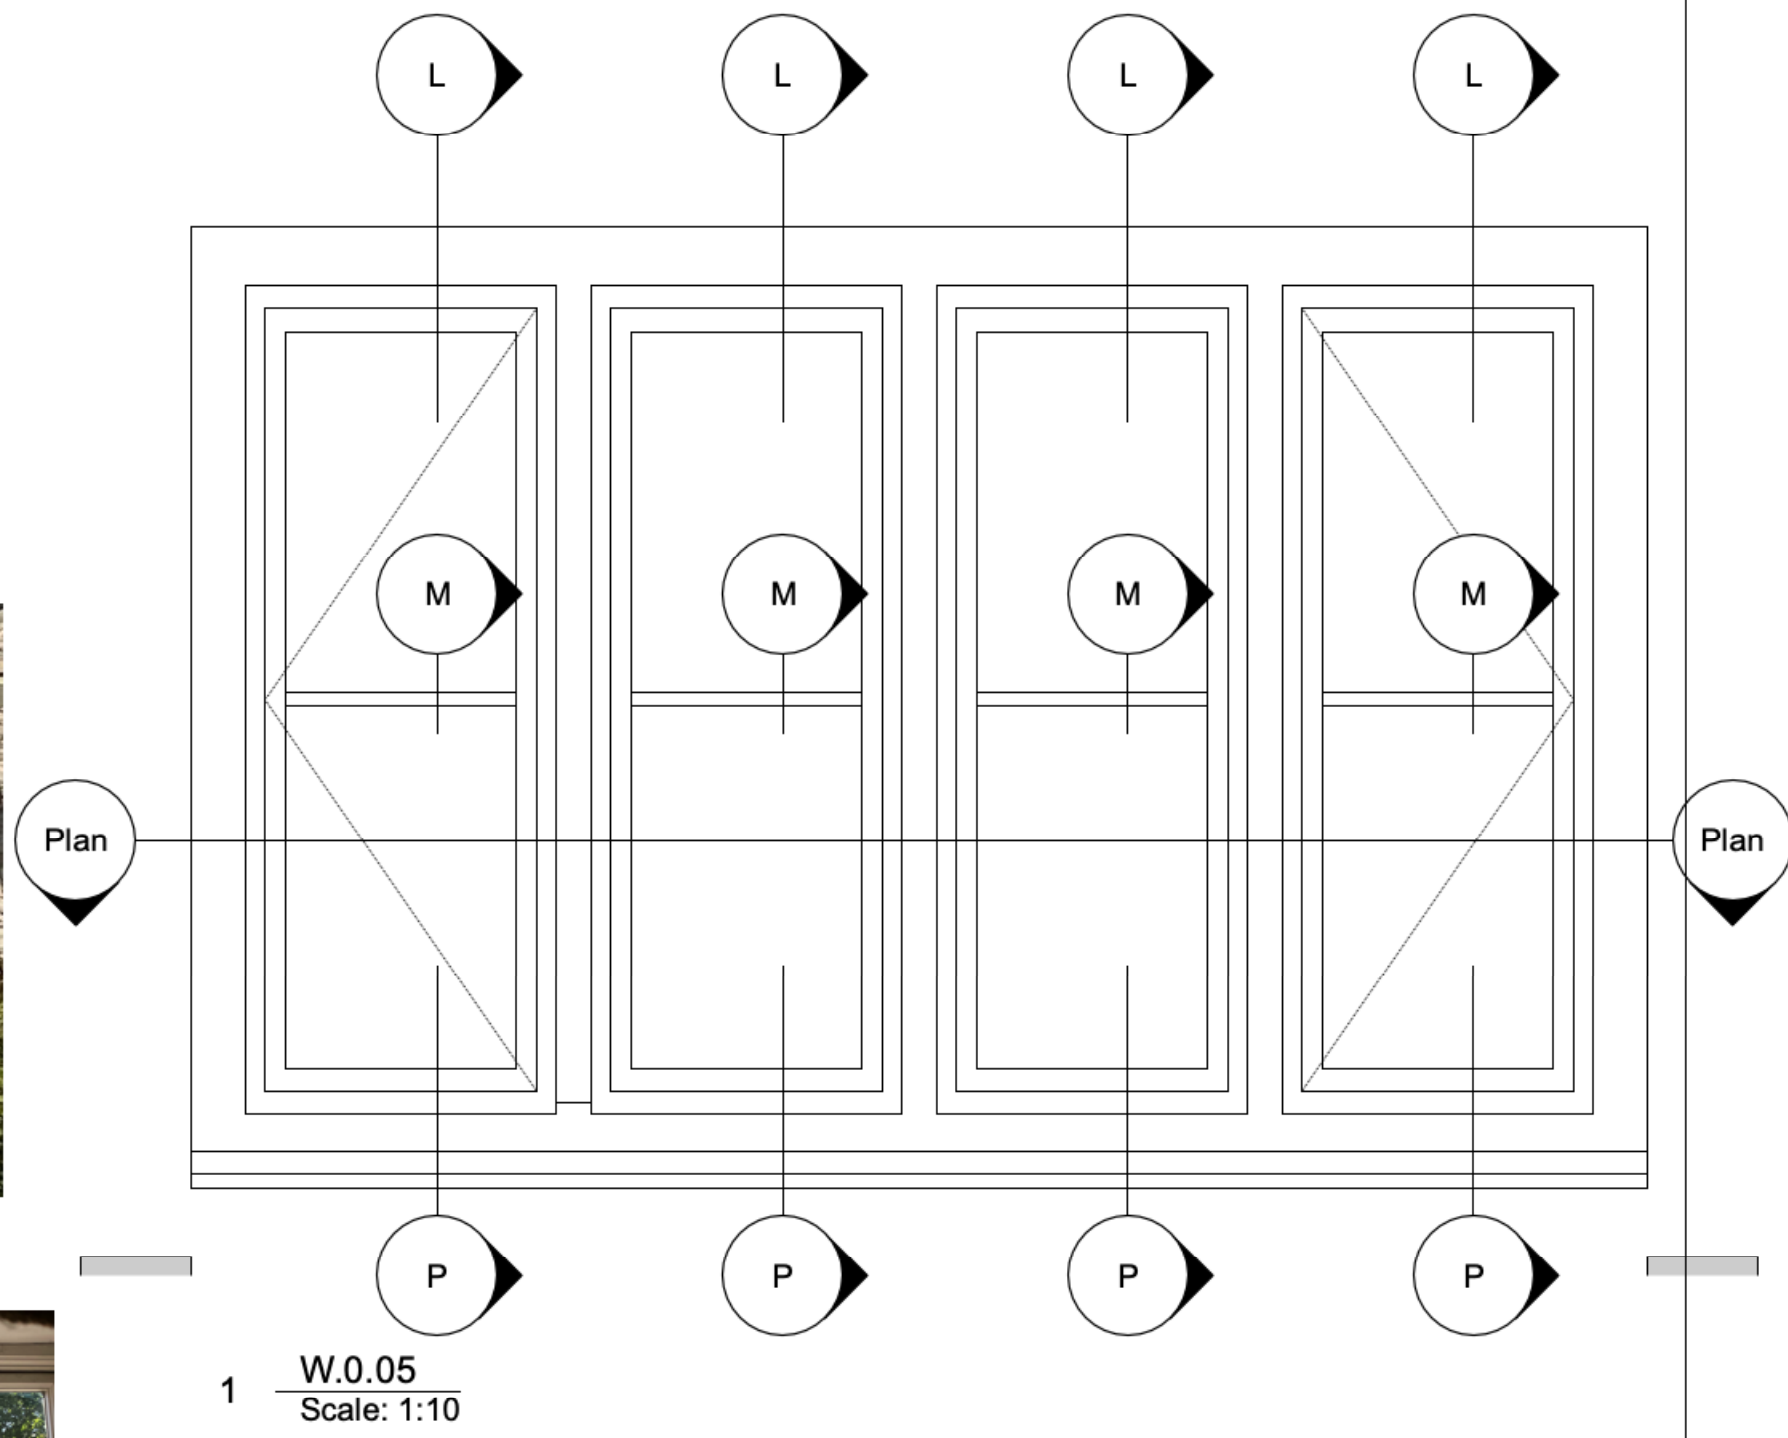


1 W.0.05
Scale: 1:10

2 W.0.05 Plan Detail
Scale: 1:10

W.1.01
FIRST FLOOR HALL

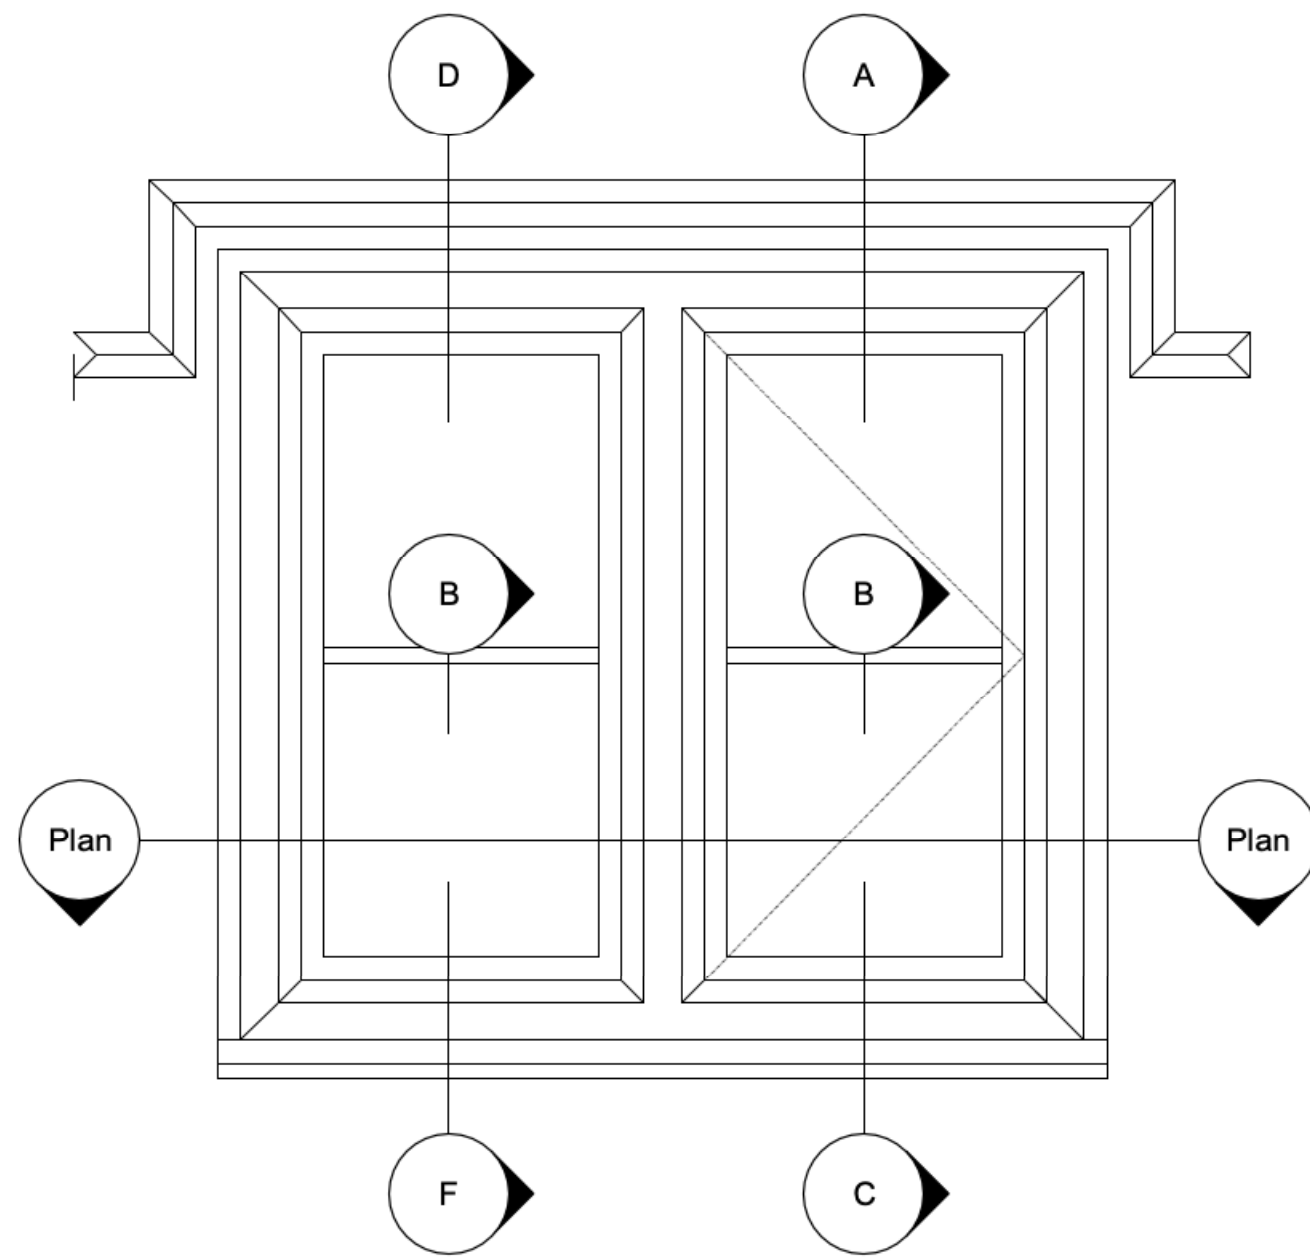


3 W.1.01
Scale: 1:10

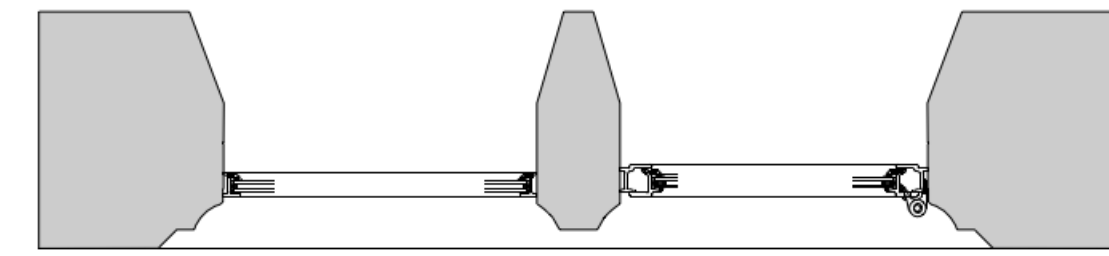


4 W.1.01 Plan Detail
Scale: 1:10

W.1.02
FIXED STAIR WINDOW

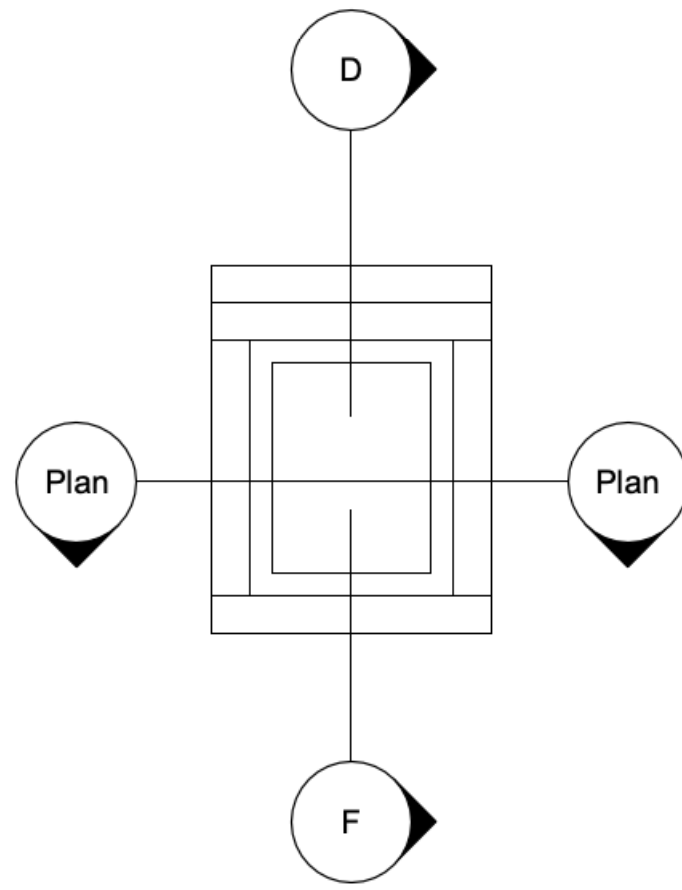


5 W.1.02
Scale: 1:10

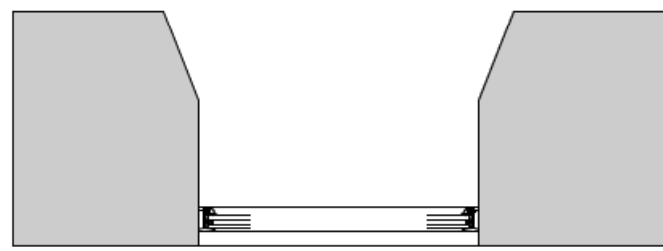


6 W.1.02 Plan Detail
Scale: 1:10

W.1.03
REAR BEDROOM

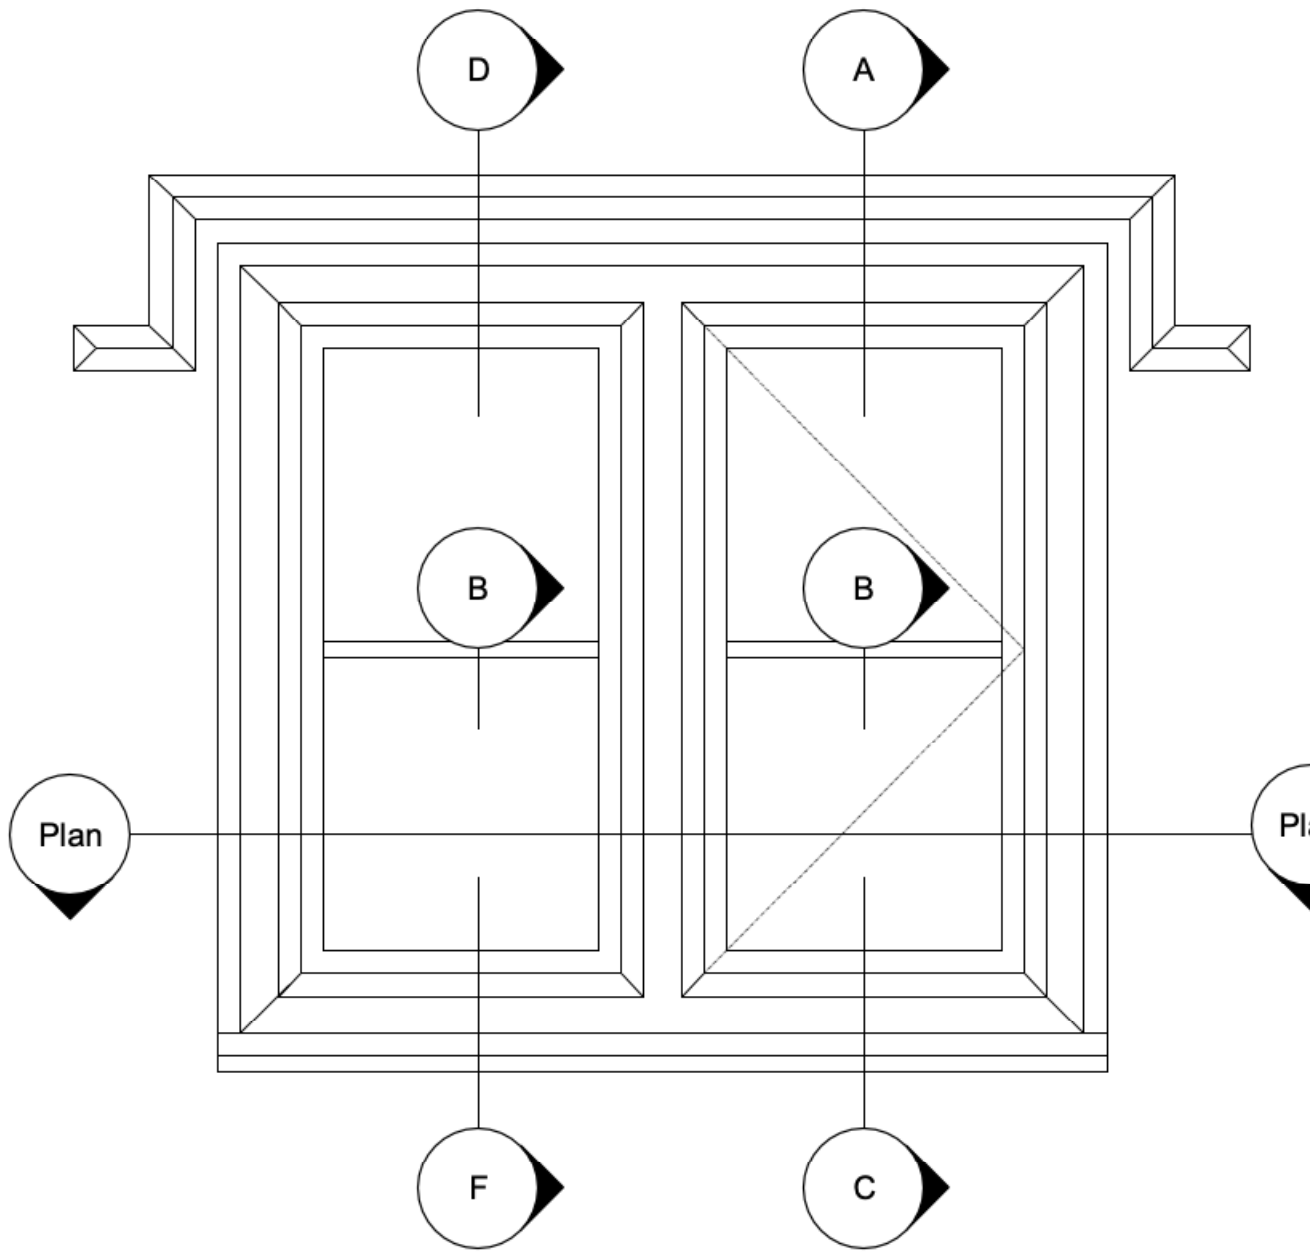

7 W.1.03
Scale: 1:10

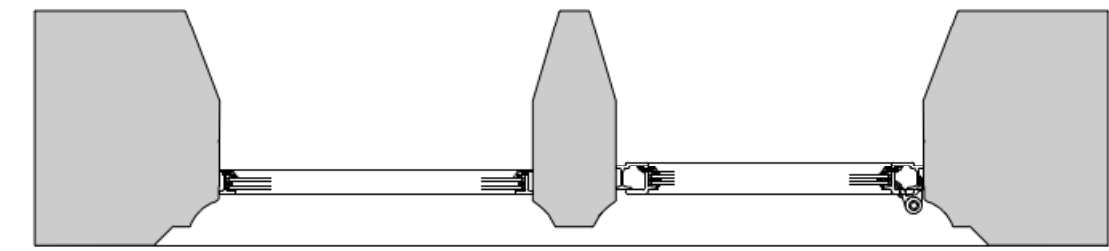

8 W.1.03 Plan Detail
Scale: 1:10

Notes

Windows & Doors Retained in Position
Refer to plans & elevations for window numbering

PROJECT

Latchets

CLIENT

Sheelagh, Gerard & Andy

DRAWING TITLE

PROPOSED WINDOWS

Drawing Number

22010-762

Scale

1:10 @ A1

Revision

A

Drawn By

ID

Date Created

01.08.25

Revision Date

01.08.25

Checked By

DF

Do not scale from drawing, all dimensions to be checked on site. Report omissions and discrepancies to the architect immediately

do
atelier ochre
architecture | interiors