



ReFrame Studio®

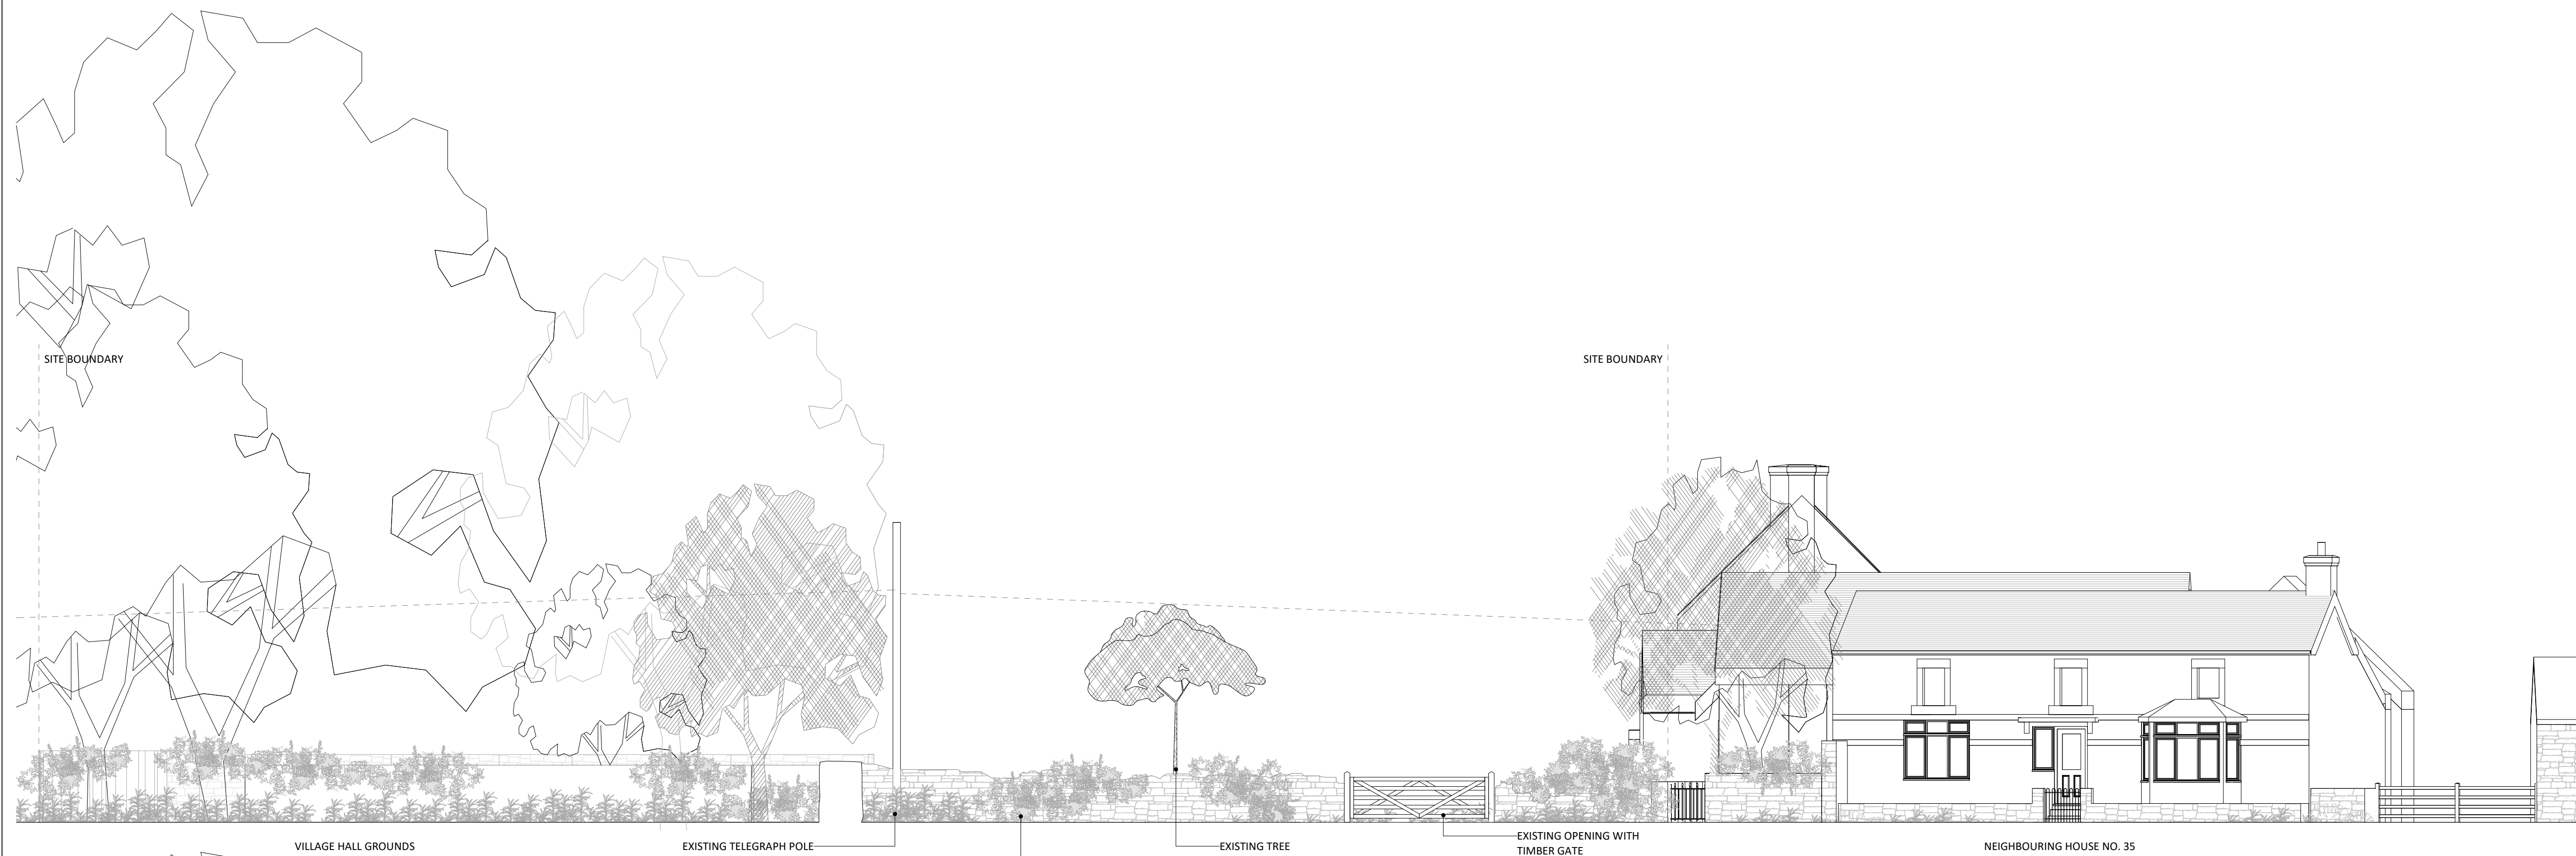

Existing Street Elevation

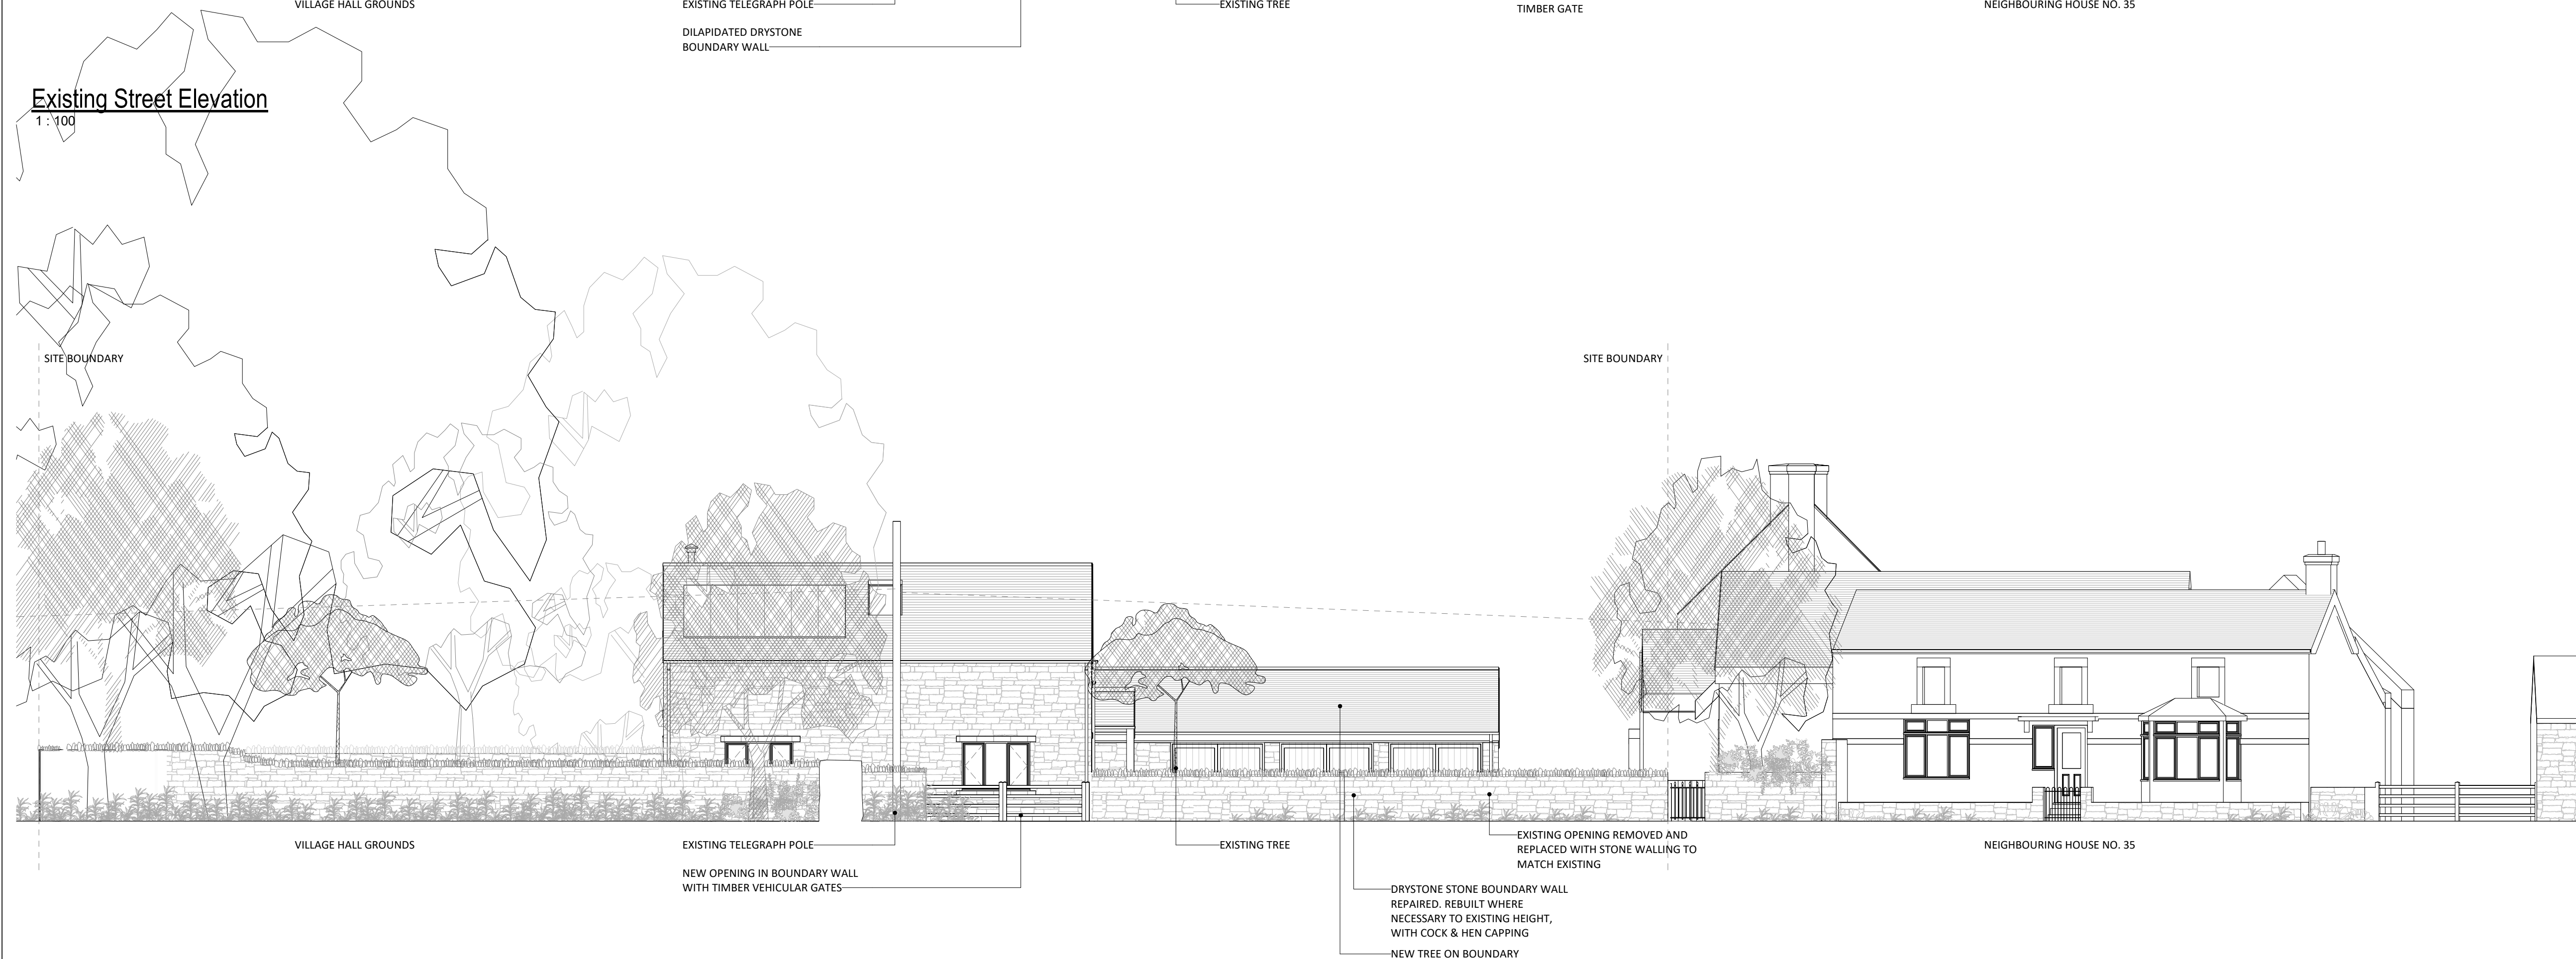

Proposed Street Elevation
1 : 100

[illegible]

CODE	SUITABILITY DESCRIPTION
STATUS	PURPOSE OF ISSUE

REFRAME DESIGN STUDIO LTD

PROJECT	
---------	--

WINSLEY Paddock

TITLE

PROPOSED STREET ELEVATION

STATUS	
--------	--

PLANNING

DRAWN BY CM	CHECKED BY CM	DATE 23/09/25
SCALE (@ A1) 1: 100		PROJECT NUMBER LAMA-56
DRAWING NUMBER L203		REV P02

