


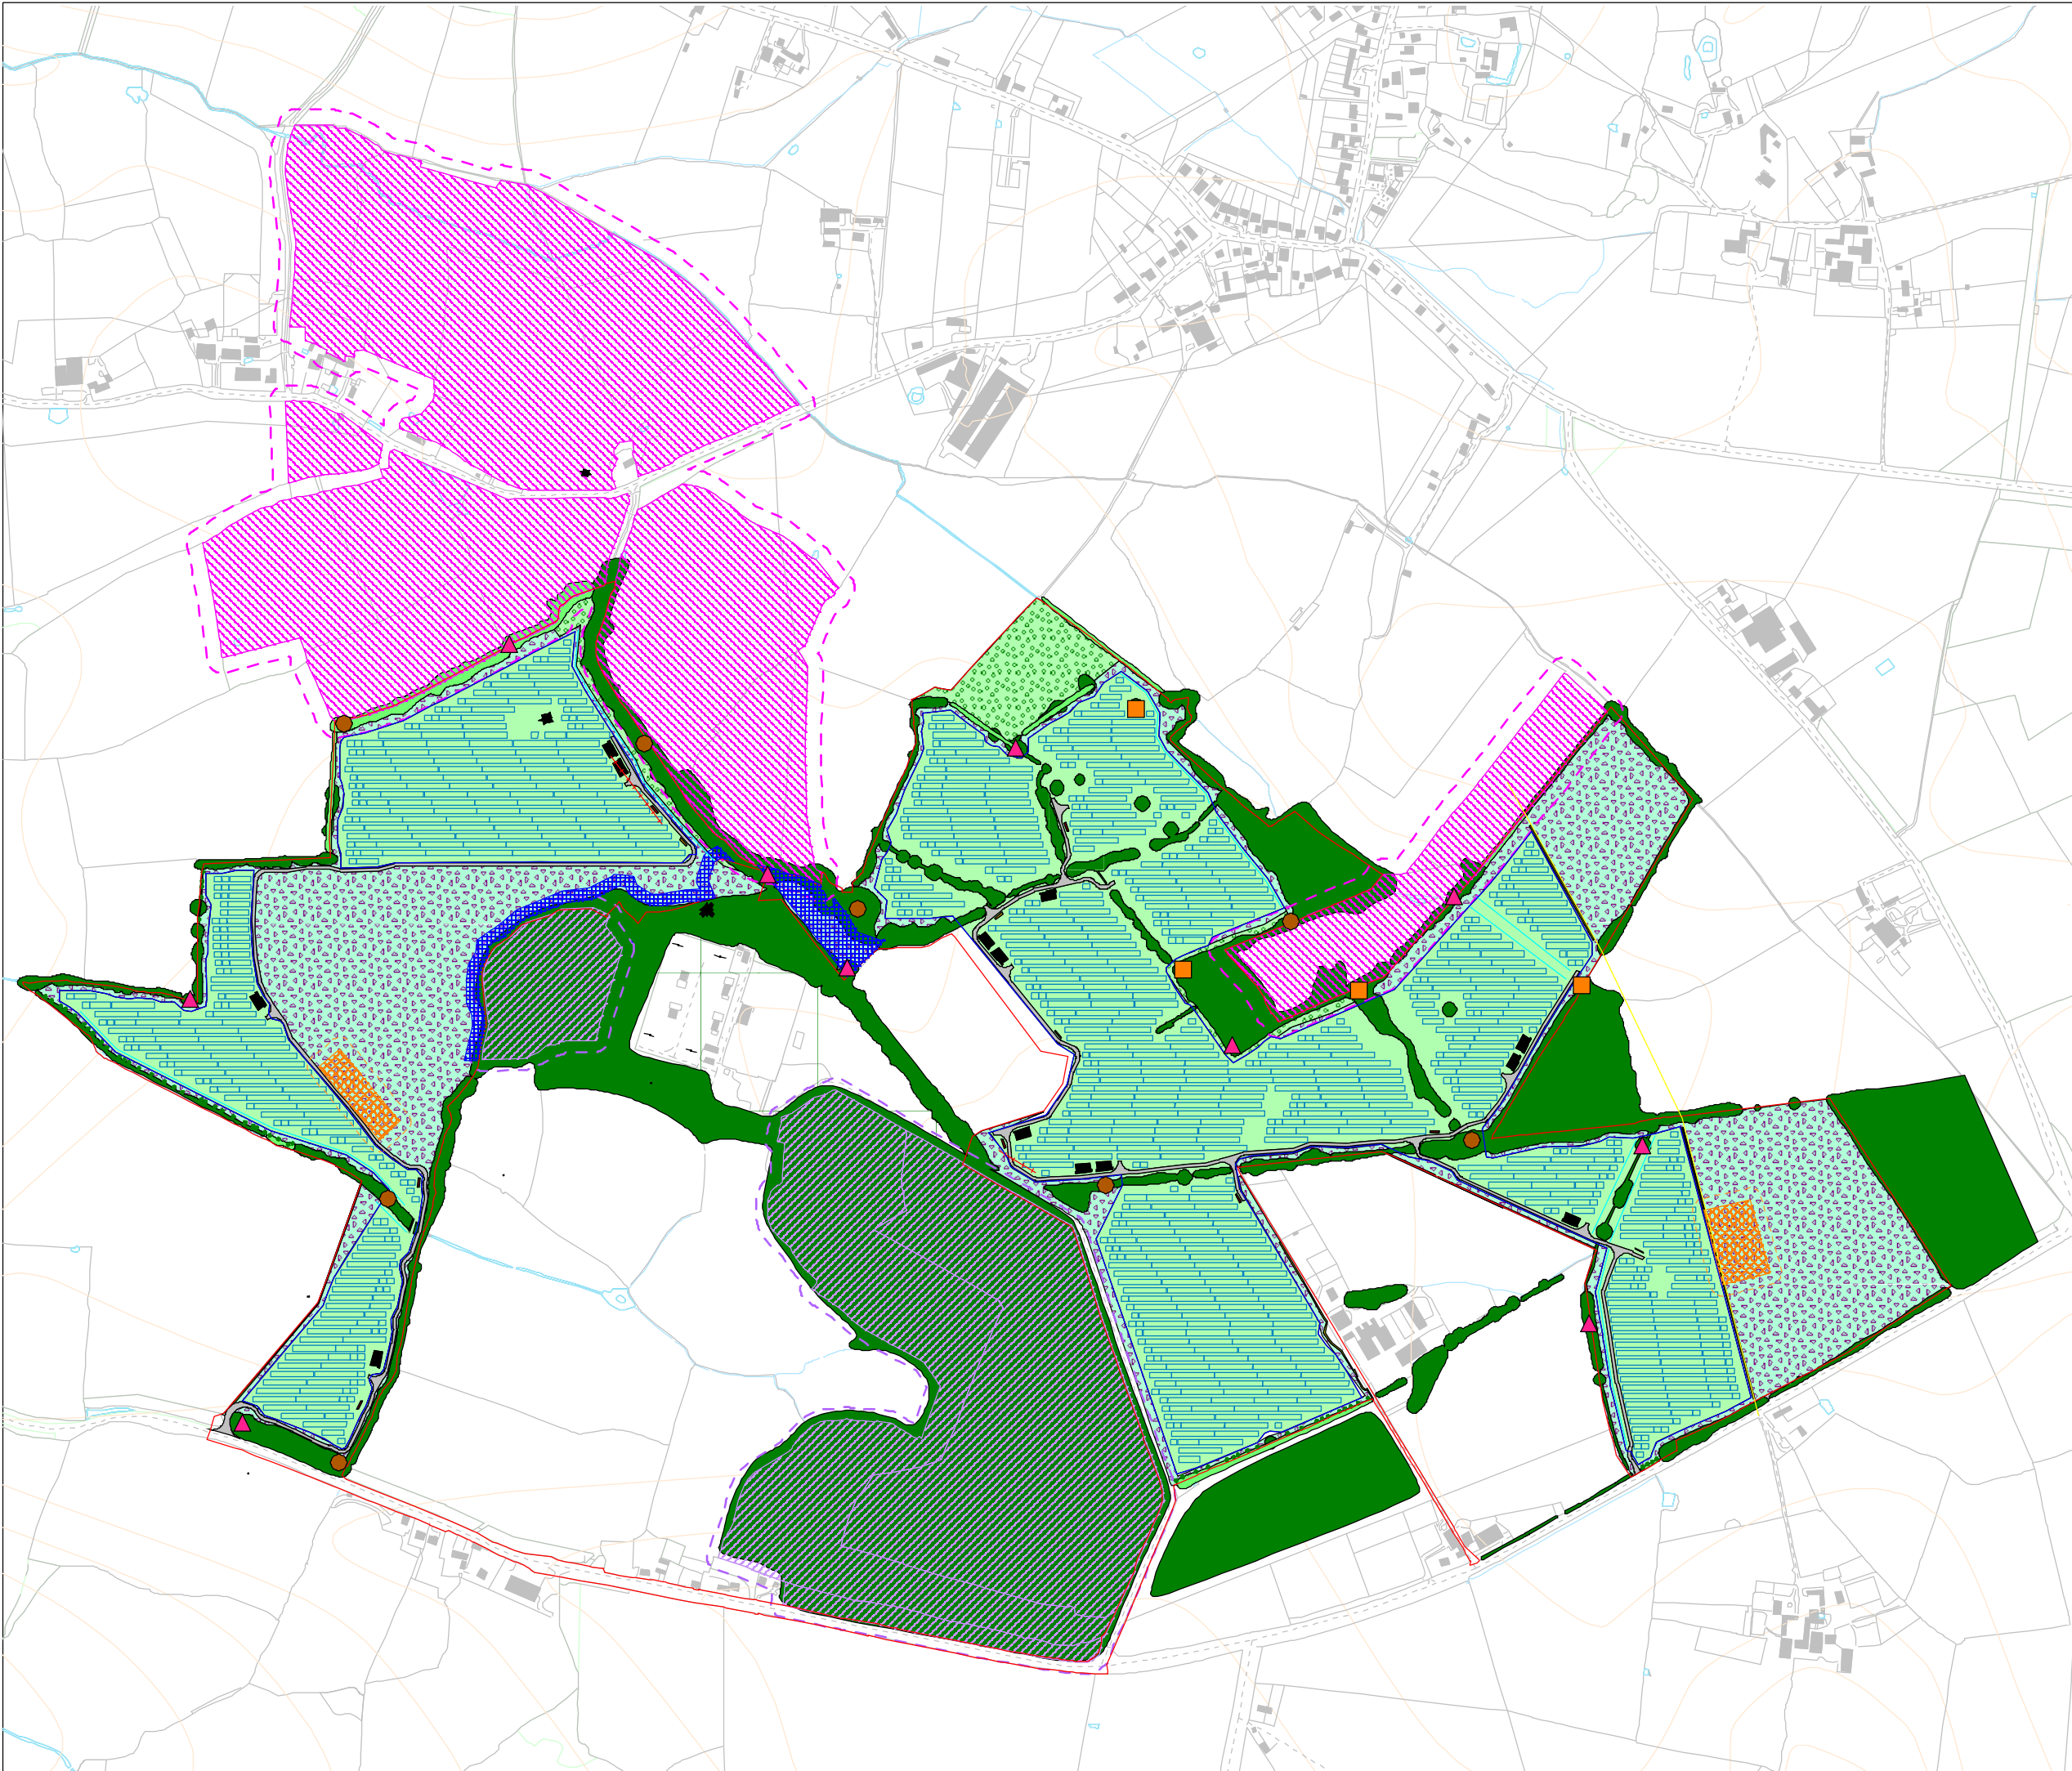

Legend

Site


Post Development

- Butterfly Wildlife Meadow - WFG18 Butterfly and Honeybee (27,500m²)
- Existing Vegetation
- Hybrid Inverter Container
- Improved Existing Vegetation
- Inverter Container
- Proposed New Hedgerow (Total 1467 lin. m)
- Solar Park Long Term Grazing mixture (569,600m²)
- Switch Gear
- Track
- WFG8 Hedgerows and Shaded Areas Grassland mix (273,100m²)
- NG BNG area - refer to planning reference PL/2022/09258
- Temporary Construction Compounds
- Solar Pannels
- Tree Planting
- Acoustic Fence
- PRoW - HANK 12 - solar farm screened by fence and hedgerow (527 lin. m) from PRo
- Pylon
- Security Deer Fence
- Swales
- 10no. Bird Box (location indicative only)
- 4no. Barn Owl Box (location indicative only)
- 8no. Bat Box (location indicative only)
- Site of Special Scientific Interest (SSSI)
- Ancient Woodland/Local Wildlife Site (LWS)
- 15m Construction Compound Buffer
- 20m Site of Special Scientific Interest (SSSI) Buffer
- 15m Ancient Woodland/Local Wildlife Site (LWS) Buffer

00	20/08/2025		HD	HD
Rev	Date	Description	De	App

This map contains data from the following sources:
Ordnance Survey (2024)
© Crown copyright. All rights reserved 2024.
1 licence number 010031673.

Co-ordinate System : British National Grid
Projection: Traverse Mercator
Datum: OSGB 1936
Units: Metres

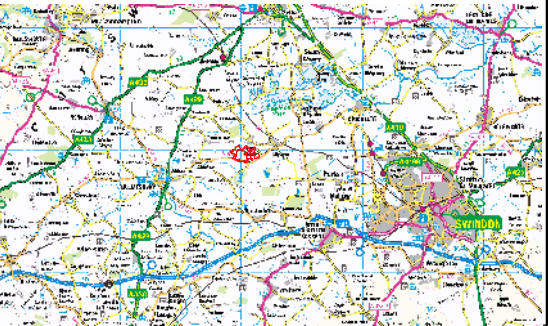

MINETY

ECOLOGICAL MITIGATION AND ENHANCEMENT PLAN

avianecology

Avian Ecology, Suite 3c Walnut Tree Farm, Northwich Road, Lower Stretton
WA4 4PG
Tel: 0843 506 5116
www.avianecology.co.uk

0 300
metres

N
W E
S