


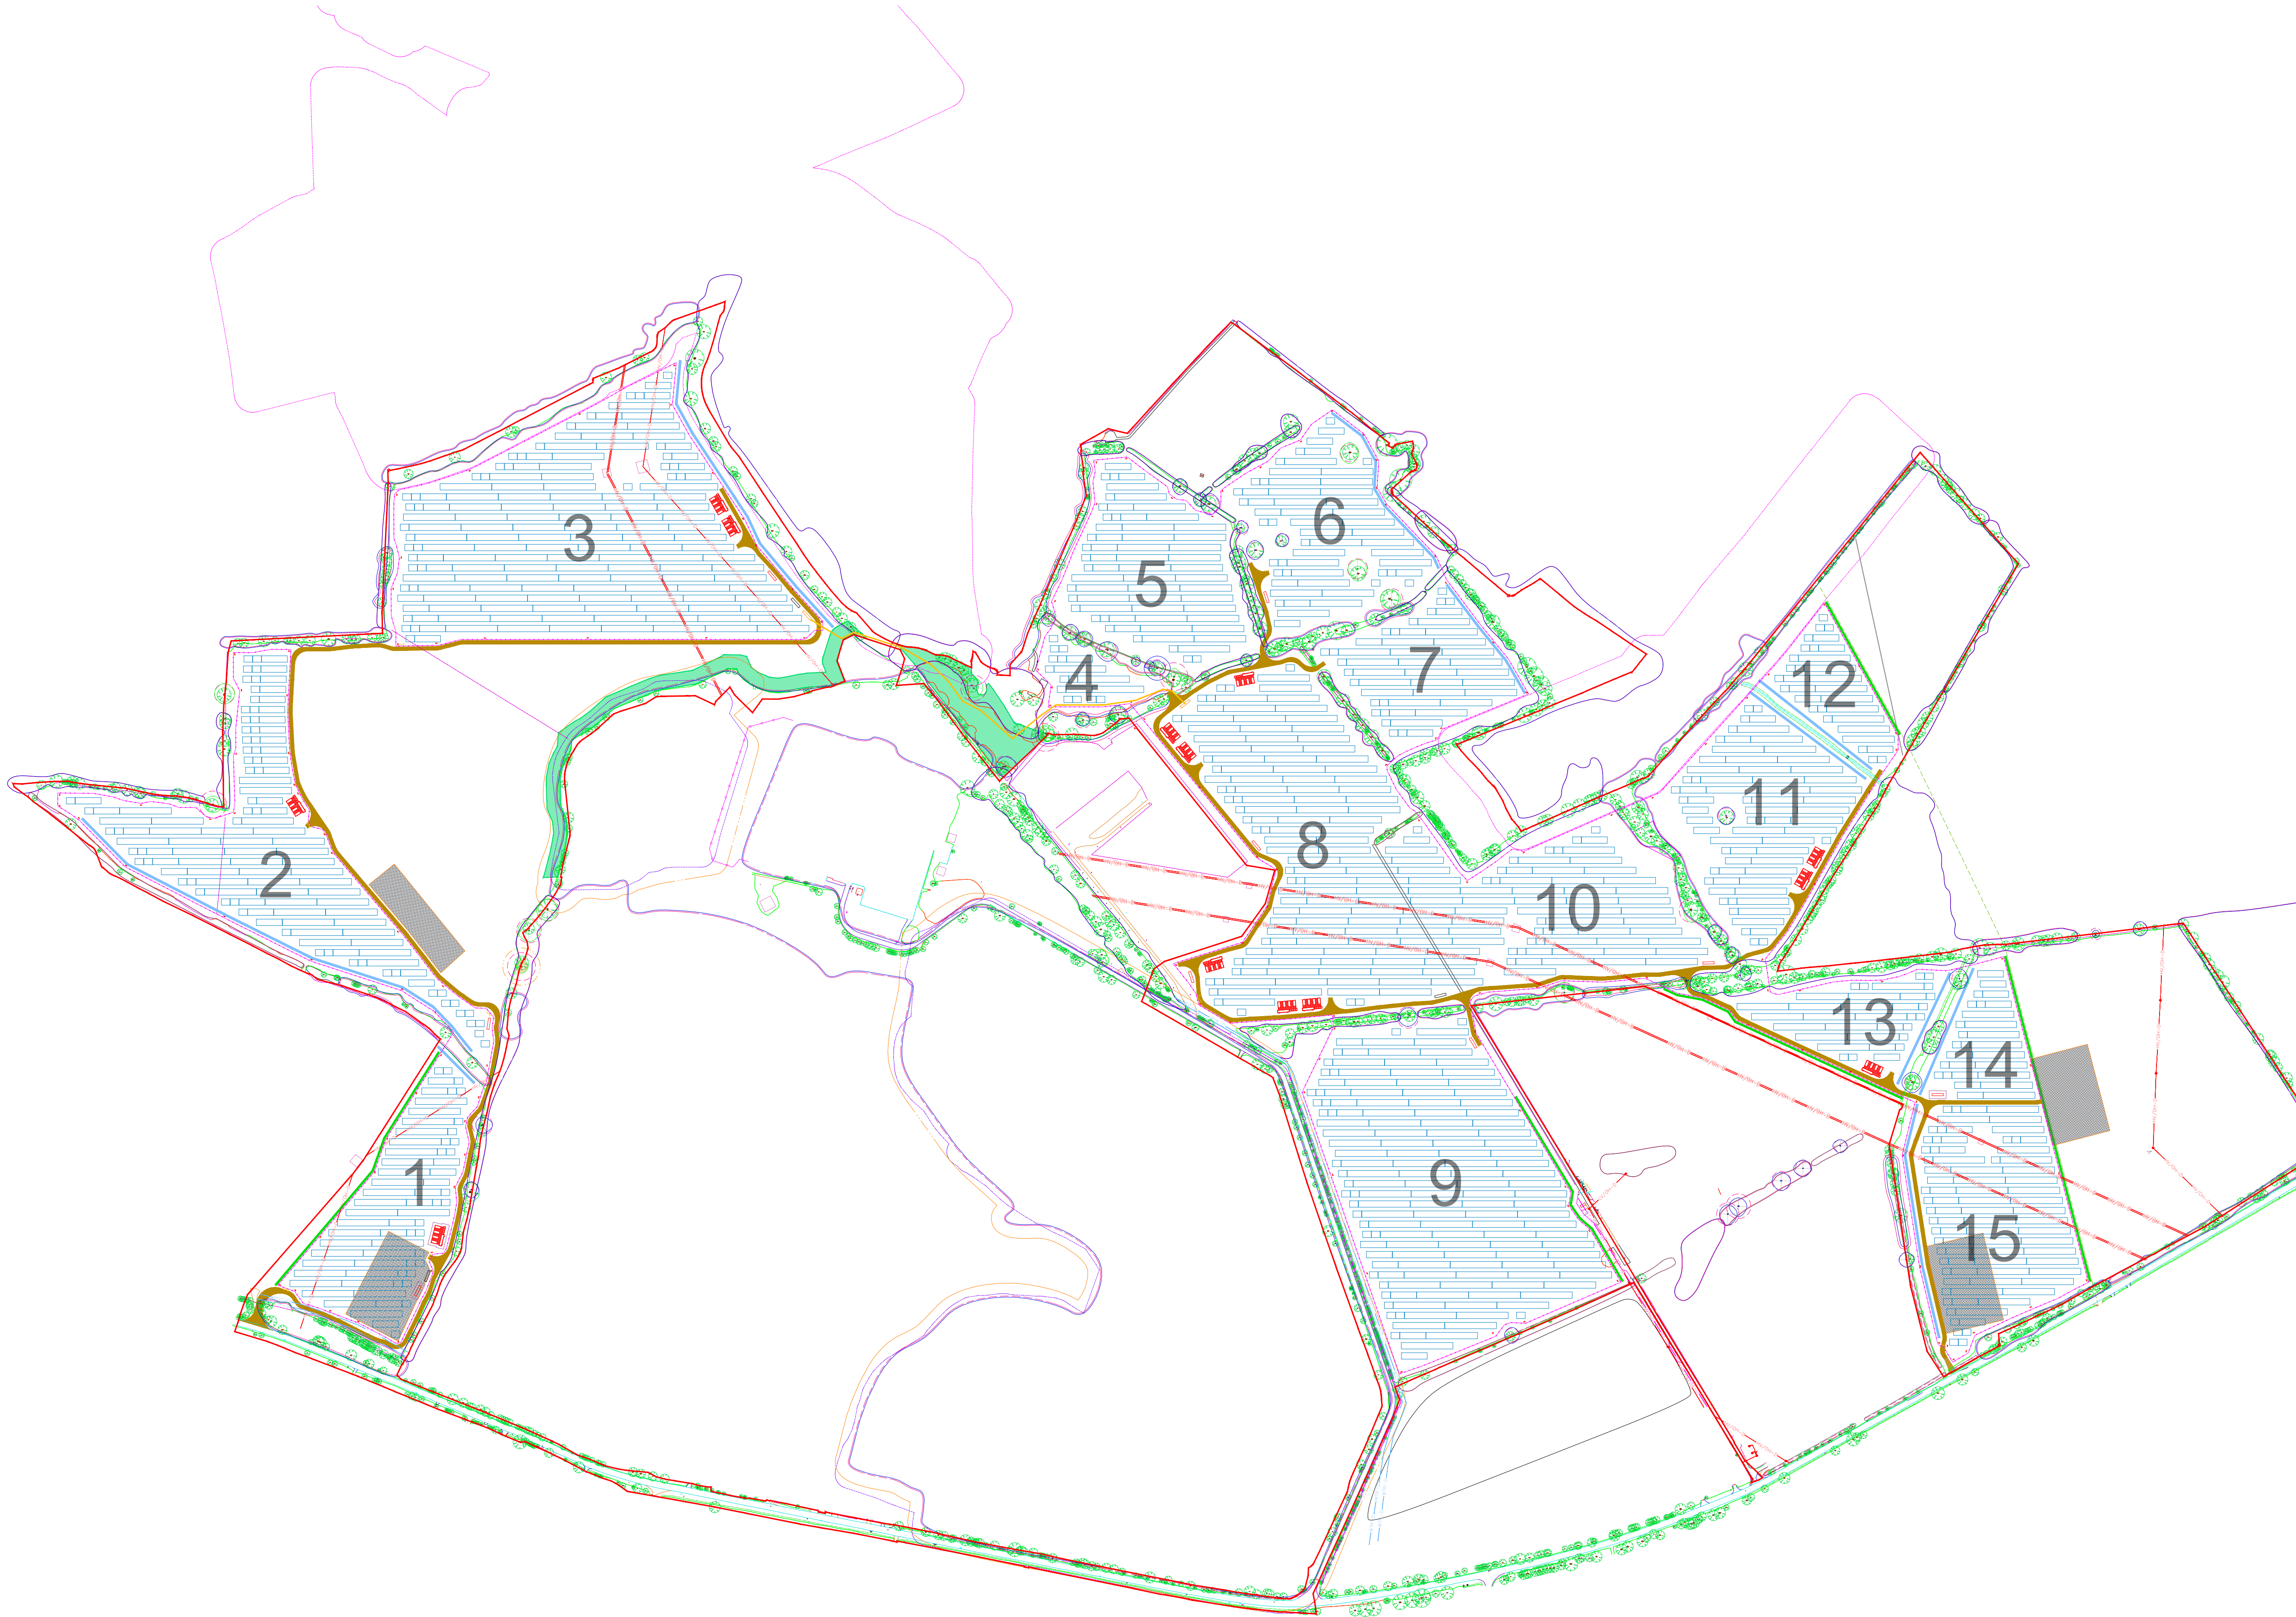

NOTES

1. All details are indicative only.
2. Dimensions are in metres unless stated otherwise.
3. Refer to HSE document "Avoiding danger from overhead power lines – Guidance Note GS6" to ensure safe operation of machinery in proximity to overhead power lines.

LEGEND

- Planning Red Line
- Road
- Solar panels
- Fence
- Hedges
- Trees
- Proposed Hedges
- Inverter Container
- Hybrid Inverter Container
- Acoustic Fencing
- Spares Container Container
- Customer Switch Gear Container
- CCTV
- Access Gate
- Construction compound
- Drains
- River
- Bank
- Public Rights Of Way
- Permissive Path
- Swale
- Acoustic Fence
- SSSI Buffer
- Ancient Woodland Buffer
- Indicative Interlink Route
- Electricity Cable
- Water Pipe
- NG BNG Area



DETAILS

TITLE	Minety Solar Farm
LOCATION	Near SN16 9DX
DATE	13 June 2025
CONFIGURATION	Typical fixed design
REVISION	08.1

SCALE A1 @ 1:3500
0m 70m 140m 210m 280m 350m