
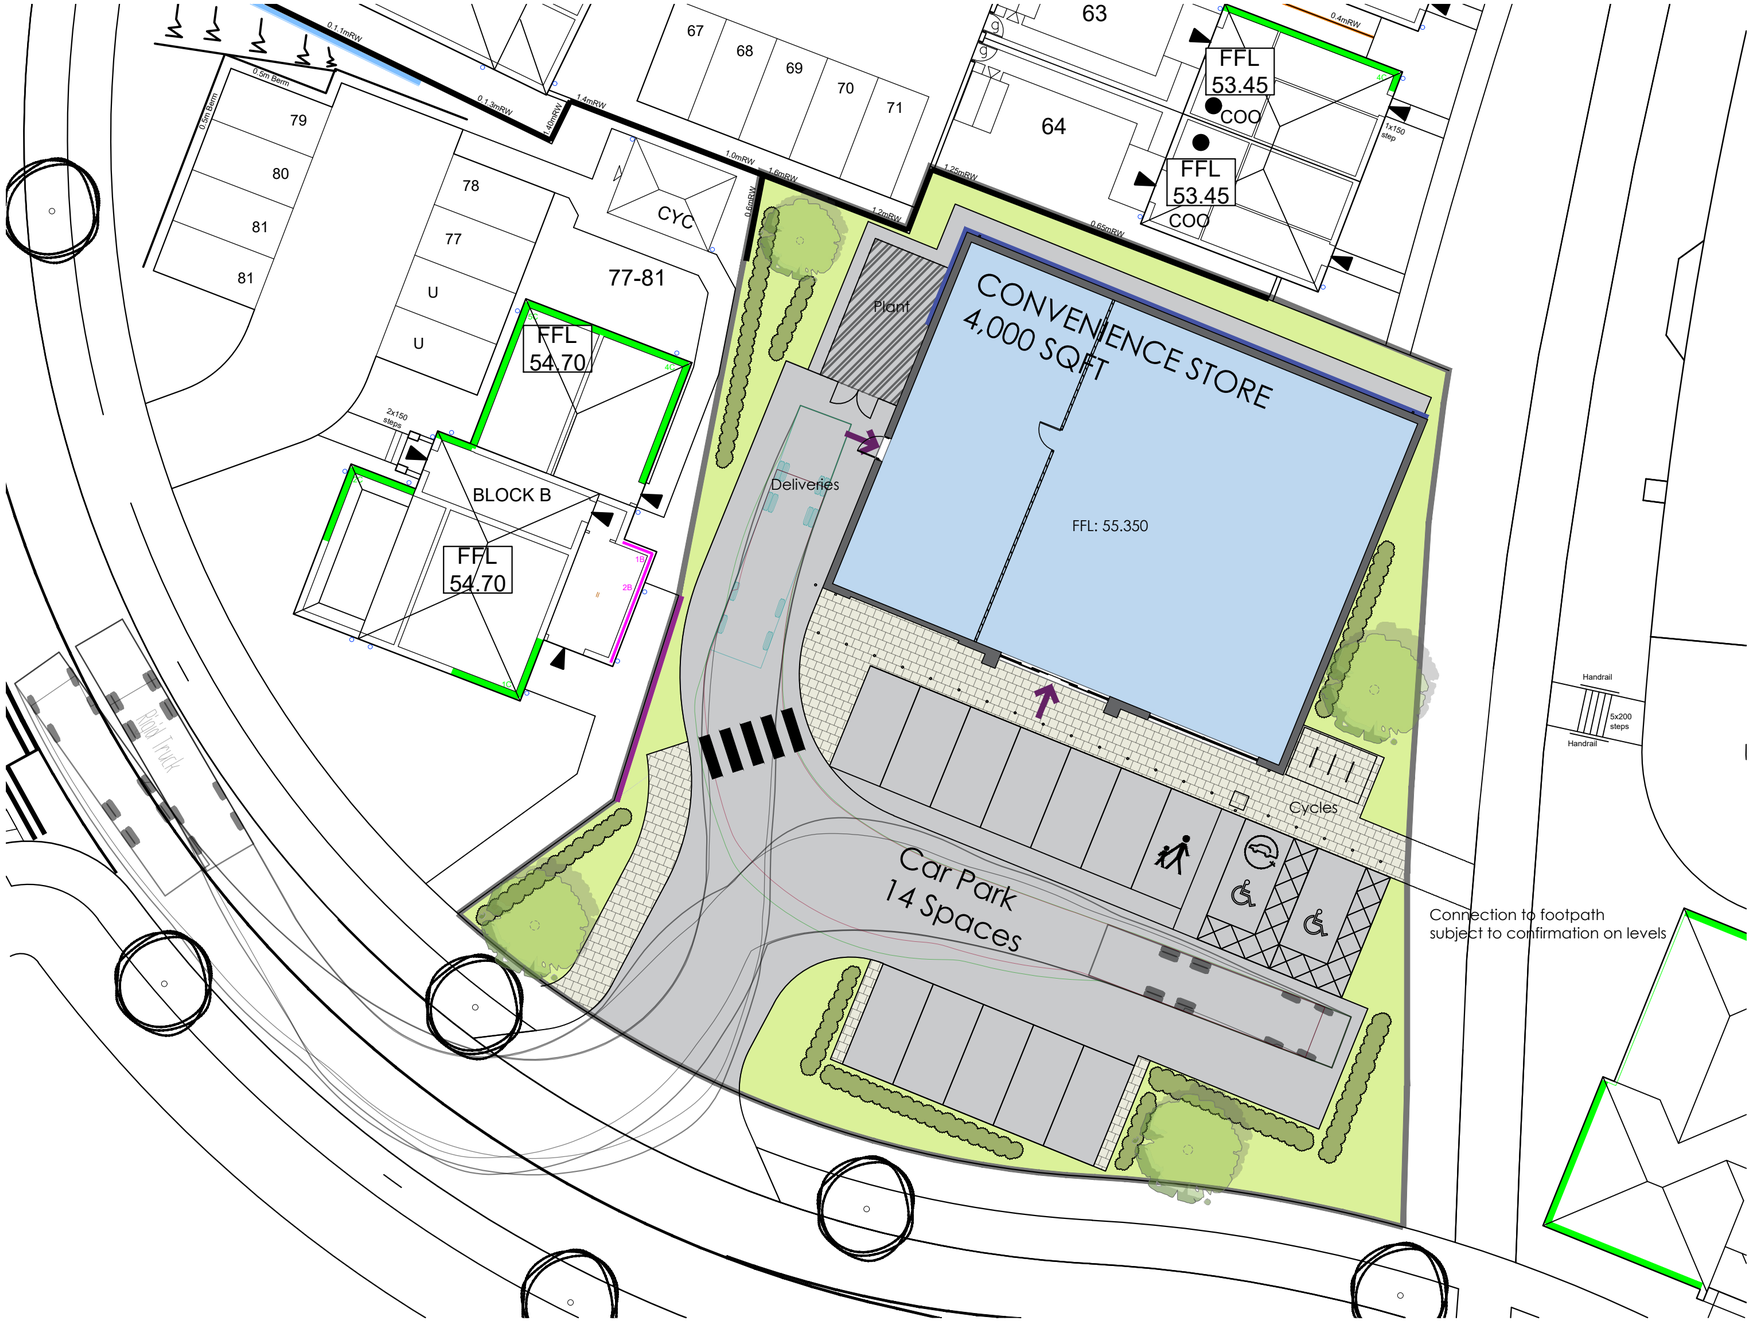


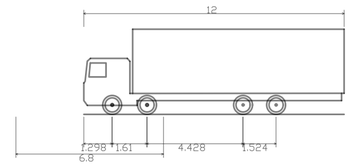

Rigid Truck

Overall Length	12.000m
Overall Width	2.500m
Overall Body Height	3.928m
Min Body Ground Clearance	0.412m
Track Width	2.471m
Lock to lock time	6.00s
Kerb to Kerb Turning Radius	11.900m

NORTH

0 2.0 4.0 6.0 8.0 10.0 20.0m

The copyright of this drawing is vested with Corstorphine & Wright Ltd and must not be copied or reproduced without the consent of the company.

Rev.	Description	Date	Drw.	Chk.
P-00	Initial issue	19.11.25	IH	JA

Client
LSP Developments

Project
New Retail Unit,
Wilton Gate, Netherhampton

Drawing Title
Vehicle Tracking Plan

Drawing Status
PLANNING

Corstorphine & Wright
Tamworth Studio
5 Aldergate, Tamworth, B79 7DJ
01827 671 23
corstorphine-wright.com

Drawing No. 250099-0104
Revision P-00

Drawn	Checked	Paper Size	Scale	Date
IH	JA	A2	1:200	19.11.25