
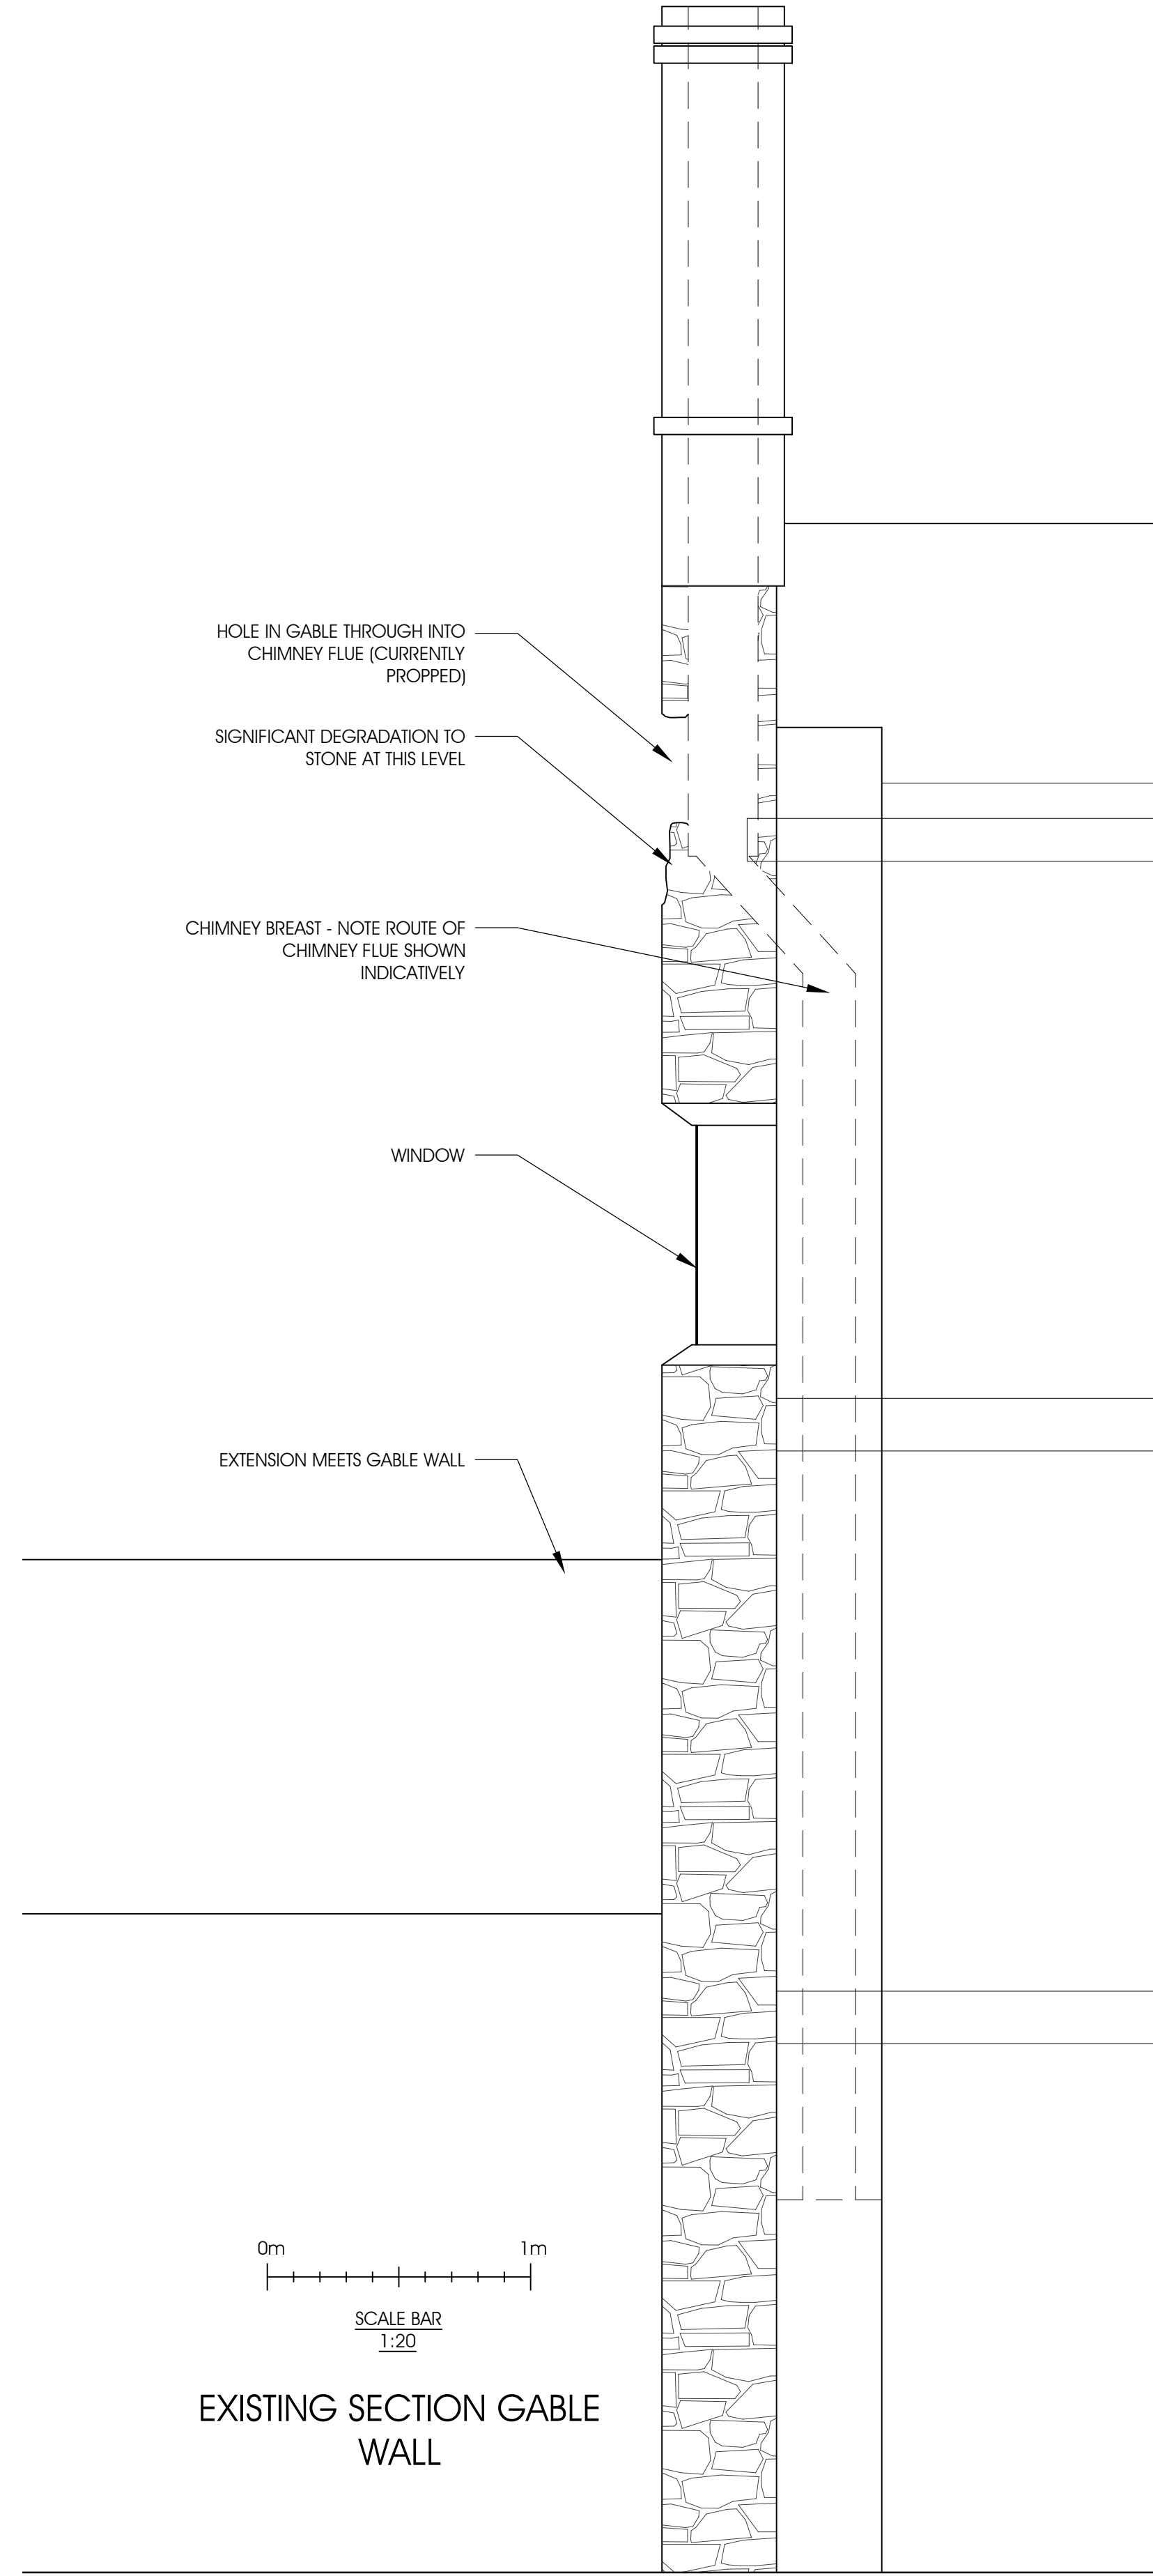


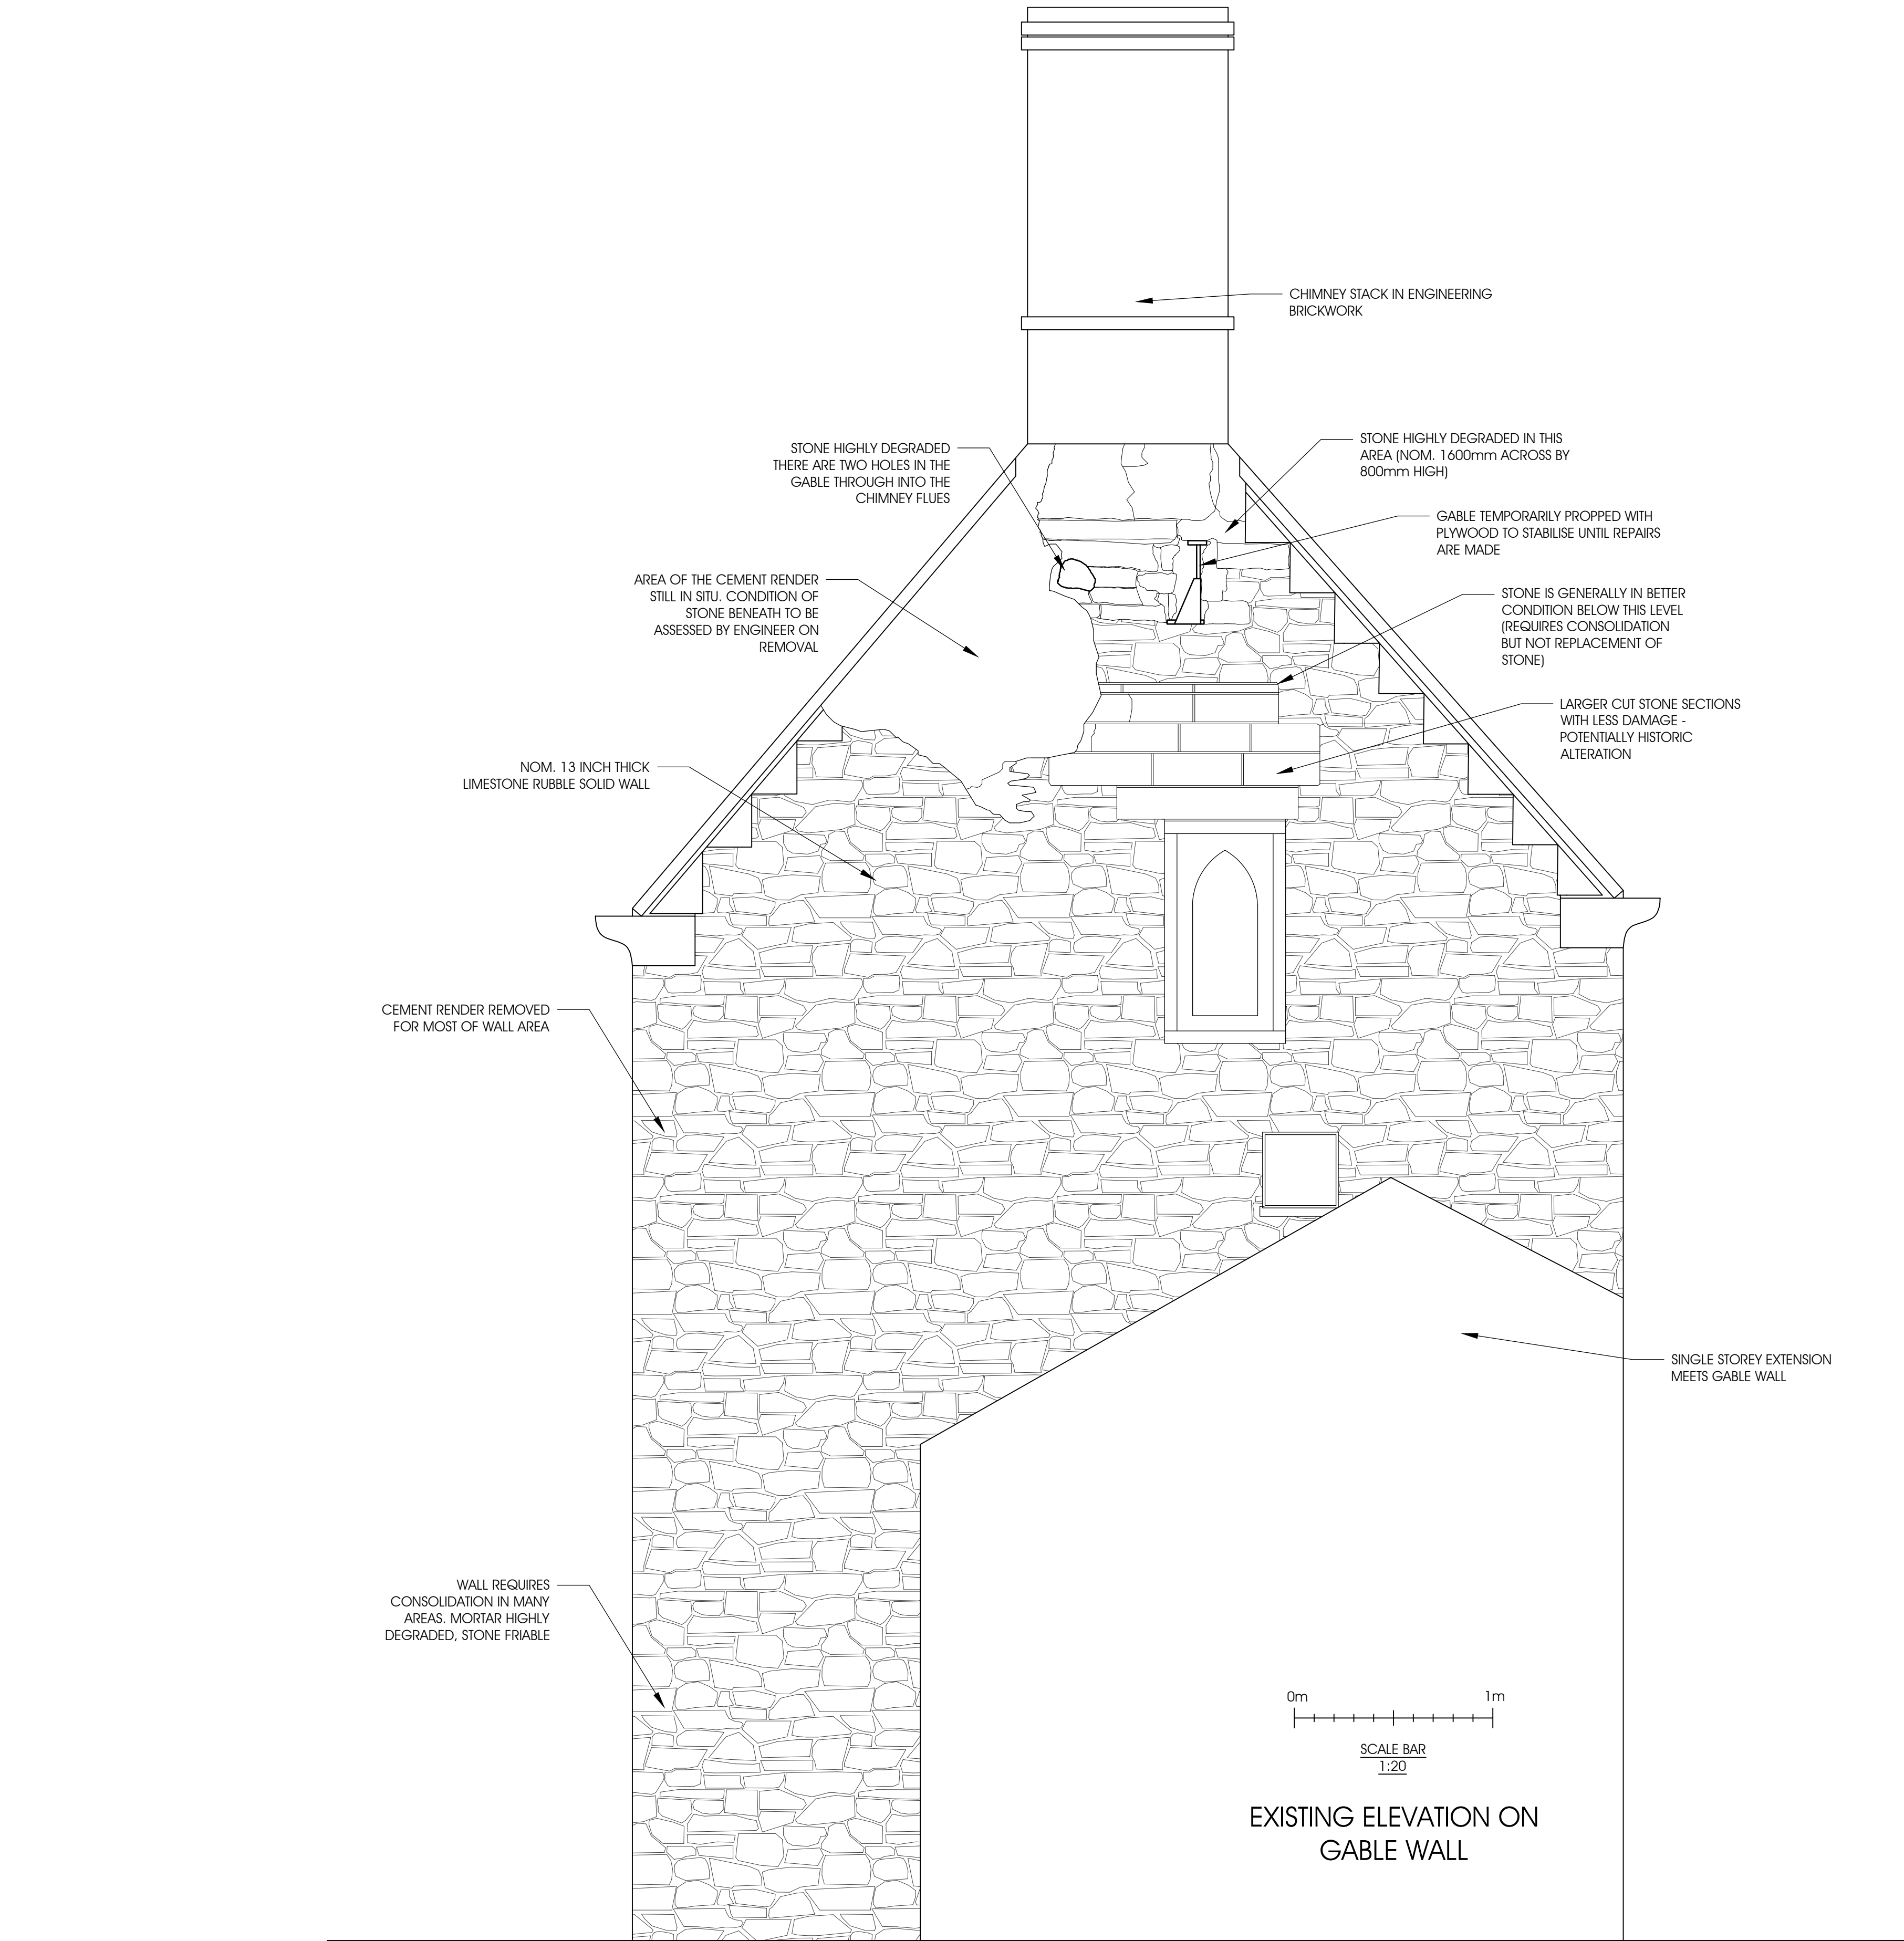

mark lovell DESIGN ENGINEERS 6 HIGH STREET, DEWSES, WILTSHIRE, SN10 1AT. TEL: 01380 726 313 FAX: 01380 721 753 WEB: www.mde.co.uk	client: MR & MRS M. TUNSTALL	project: 68 CURZON STREET, CALNE	drg. title: WESTERN ELEVATION AS EXISTING	scale: AS SHOWN @ A1	checked: ML	notes: ISSUED FOR LISTED BUILDING CONSENT THIS DRAWING IS TO BE READ IN CONJUNCTION WITH ALL RELEVANT ARCHITECTS DETAILS & MLDE PROJECT SPECIFICATION. ALL DIMENSIONS ARE IN MILLIMETERS UNLESS NOTED OTHERWISE. DO NOT SCALE FROM THIS DRAWING. ALL MEMBERS TO BE ROBUSTLY FRAMED TOGETHER WITH PROPRIETARY CLIPS OR SIMILAR, CONTRACTOR TO ENSURE STABILITY OF ALL ELEMENTS OF WORK DURING CONSTRUCTION AT ALL TIMES. METHOD STATEMENTS TO BE PROVIDED. IF THERE IS ANY CONFLICTING INFORMATION OR CONFUSION IN ANY ITEM QUERY BEFORE PROCEEDING.	19.12.2025 - ISSUED FOR LISTED BUILDING CONSENT	A	
	job no.-drg. no.: 4583-EX-01			drawn by: JW	approved: ML				
				date: DECEMBER 2025					