




VERTICAL VIEW
THROUGH PILASTER

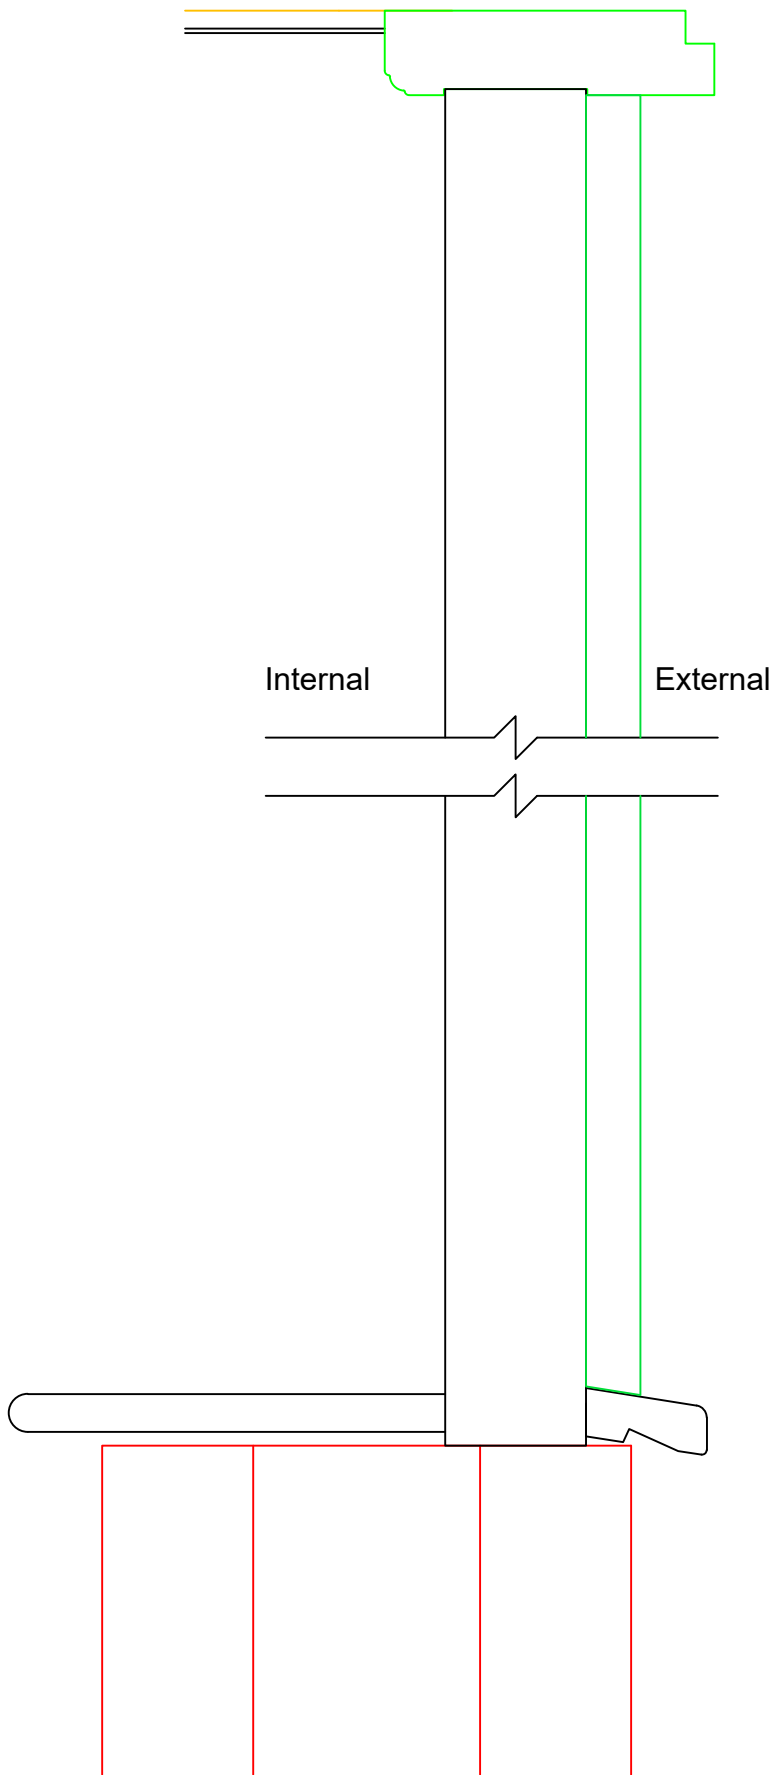



VERTICAL VIEW
THROUGH FULL
HEIGHT PILASTER

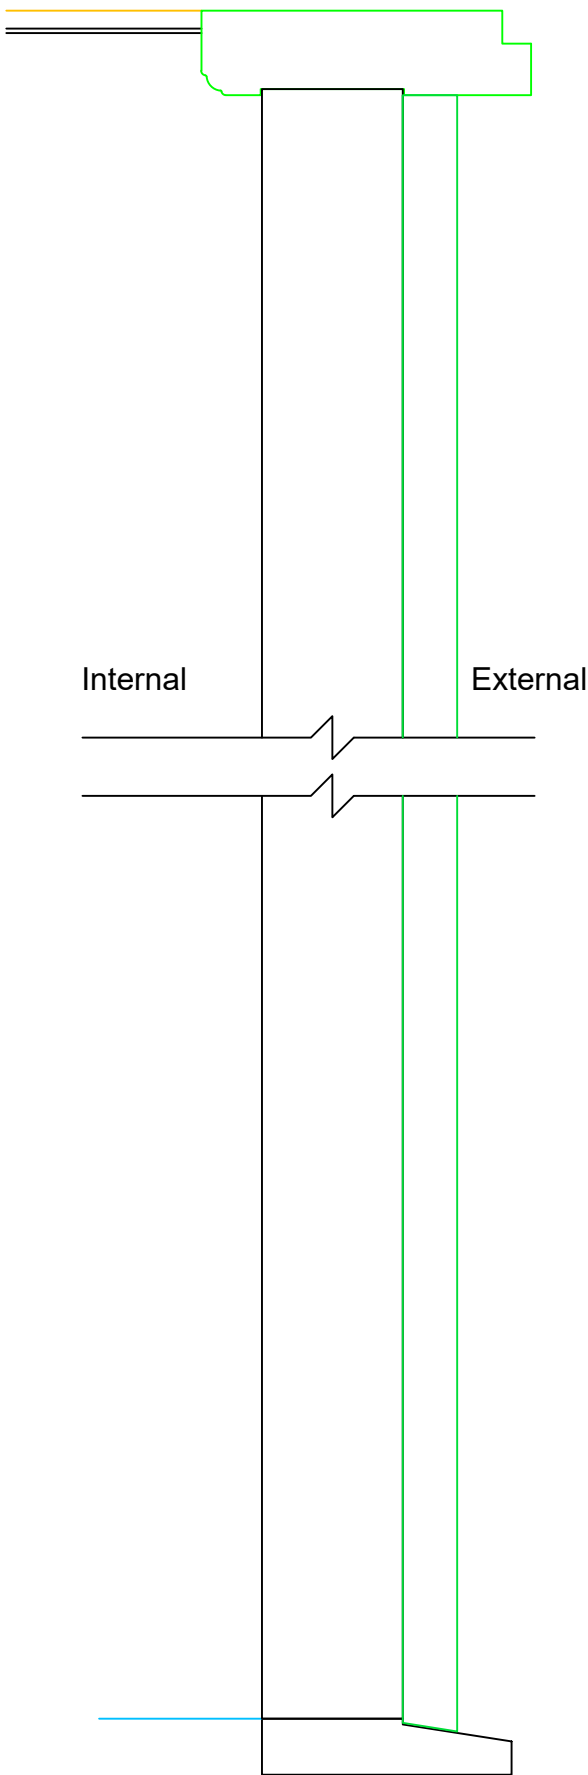

VERTICAL VIEW
THROUGH DOUBLE
DOOR

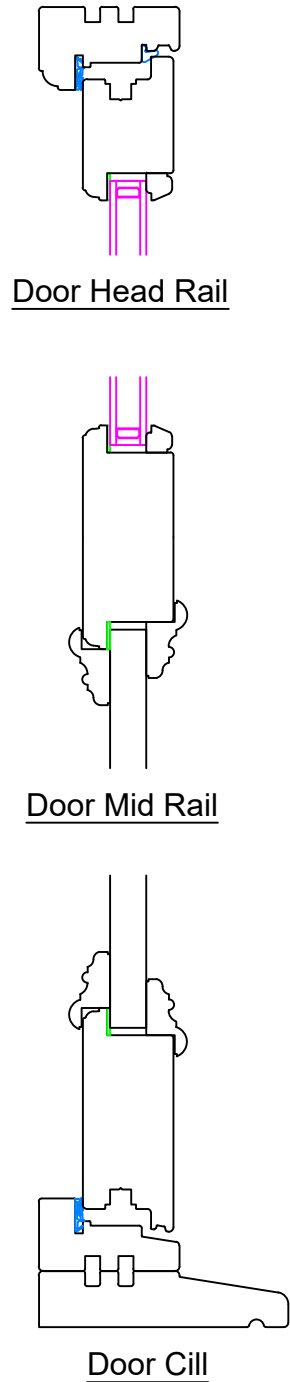

VERTICAL VIEW
THROUGH WINDOW

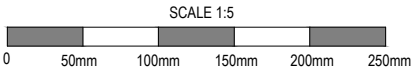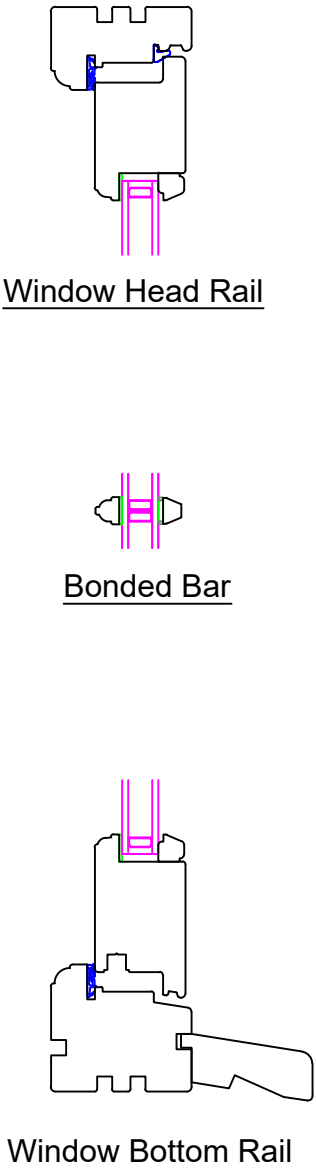

REVISION	DATE	COMMENT

client Oak Lodge 2 Bristol Road Chippenham Wiltshire SN15 1NG		
Drawing: Frames Details		
scale: 1:5 @A3	dwg: 13253 /09	rev: -
date: December '25		

David Salisbury

Bennett Road,
Isleport Business Park,
Highbridge, Somerset, TA9 4PW
Tel: 01278-764400 Fax:
01278-764422