
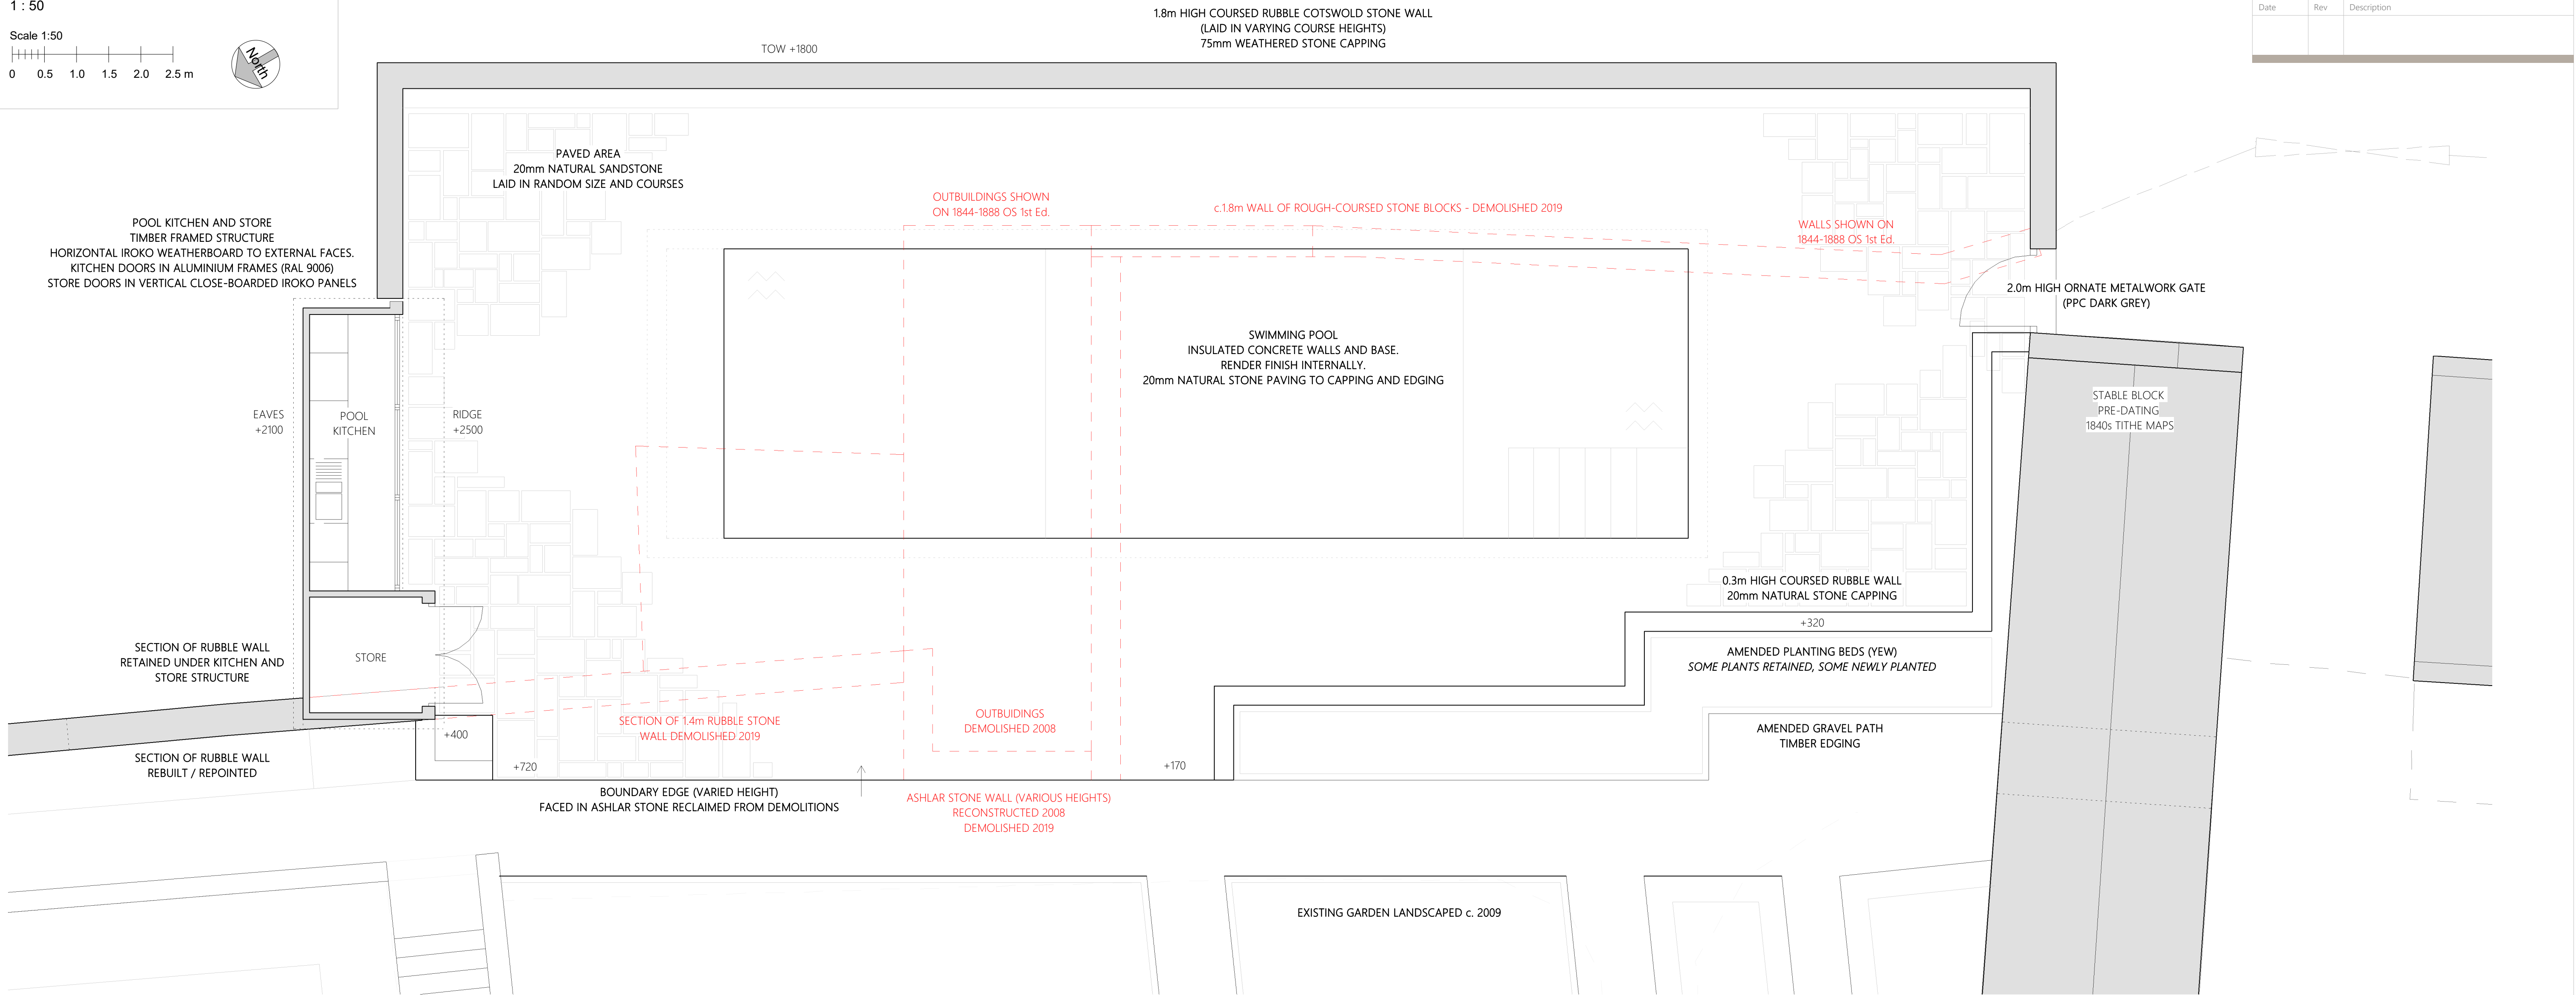
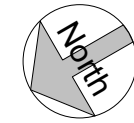


Existing and Proposed - Pool Area Plan

1 : 50

Scale 1:50

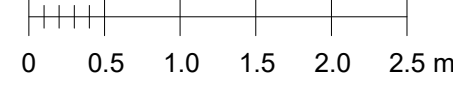

Responsibility is not accepted for errors made by others in scaling from this drawing. Any discrepancies should be reported to the Architect.

A1

Revision Notes		
Date	Rev	Description



A - View of new gate, new wall and existing stables from swimming pool area



B - View of new gate, new wall and existing stables from side path



C - View of new natural stone paving to swimming pool area



D - View of new wall constructed from Cotswold rubble stone laid in courses



H - View of entire pool area from existing stables, looking North towards new outbuilding and rear gardens



I - View of pool area from new outbuilding, looking South towards stables and main house



J - View of new wall, gate and pool, looking South towards stables and main house




E - View of outbuilding, housing outdoor kitchen and storage - Kitchen doors in aluminium frames (RAL 9006)




F - View of outbuilding storage area - Store doors in bevel-edged, close-boarded iroko Panels



G - View of side of new outbuilding and boundary - Iroko weatherboard, over ashlar wall with stone capping

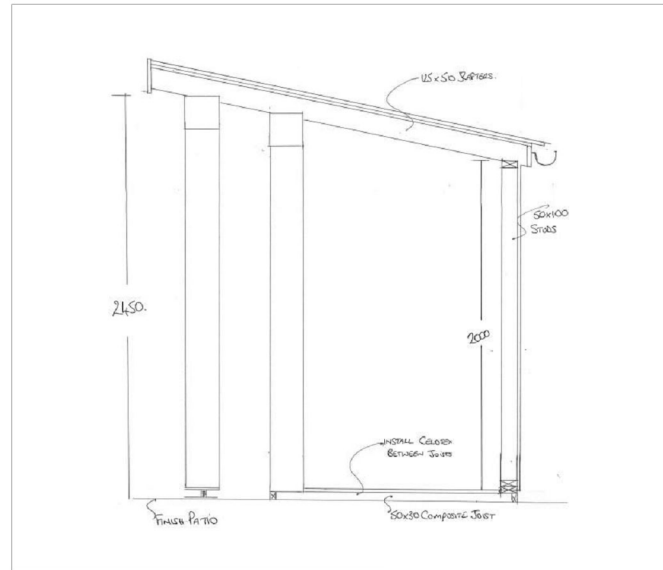

Original Construction Drawing of Outdoor Kitchen Outbuilding - NTS

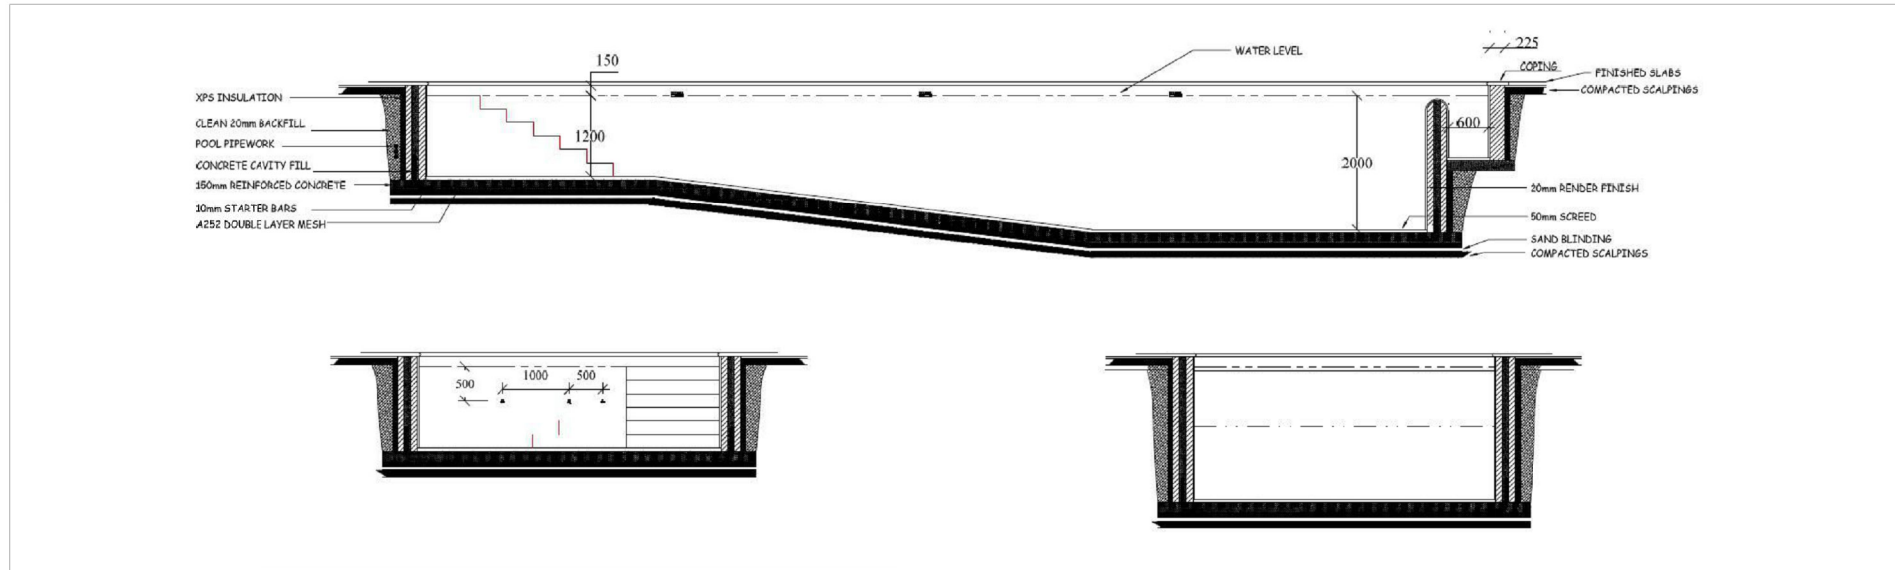

Original Construction Drawings of New Swimming Pool - NTS

Project
South Wraxhall House, Lower South Wraxhall, BA15 2RY

Drawing Title
Existing and Proposed - Pool Area Plan

Drawing No
LBC 03

Revision

Scale at A1
1: 50

Date
Dec 2025