


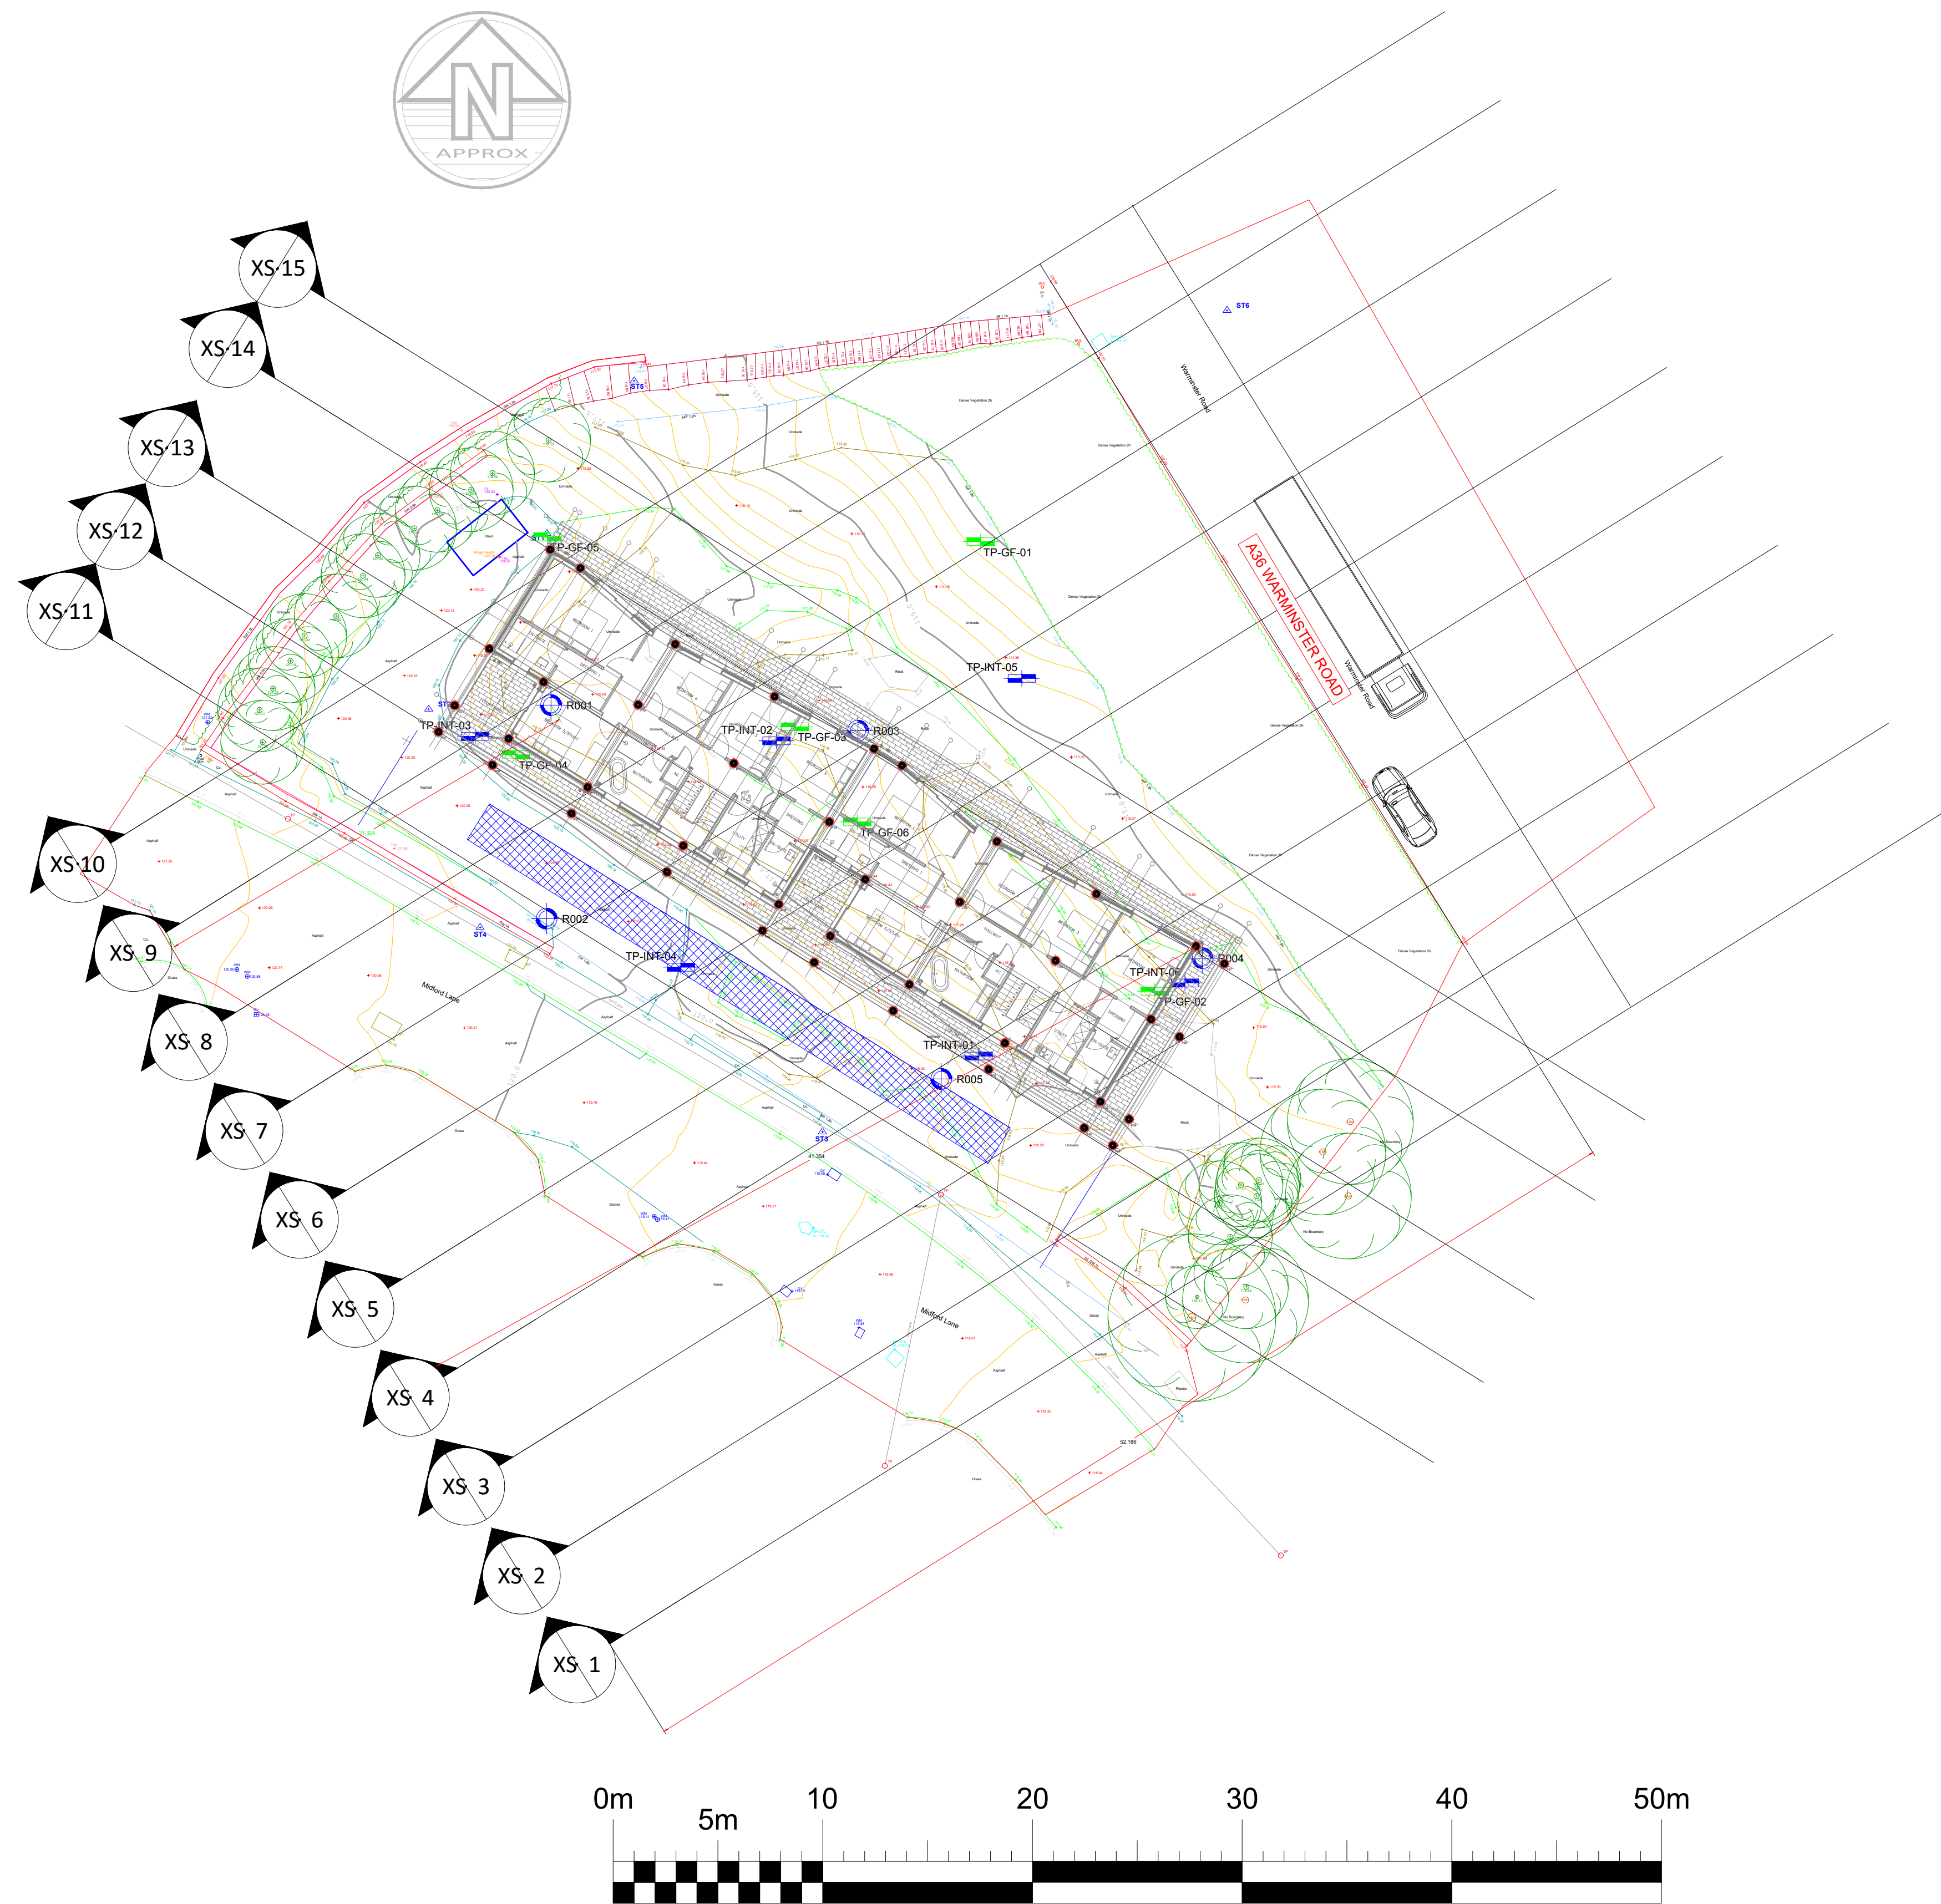

Legend

- TP001 Machine excavated trial pit - Greenfield
- TP-INT-XX Machine excavated trial pit - Integral
- R001 Rotary probe borehole
- DP001 Dynamic probe test location
- PILE_XX Installed Pile Location

Rev	Date	Details of issue / revision	Drw	Rev
-----	------	-----------------------------	-----	-----

Issues & Revisions



BWB
A CAF GROUP COMPANY

- ☐ Birmingham | 0121 233 3322
- ☐ Leeds | 0113 233 8000
- ☐ London | 020 7407 3879
- ☐ Manchester | 0161 233 4260
- ☒ Nottingham | 0115 924 1100

www.bwbconsulting.com

Client

Project Title

**18 MIDFORD LANE
LIMPLEY STOKE**

Drawing Title

**GEOTECHNICAL GROUND
MODEL & GEOTECHNICAL
SECTIONS
SHEET 1**

Drawn: I. Gardner Reviewed: TO BE APPROVED

BWB Ref: ----- Date: 31/07/25 Scale@A1: As shown

Drawing Status

FOR COORDINATION

Project - Originator - Zone - Level - Type - Role - Number

ML-BWB-ZZ-XX-DR-GE-4001

Status Rev

S2 P01

SCALE 1: 200 AT A1