


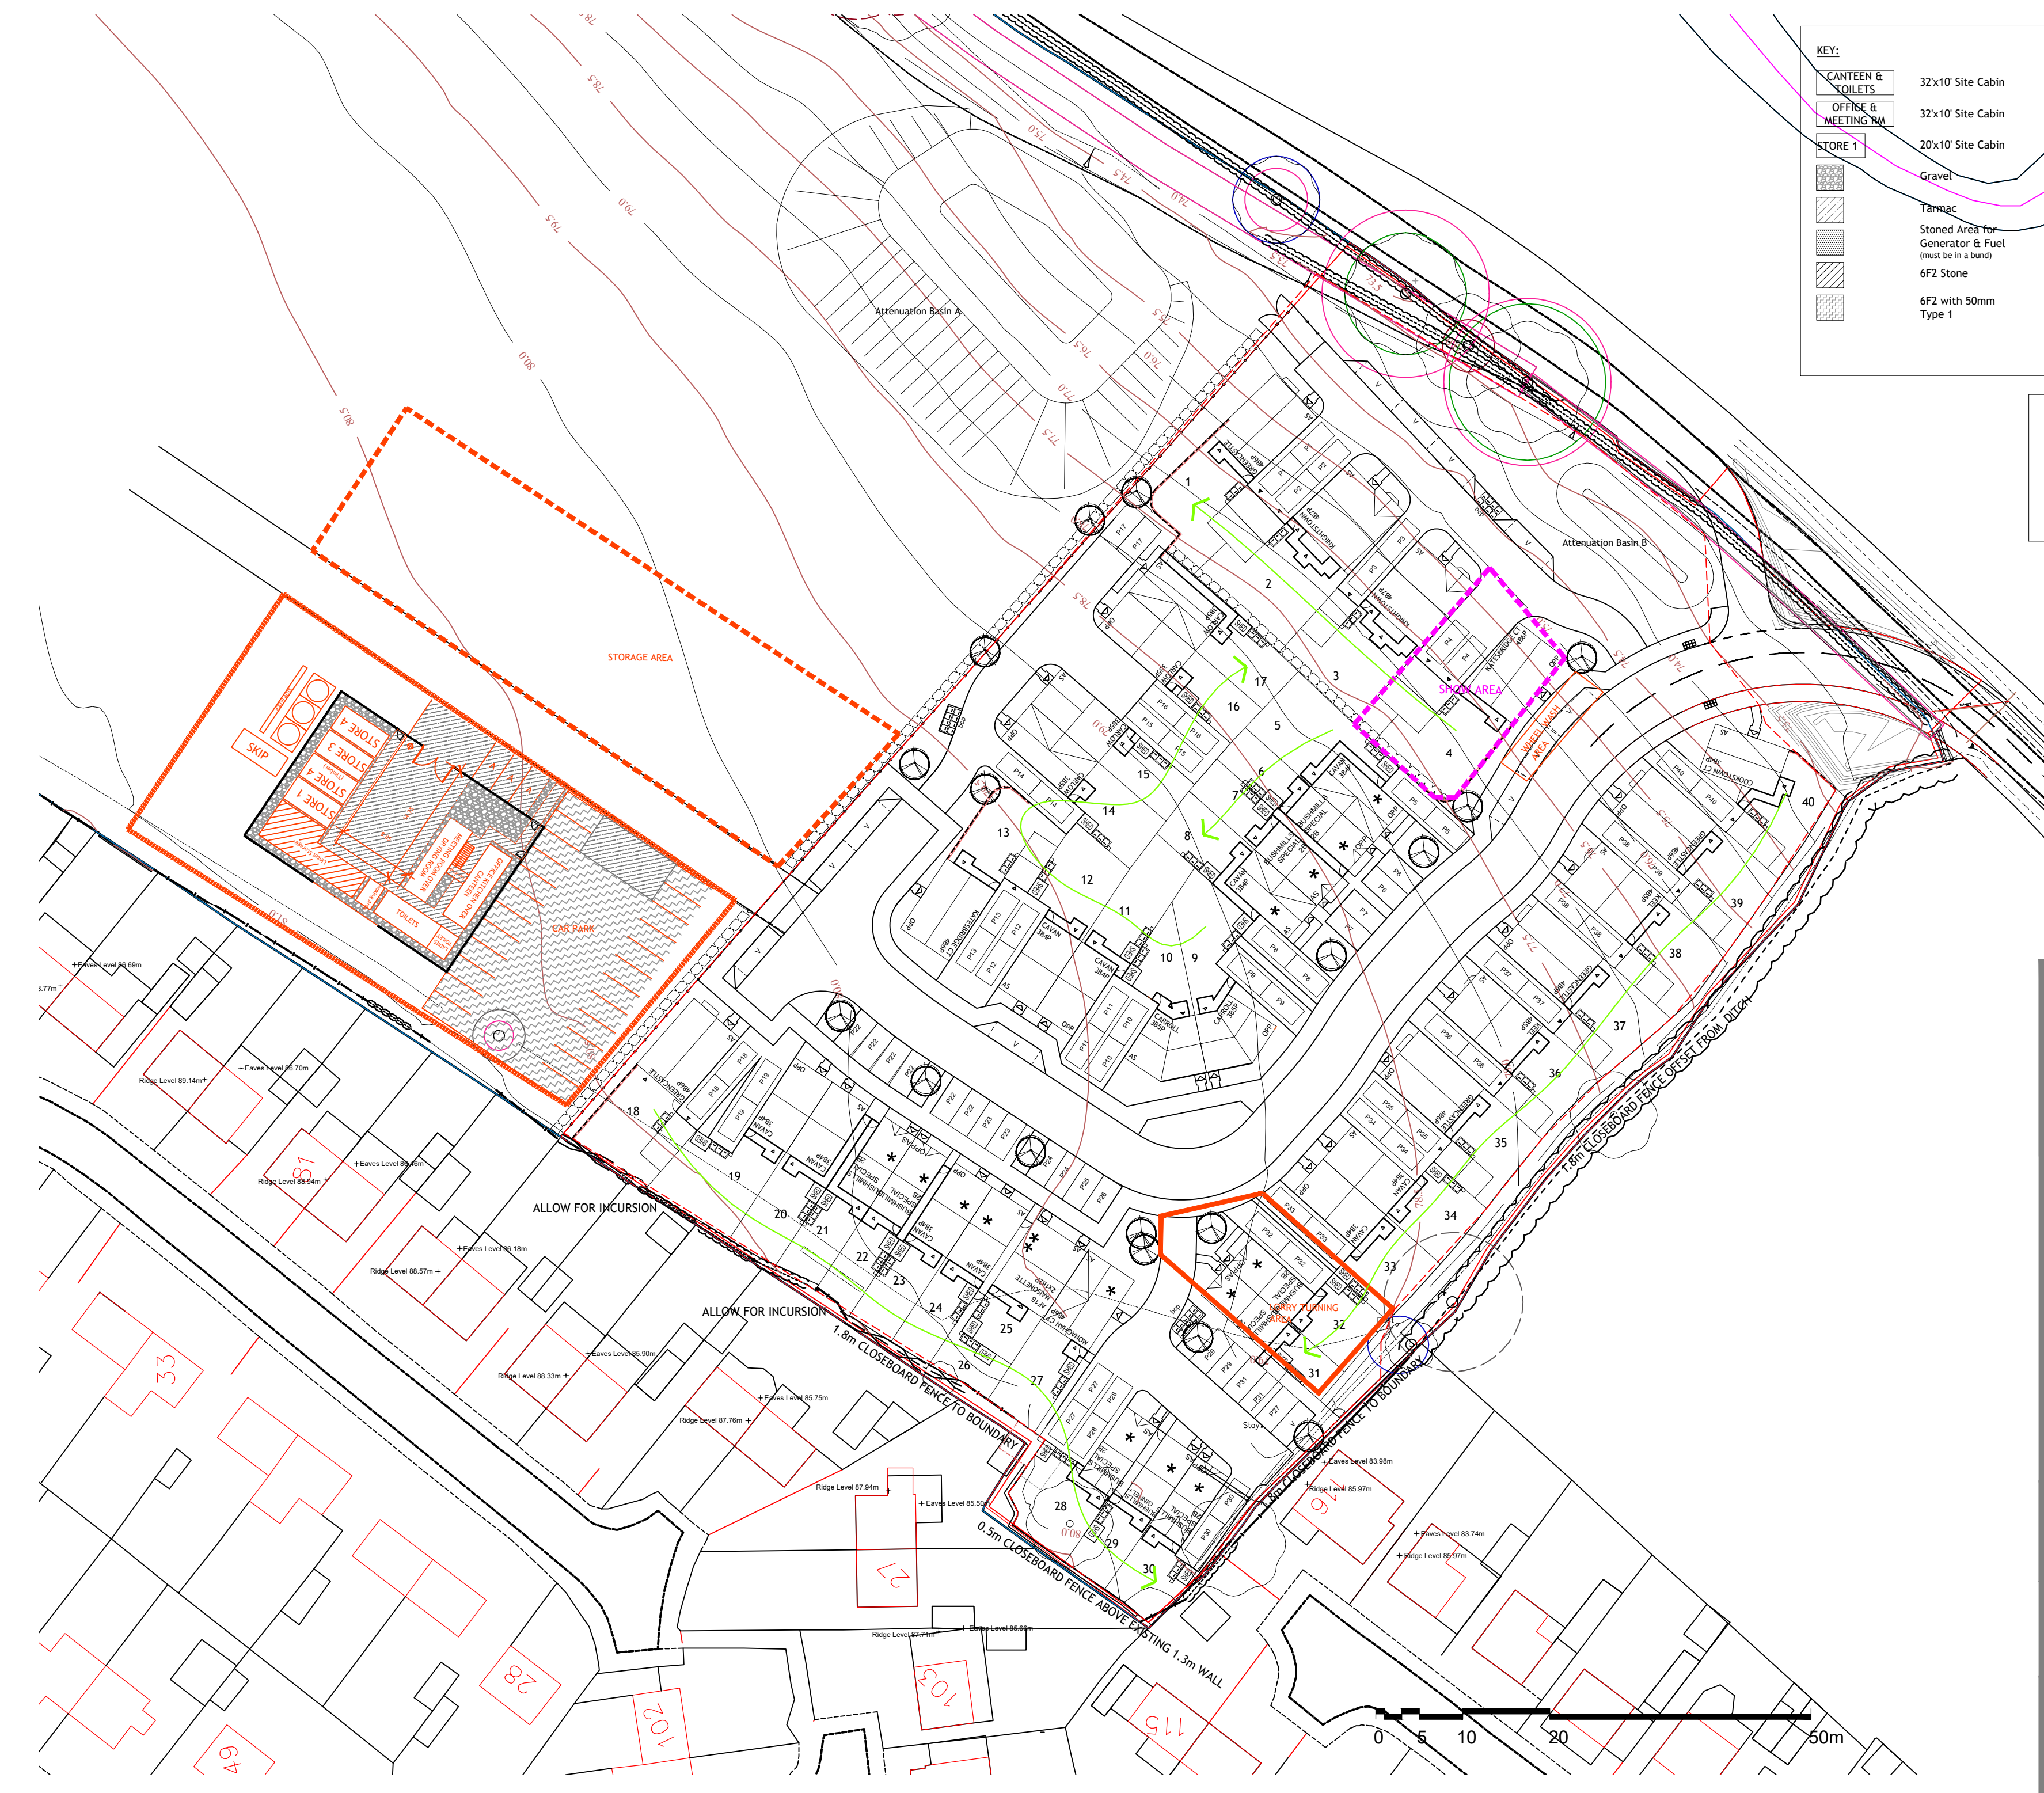

KEY:

CANTEEN & TOILETS

OFFICE & MEETING RM

STORE 1

32x10' Site Cabin

32x10' Site Cabin

20x10' Site Cabin

Gravel

Tarmac

Stoned Area for Generator & Fuel (must be in a bund)

6F2 Stone

6F2 with 50mm Type 1

600x600mm Paving Slabs

Knee Rail

Block & Mesh

Herras on Timber or Scaffold Posts

Gully/Soak-away

Access & Pedestrian Gate (positions to be determined on a site by site basis)

Mortar Silo (see manufacturers for setting out & foundation details)

Build Sequence

1.

2.

3.

4.

5.

6.

7.

Site set up

Roads, Sewers & Ponds

Plots 4 - 1

Plots 5 - 8

Plots 40 - 31

Plots 9 - 17

Plots 18 - 30

Revision:

Lagan Homes

Lagan Homes England, Finance House, Beaumont Road,
Banbury, Oxfordshire, OX16 1RH
T. 01295 201050 - E. info@laganhomes.com

Title:

Construction Phase Plan

Park Lane, Malmesbury

Drg No:

LAG/PLM/PPP/01

Rev:

Scale: 1:500

Date: May 24

Drawn By: SA

Checked By:

