
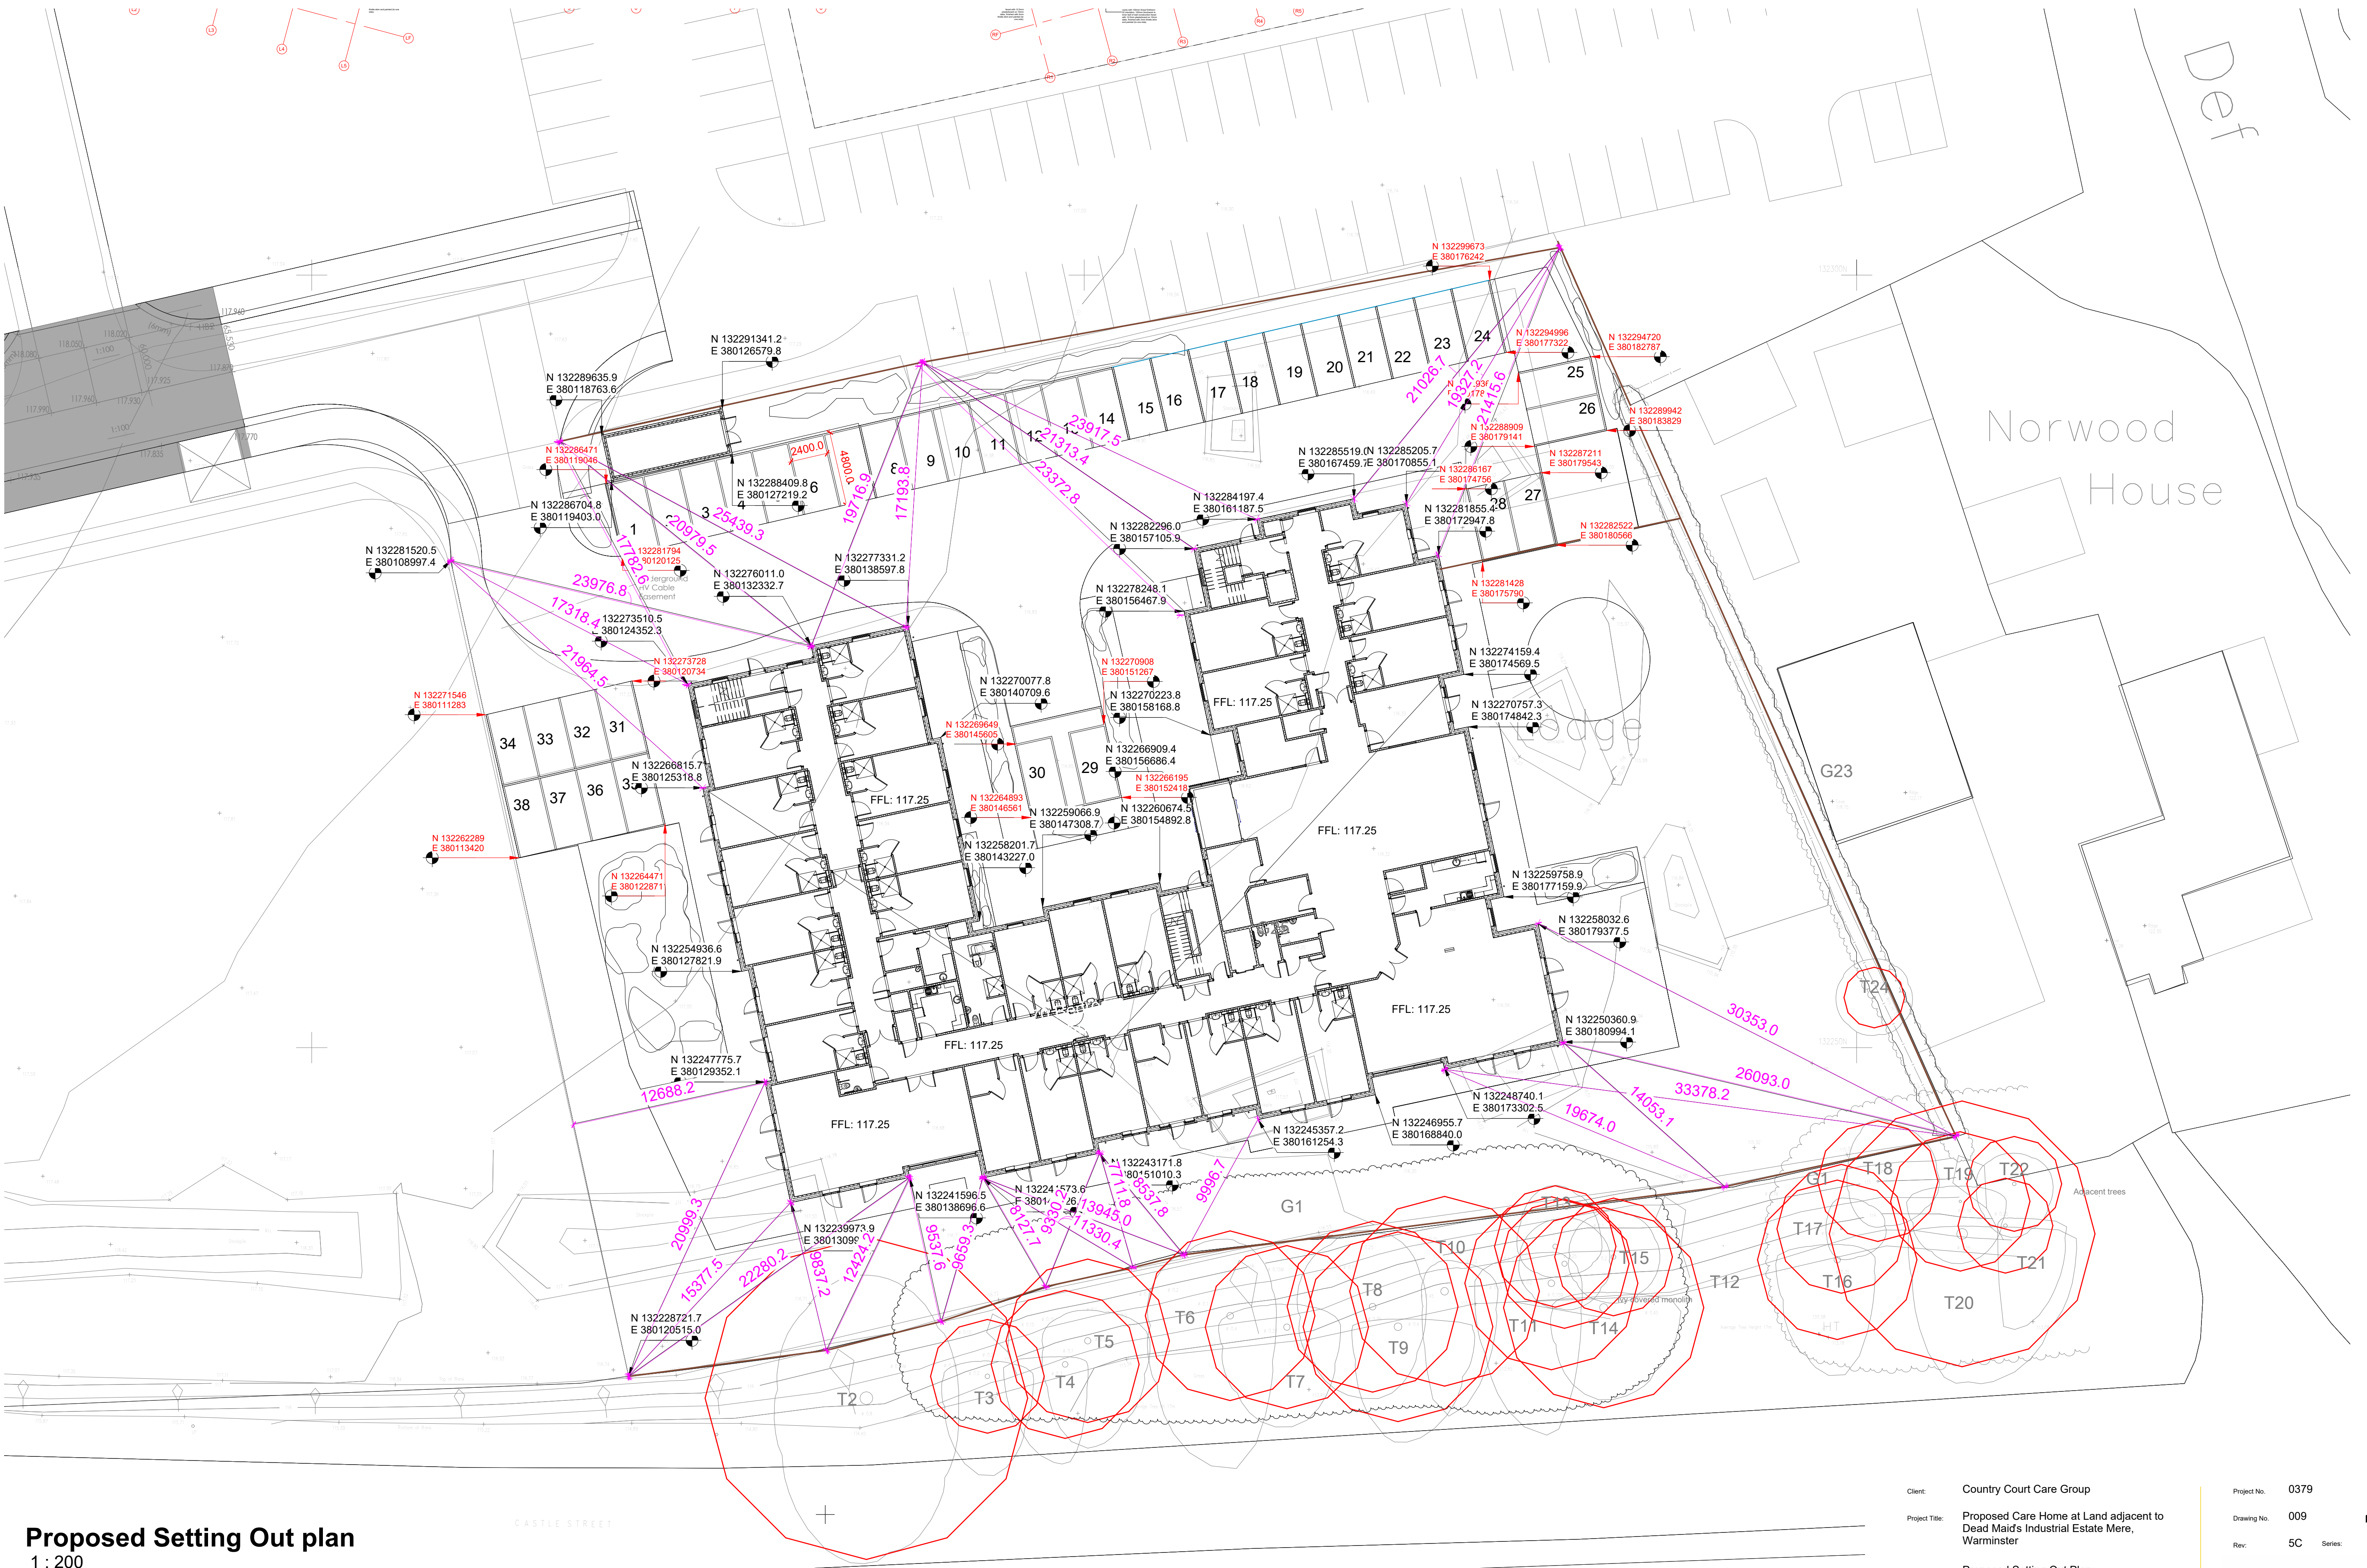


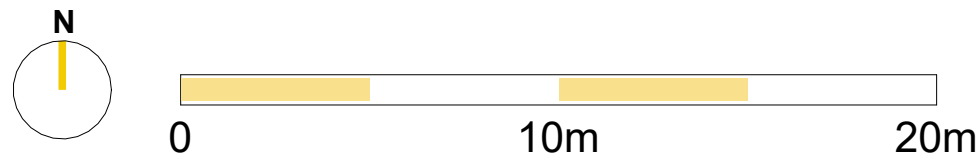

Proposed Setting Out plan
1 : 200

01.08.2025	5C	Dims added
04.07.2025	5B	Coordinates Added
08/03/2024	5A	Construction Issue
23/01/2024	4B	FFL added
19/01/2024	4A	Building Regulation Issue
Date	Rev	Comment

Client:	Country Court Care Group
Project Title:	Proposed Care Home at Land adjacent to Dead Maid's Industrial Estate Mere, Warminster
Drawing Title:	Proposed Setting Out Plan
Status:	Stage 5
Date:	01.08.2025

Project No. 0379
Drawing No. 009
Rev: 5C

10

LINESTYLESTUDIO

4 Pelham Court
Pelham Road
Nottingham NG5 1AP
+44 (0)115 727 6509
design@linestyle.co.uk
www.linestyle.co.uk

Dimensions and levels to be checked on site. The title, copyright and confidential information in this document belongs to Linestyle Studio. All rights reserved. You may not reproduce this document or disclose it to others without the written consent of Linestyle Studio.

Scale: 1 : 200