



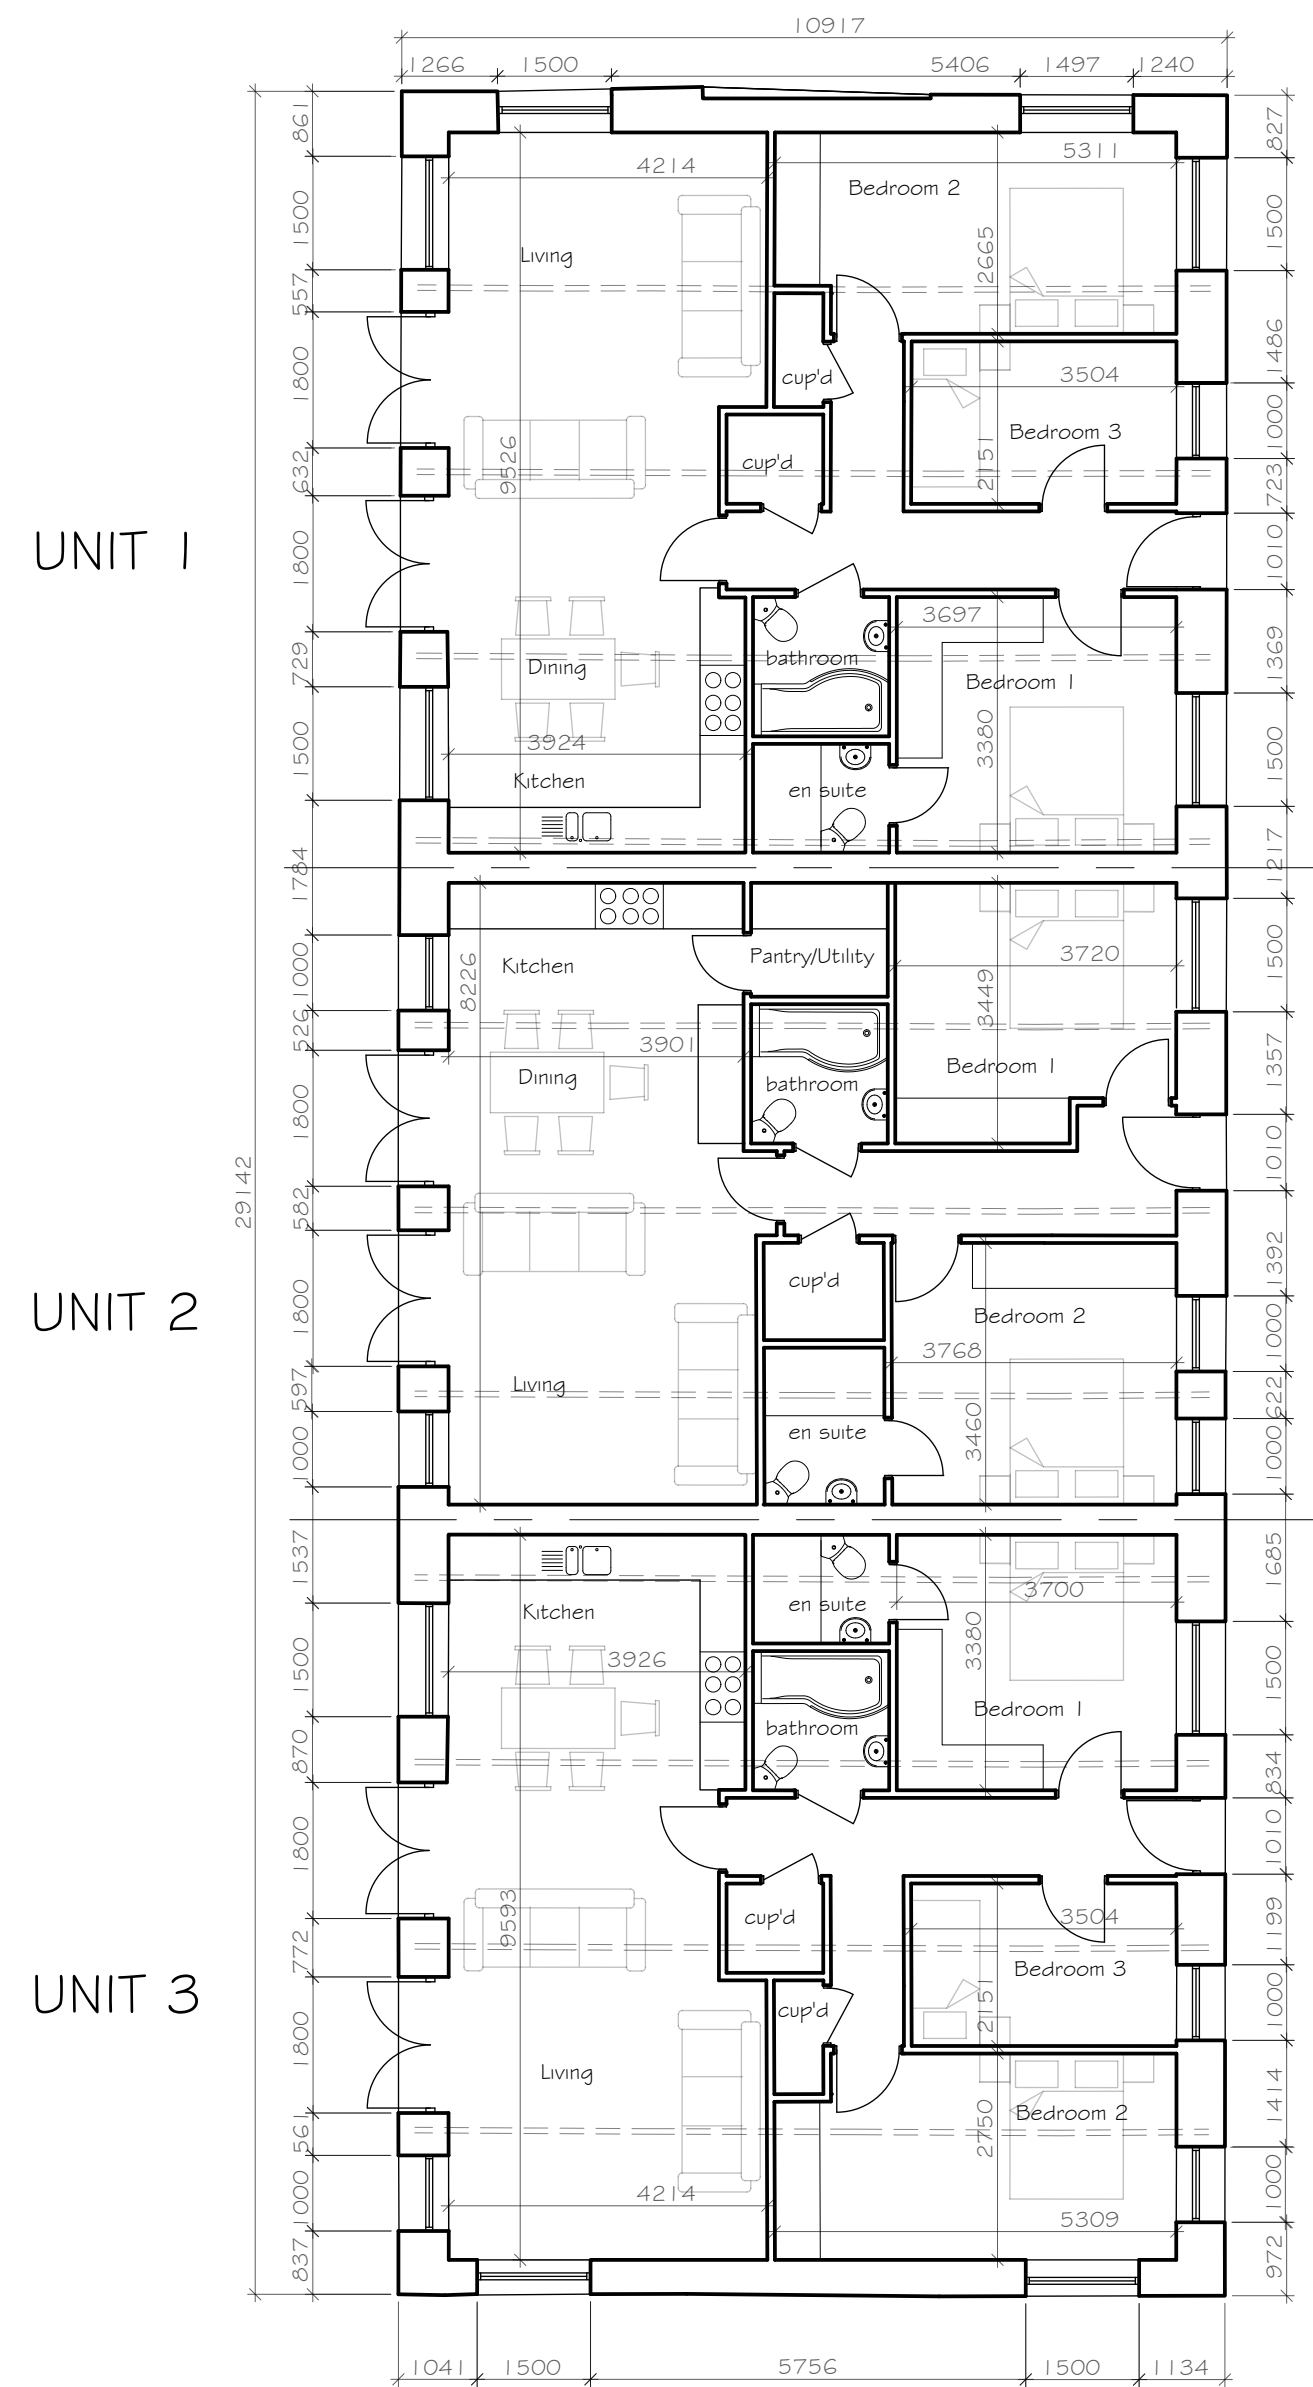

Gross Internal Areas:

Units 1	91.7m ²
Unit 2	79.1m ²
Unit 3	92.3m ²

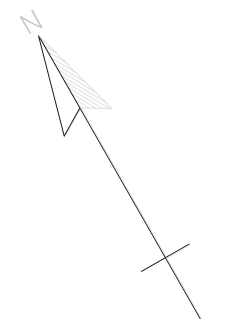

GROUND FLOOR PLAN 1:100

