


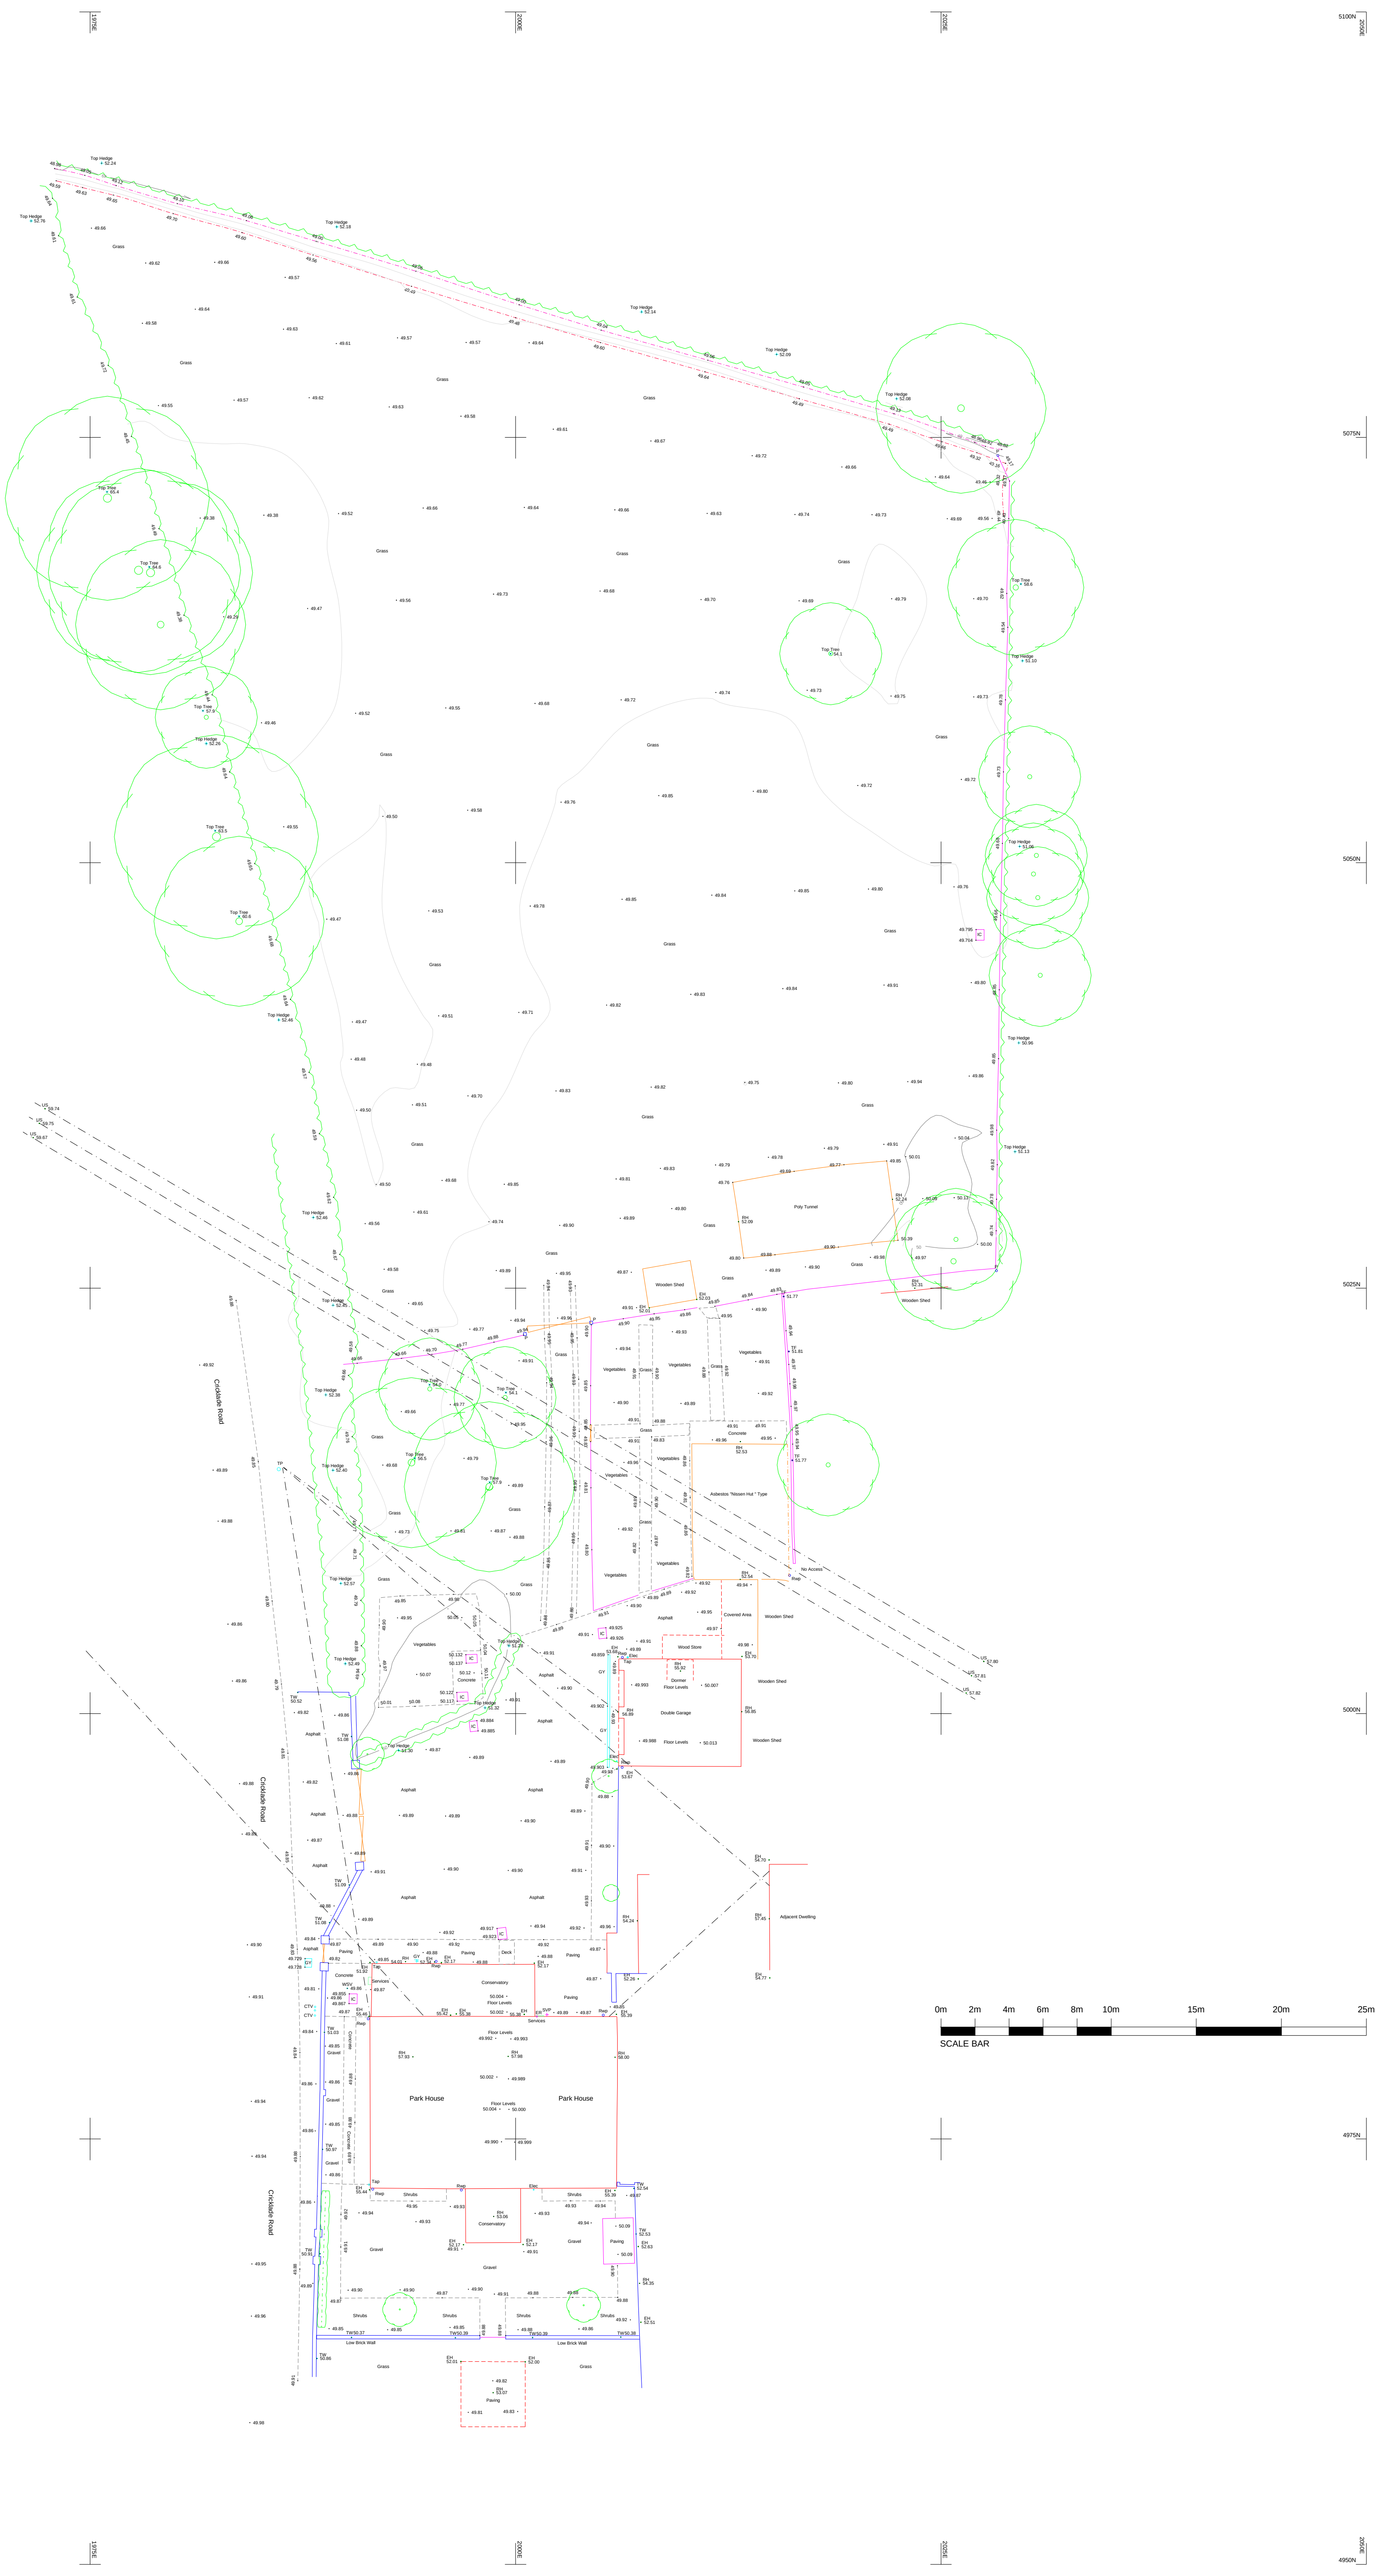

SCALE 1:200 @ A1

ANNOTATIONS

BS	Bus Stop Sign
BTIC	Telecom Cover
CTIC	Cable Television Cover
DK	Drop Kerb
EB	Electricity Box
EP	Electricity Transmission Pole
ER	Earthing Rod
FP	Footpath
FWP	Foul Water Pipe
GY	Gully
G(K)	Gully with Kerb Outlet
GSV	Gas Stop Valve
H	Hedge
IC	Inspection Cover
K	Kerb
LP	Lamp Post
MH	Manhole
Mkr	Marker Post
NB	Notice Board
RS	Road Sign
RWP	Rain Water Pipe
TP	Telegraph Pole
WM	Water Meter
WSV	Water Stop Valve

LEVEL POSITIONS

CL	Cover Level
DPC	Level of damp proof course
EH	Eave Height - Lower Tile Edge
FL	Floor Level
IL	Invert Level
P Inv	Pipe Invert Level
RH	Ridge Height
SP	Spring Point
TF	Top of Fence
TW	Top of Wall
US	Underside Soffit
USB	Underside Beam
WHL	Window Head
WSL	Window Sill

Do Not Scale. No Accuracy can be Guaranteed

Due to Printing and Copy Variations.

All Critical Dimensions to be Site Checked Prior

To Design or Fabrication

Site Measurements should be taken for Confirmation.

The Survey Grid and Level Datum are not related to Ordnance

Survey National Grid Coordinates.

The North Arrow is the Approximate Direction of True North

The Level Datum is Related to the House Ground Floor Level

Value 50.00m ALD

Survey Scale 1:200

Presentation Scale 1:200

Matthew Read
Land & Building Surveys
matthewread@live.co.uk

ARCHITECT

Adrian Rouse
Mathewson Waters Architects

LOCATION

Park House
Cricklade Road, Purton
Wiltshire, SN5 4HT

DRAWING TITLE

TOPOGRAPHIC SURVEY

DRAWING NO.

Park_House_Topo_001.dwg

SHEET SIZE

A1-Paperspace

SCALE

1:200 @ A1

DATE

November 2023

DRAWN

November 2023

CHECKED