


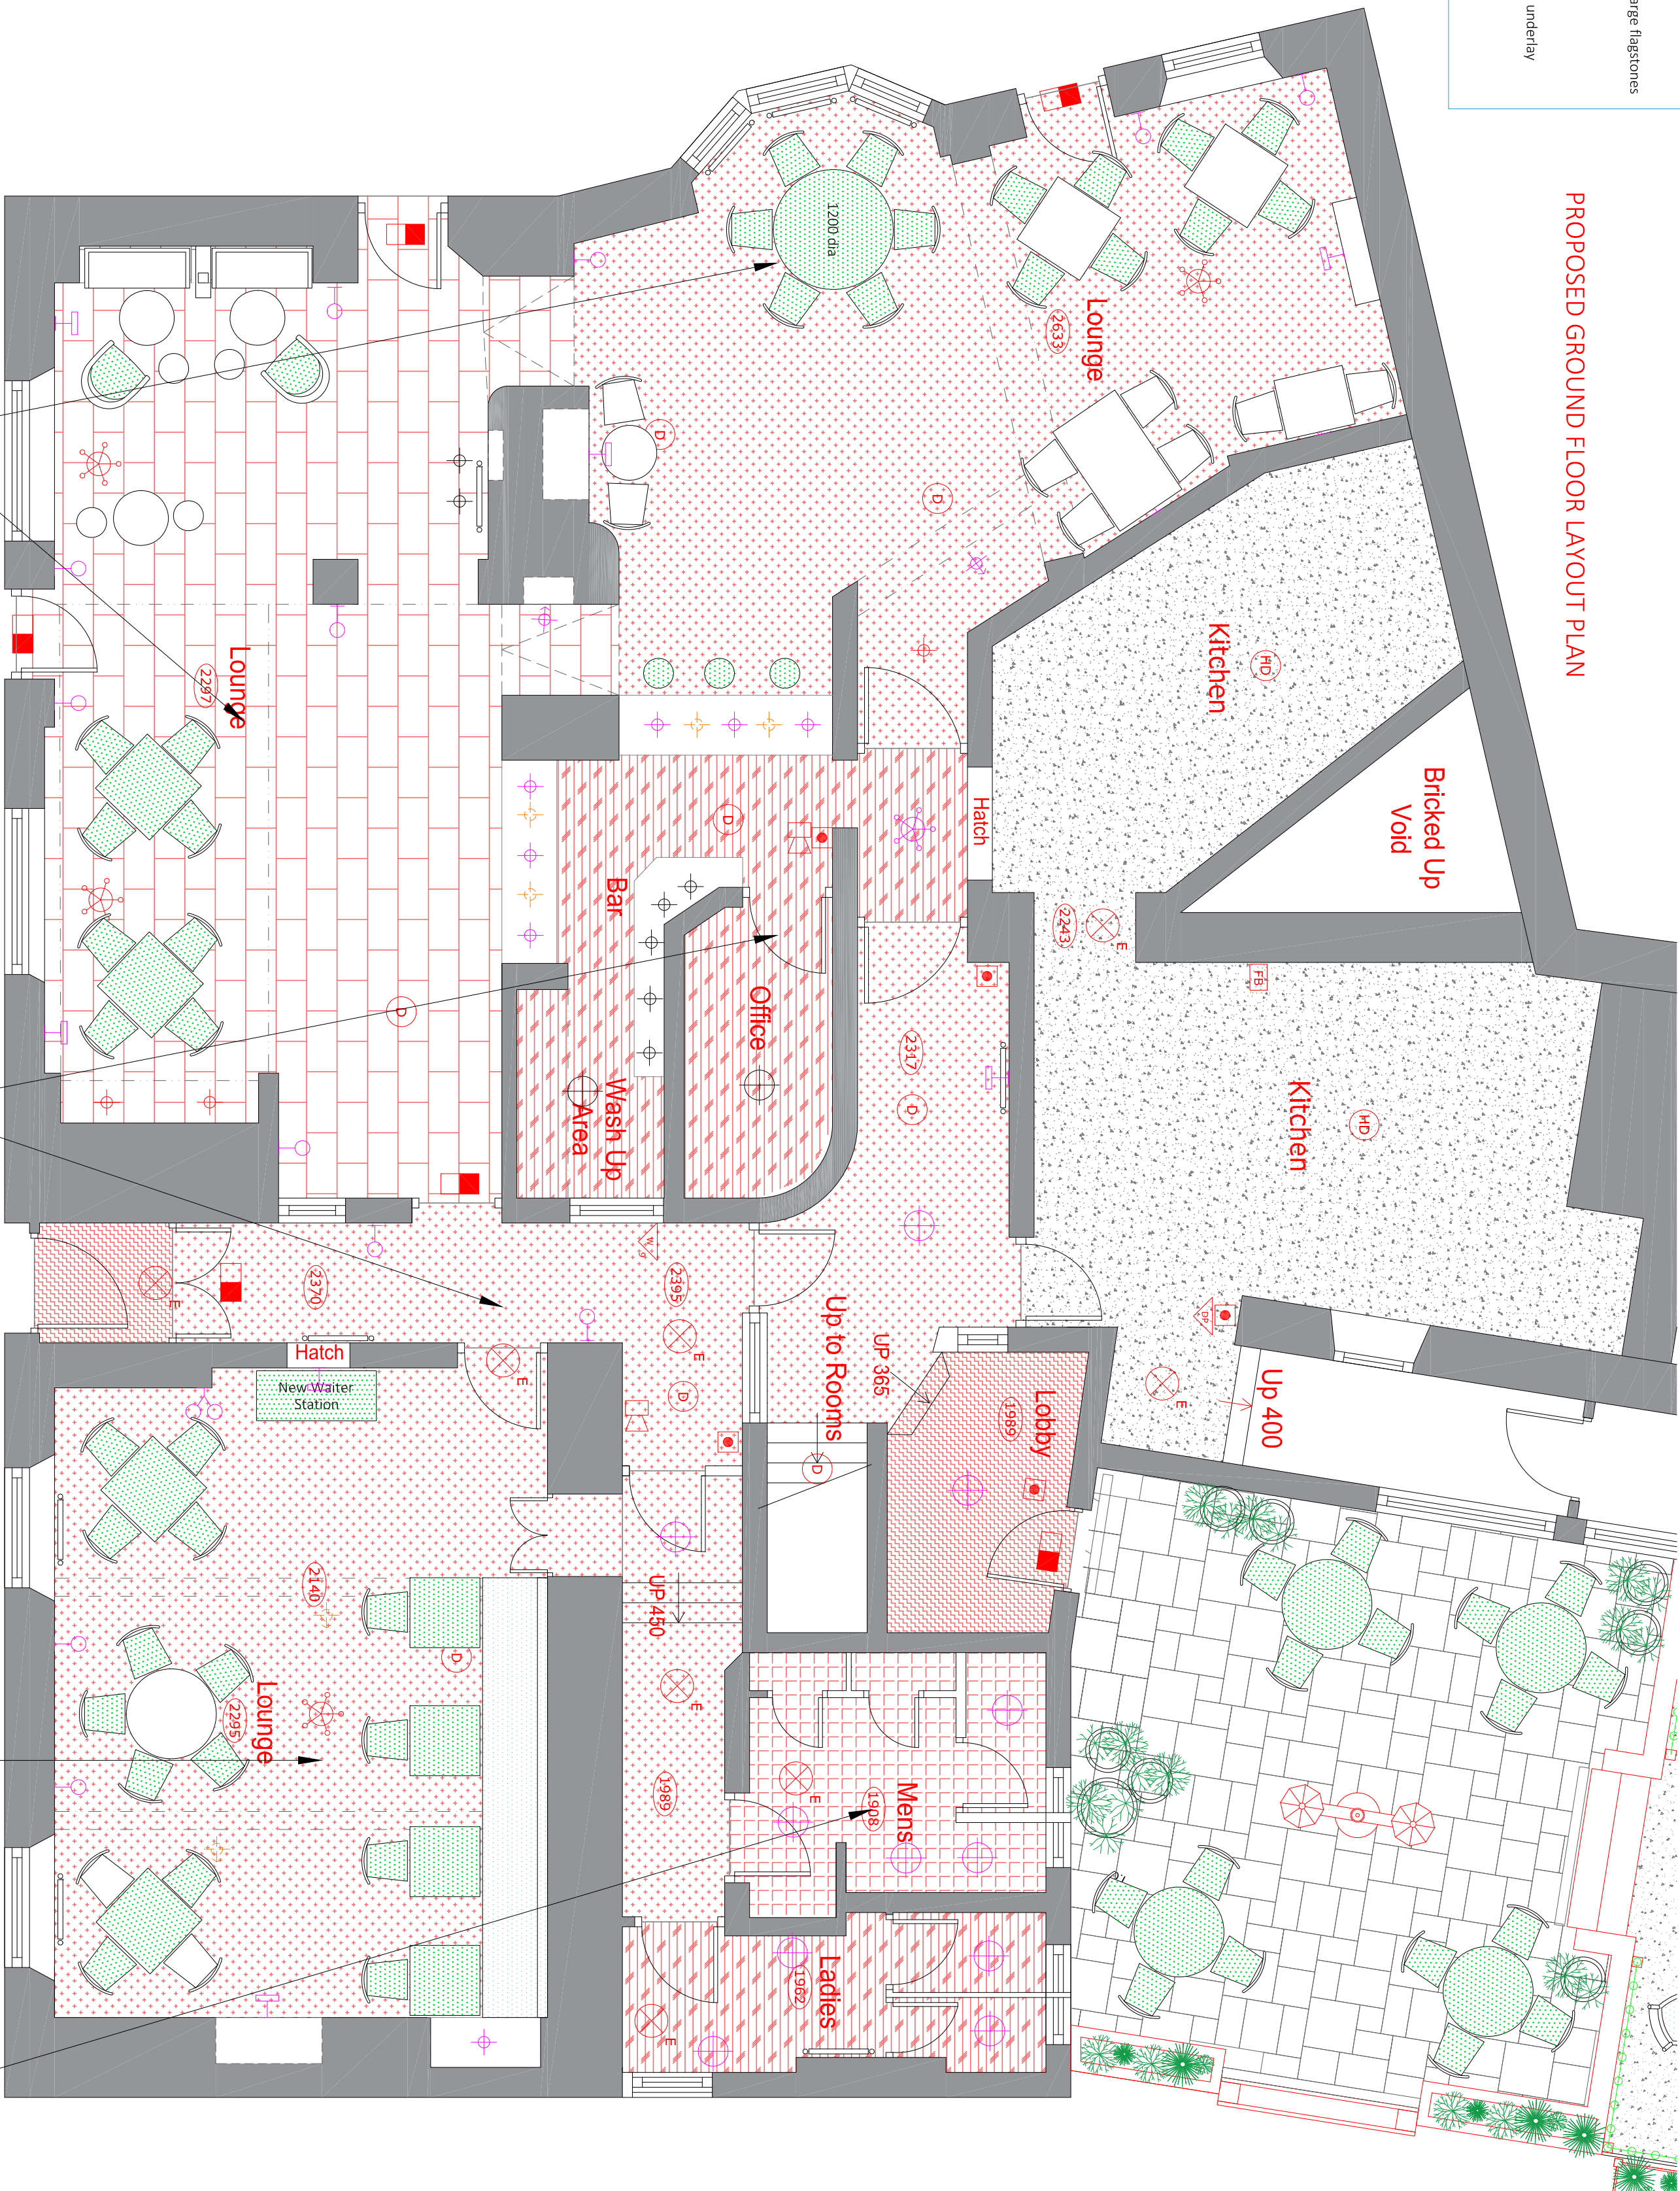

EXISTING FLOORING KEY:	
	Chemical clean Slate effect tiles
	Zig Zag matting Supplier: Jaymat Ref: Night Shadow
	New Altro flooring woodstrey Colour: Mountain Oak Ref: WSA 2022
	Chemical clean large flagstones
	New carpets and underlay



- BAR & DINING AREA:**
- Allow for replacing carpet and underlay 38m²
 - Allow for chemical clean to stone slab flooring 42m²
 - Sandblast all dado height panelling
 - Sandblast timber beams
 - Decorations to all painted surfaces, Incl. doors and windows.
 - Allow for alteration to M&E. Including replacing 25no light fittings 5no new light fittings and terminating 4no light fittings.
 - Overhaul all windows and doors to ensure they function correctly. Allow for replacing ironmongery

- BAR SERVERY & CORRIDORS:**
- Allow for replacing carpet and underlay 21m²
 - Allow for Replacing altro flooring 14m²
 - Allow to replace entrance matting with zigzag 8m²
 - Sandblast all dado height panelling
 - Decorations to all painted surfaces, Incl. doors and windows.
 - Sand stain and seal bar servery worktops. Allow for repairs where fronts will be replaced
 - Allow for alteration to M&E. Including replacing 5no light fittings and 5no new light fittings
 - Overhaul all windows and doors to ensure they function correctly. Allow for replacing ironmongery

- PRIVATE DINING:**
- Allow for replacing carpet and underlay 32m²
 - Sandblast all dado height panelling
 - Sandblast all timber beams
 - Decorations to all painted surfaces, Incl. doors and windows.
 - Allow for alteration to M&E. Including replacing 9no light fittings, 1no new light fittings and terminating 2no light fittings
 - Overhaul all windows and doors to ensure they function correctly. Allow for replacing ironmongery

- TOILETS:**
- Allow for replacing carpet with new altro flooring 8m²
 - Allow to chemical clean tiled floor 8m²
 - Decorations to all painted surfaces, Incl. doors and windows.
 - Allow for replacing broken wall tiles and re-grouting light fittings
 - Allow for alteration to M&E. Including replacing 8no light fittings
 - Overhaul all windows and doors to ensure they function correctly. Allow for replacing ironmongery

EXISTING FLOORING KEY:	
	Carpet
	Slate effect tiles
	Door matting
	Altro safety flooring
	Flagstones



Rev	Note	Date
1	THIS INFORMATION IS NOT INTENDED TO PROVIDE A FULL SPECIFICATION OF WORKS & SHOULD BE READ IN CONJUNCTION WITH A SCHEDULES, SCHEDULE DRAWINGS & TENDER DOCUMENT.	
2	ALL WORKS TO COMPLY WITH CURRENT BUILDING REGULATIONS & LOCAL AUTHORITY REQUIREMENTS.	
3	ELECTRICAL INSTALLATIONS MUST COMPLY WITH THE 18TH EDITION REGULATIONS FOR THE ELECTRICAL EQUIPMENT OF BUILDINGS & WORKMANSHIP.	
4	DIMENSIONS TO BE CHECKED ON SITE.	
5	ANY OTHER INFORMATION OR QUERIES ARISING FROM THIS DRAWING SHOULD BE ADDRESSED TO ZC Design.	

Project Title: Hall & Woodhouse - Business Partner The George Inn, Mere

Project Address: The Square Mere Warmminster BA12 6DR

Project Title	Project Address	Project Number	Project Date
7 Edition Building	7 Edition Building	20250905 / 02	26.09.25
Scale: 1:50	Scale: 1:50		