



SURVEY BLOCK PLAN SCALE 1:200

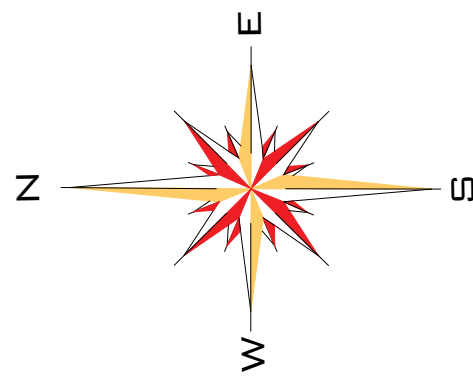

Existing out buildings to be demoished
and replaced with new timber frame building

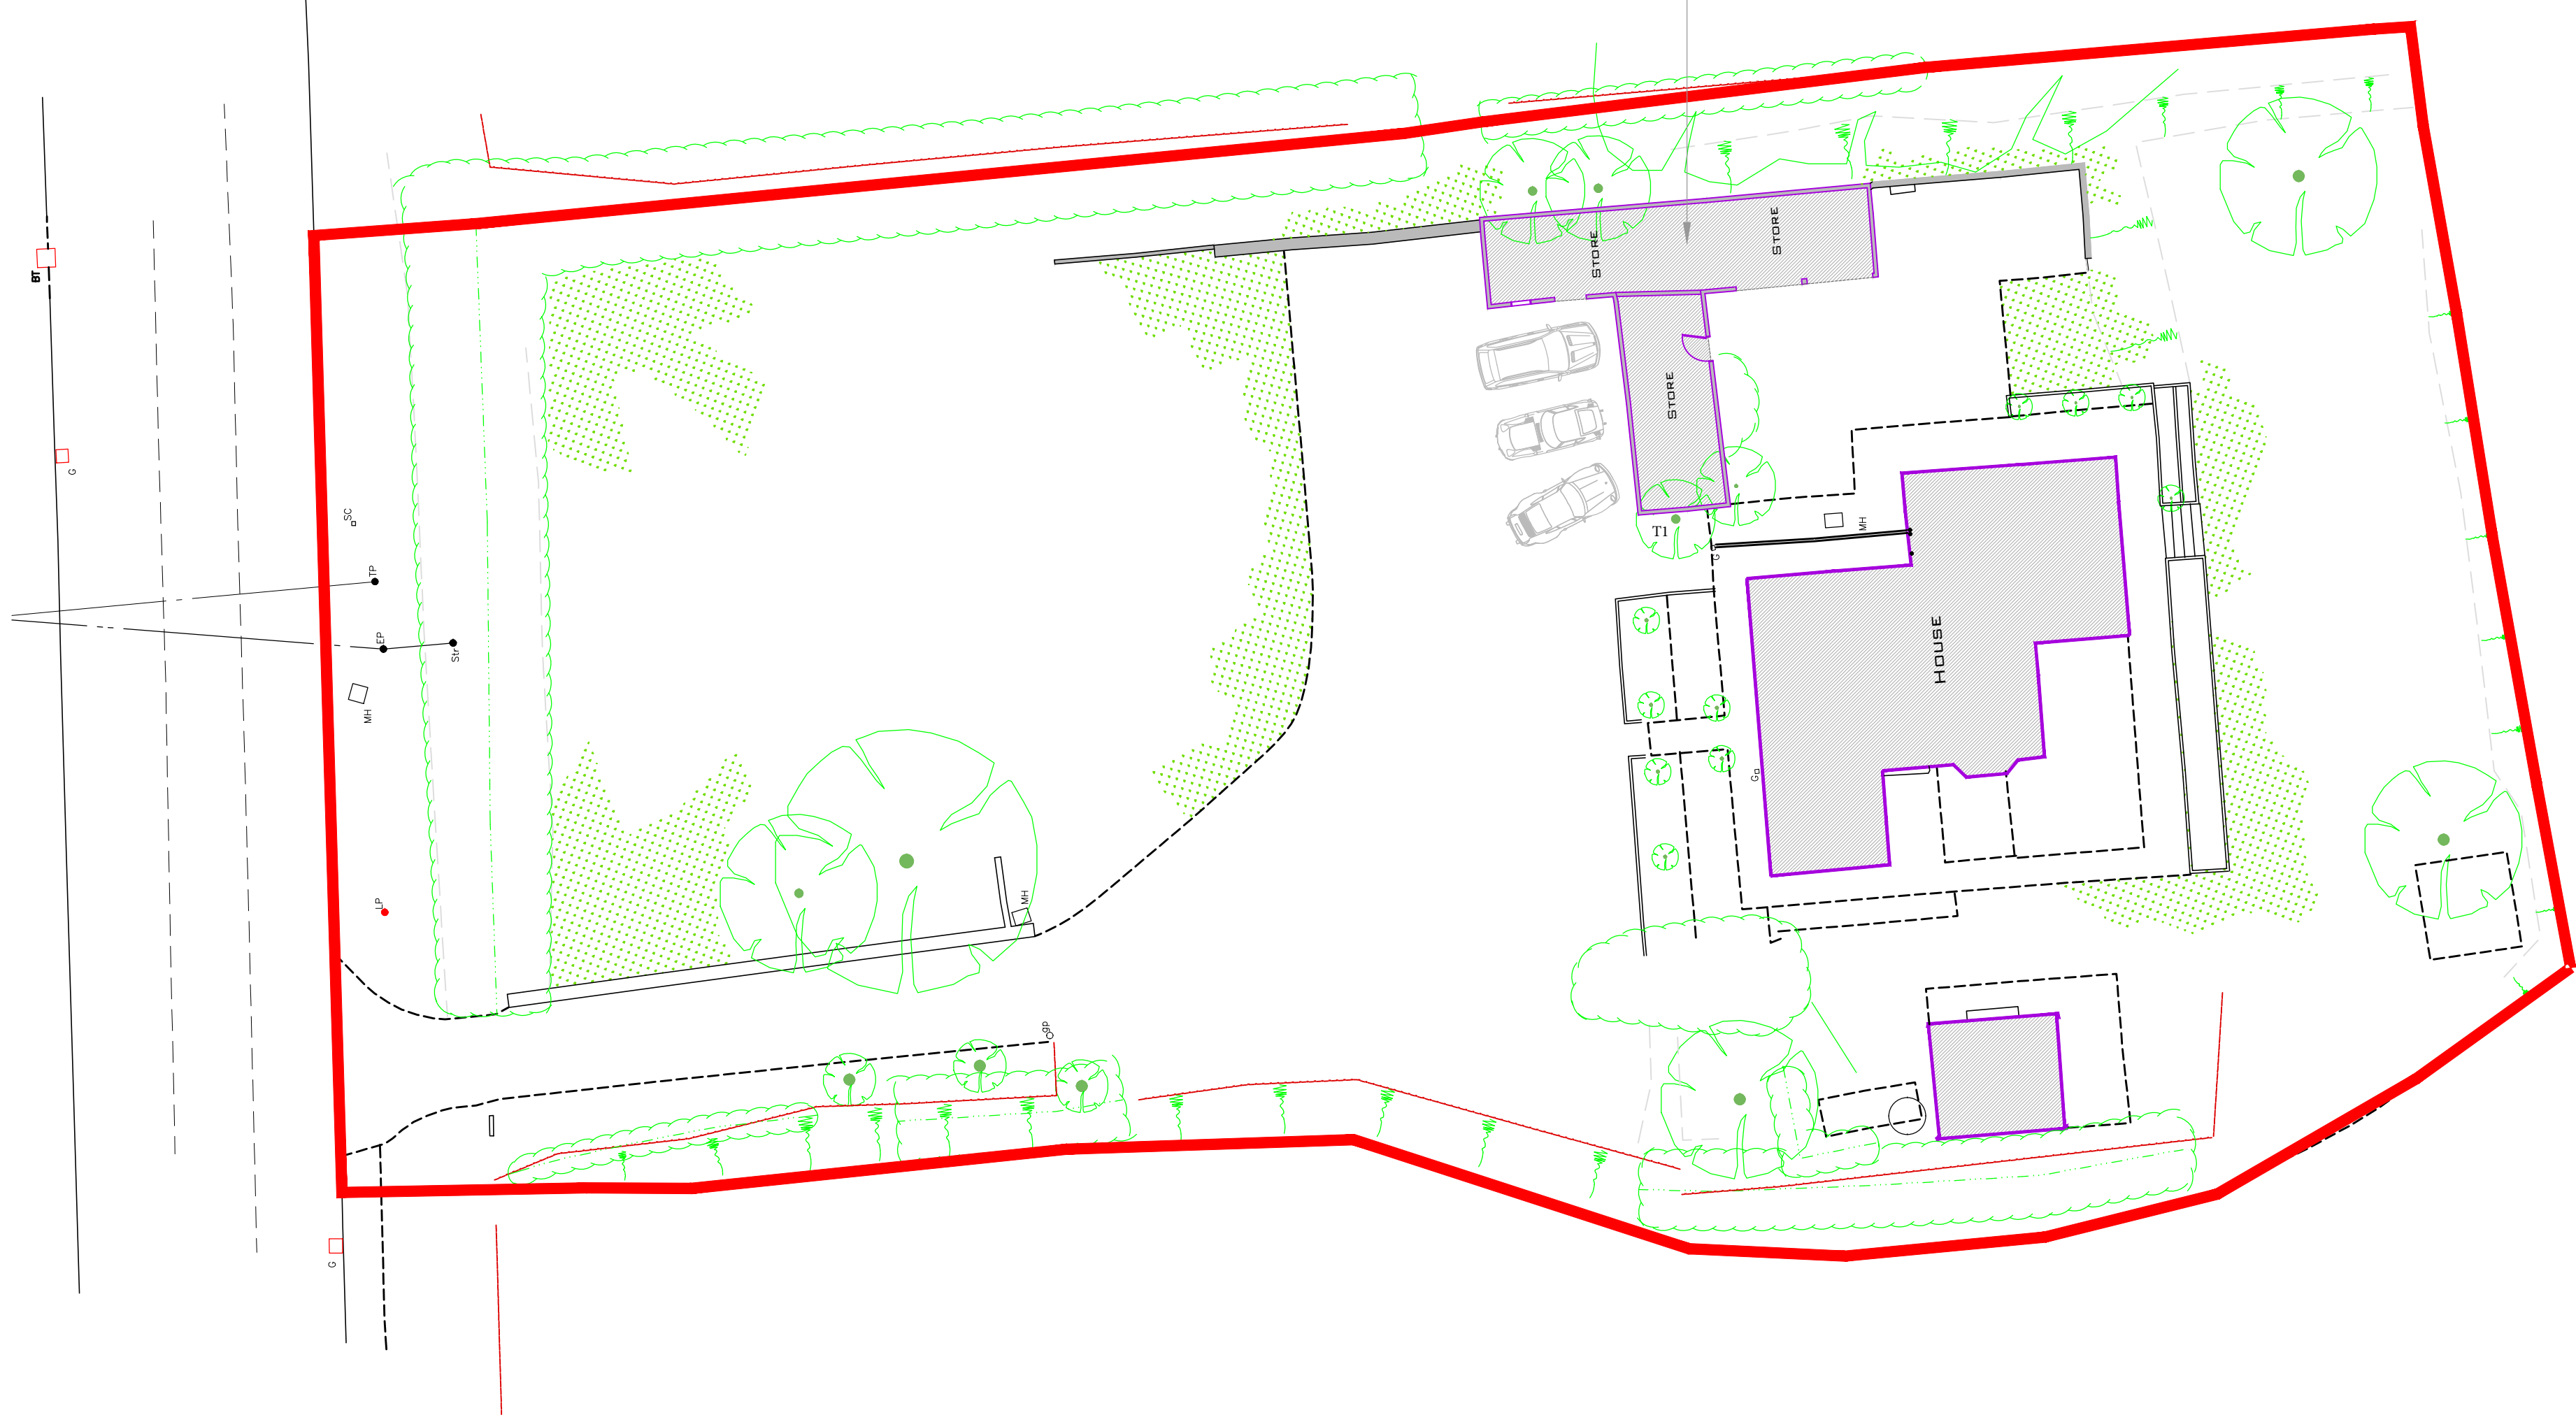

TITLE
Oldbury House
1 Labour in Vain Hill
Calne SN11 8UW

DETAIL
Survey
BLOCK Plan

SCALE
1:200 @ A2

DATE
30 Sept 2025

DRAWN BY

CHECKED BY

REVISIONS

Contractors must check all dimensions on site.
Only figured dimensions are to be worked from.
Discrepancies must be reported immediately to
the architect before proceeding.
The drawing is copyrighted.

Drawing
255 A2 SBP 01
FILENAME

NEVILLE HOYLAND
16 LOCKS HILL ·
FROME · BATH · SOMERSET ·
BA11 1NA
nevillehoyland@gmail.com
07967 917424

