
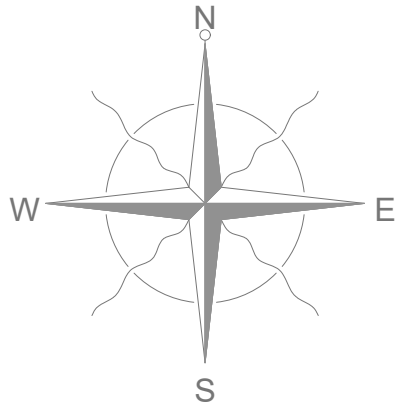


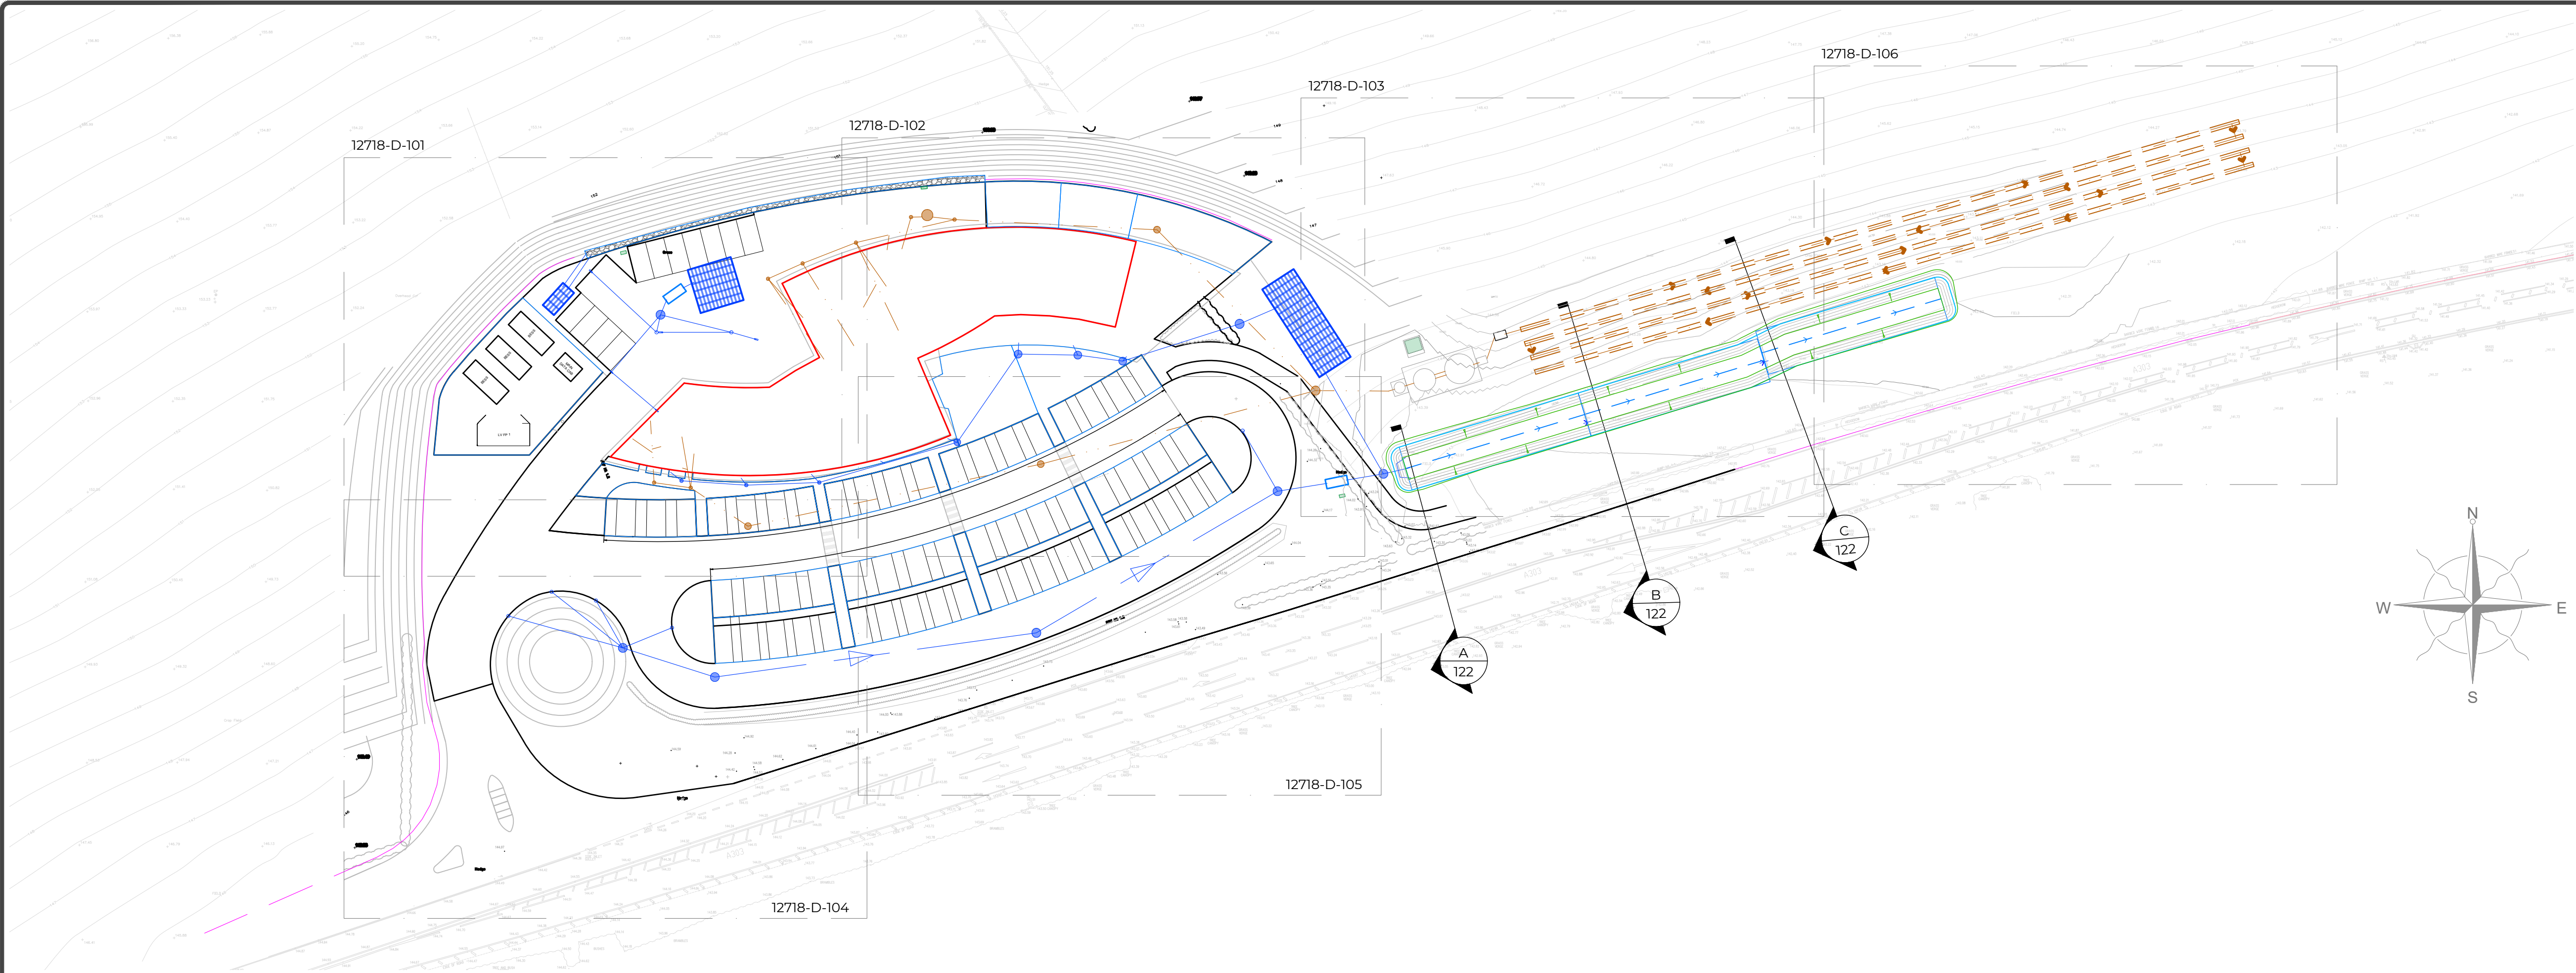

DRAINAGE OVERVIEW PLAN
1:500

GENERAL NOTES:

- 1.This drawing is to be read in conjunction with all relevant Architect's, Engineer's, Specialist Sub-Contractor's drawings and the specification.
2. All setting out to be in accordance with the Architect's drawings and any discrepancies between the Engineer's and Architect's drawings to be referred to the Architect before proceeding. Drawings should not be scaled for construction and fabrication purposes.
3. All work is to comply with current requirements of the Building Regulations & allied legislation whether referred to or not.
4. All materials should be used in compliance with the appropriate manufacturers recommendations.
5. The Contractor & Sub-Contractors must ensure that they have the latest issued drawings and details before commencing the relevant work.
6. Main Contractor to provide and fit suitable bracing and propping for all elements in the temporary condition during the construction stage, such as to ensure structural stability at all times.
7. In case of any discrepancies between drawings or a lack of dimensions required AWA should be contacted before work proceeds.
8. All dimensions indicated are in millimetres and all levels are in metres (Unless noted otherwise).
9. Electronic drawing information (2D or 3D) is for information only. Whilst it may be used for expediency during the design process it shall be deemed to be unchecked even where check boxes show it as checked. Electronic drawing information does not form part of the contract drawings or documentation set. PDF drawing information always takes precedence. Electronic drawing or PDF drawing information should not be scaled; only written dimensions should be used. Electronic drawing & PDF files may contain third party information and whilst every reasonable effort is made to avoid errors AWA do not accept any liability for errors in third party information. AWA do not accept liability for setting out. All setting out must be confirmed with the architect and correct setting out is the contractor's responsibility

DO NOT SCALE THIS DRAWING IF IN ANY DOUBT ASK

THIS DRAWING TO BE VIEWED AND
PRINTED IN COLOUR

T2	28/11/25	TENDER REVISIONS	CJB	SW
T1	26/9/25	TENDER ISSUE	CJB	SW
REV	DATE	REVISIONS	REV BY	CHK BY
This drawing is the copyright of Andrew Waring Associates. It may not be copied, altered or reproduced in any way without their written authority. Drawings must be checked on site and not scaled from this drawing.				
© COPYRIGHT				
AWA ANDREW WARING ASSOCIATES Consulting Engineers STRUCTURAL - CIVIL - MARINE Barnes, Warrington - Sharncliffe, Somerset  01296 524427  01296 250888  mail@awarings.com  www.awarings.com				
ARCHITECT	Studio Four Architects			
CLIENT	InstaVolt			
JOB TITLE	CHICKLADE SERVICES			
DRG TITLE	DRAINAGE OVERVIEW PLAN			
STATUS	TENDER			
DRG NO	12718-D-100			REV T2
SCALE	1:500 @ A1 uno	DATE	SEPTEMBER 2025	DRAWN BY CJB CHECKED BY SW