


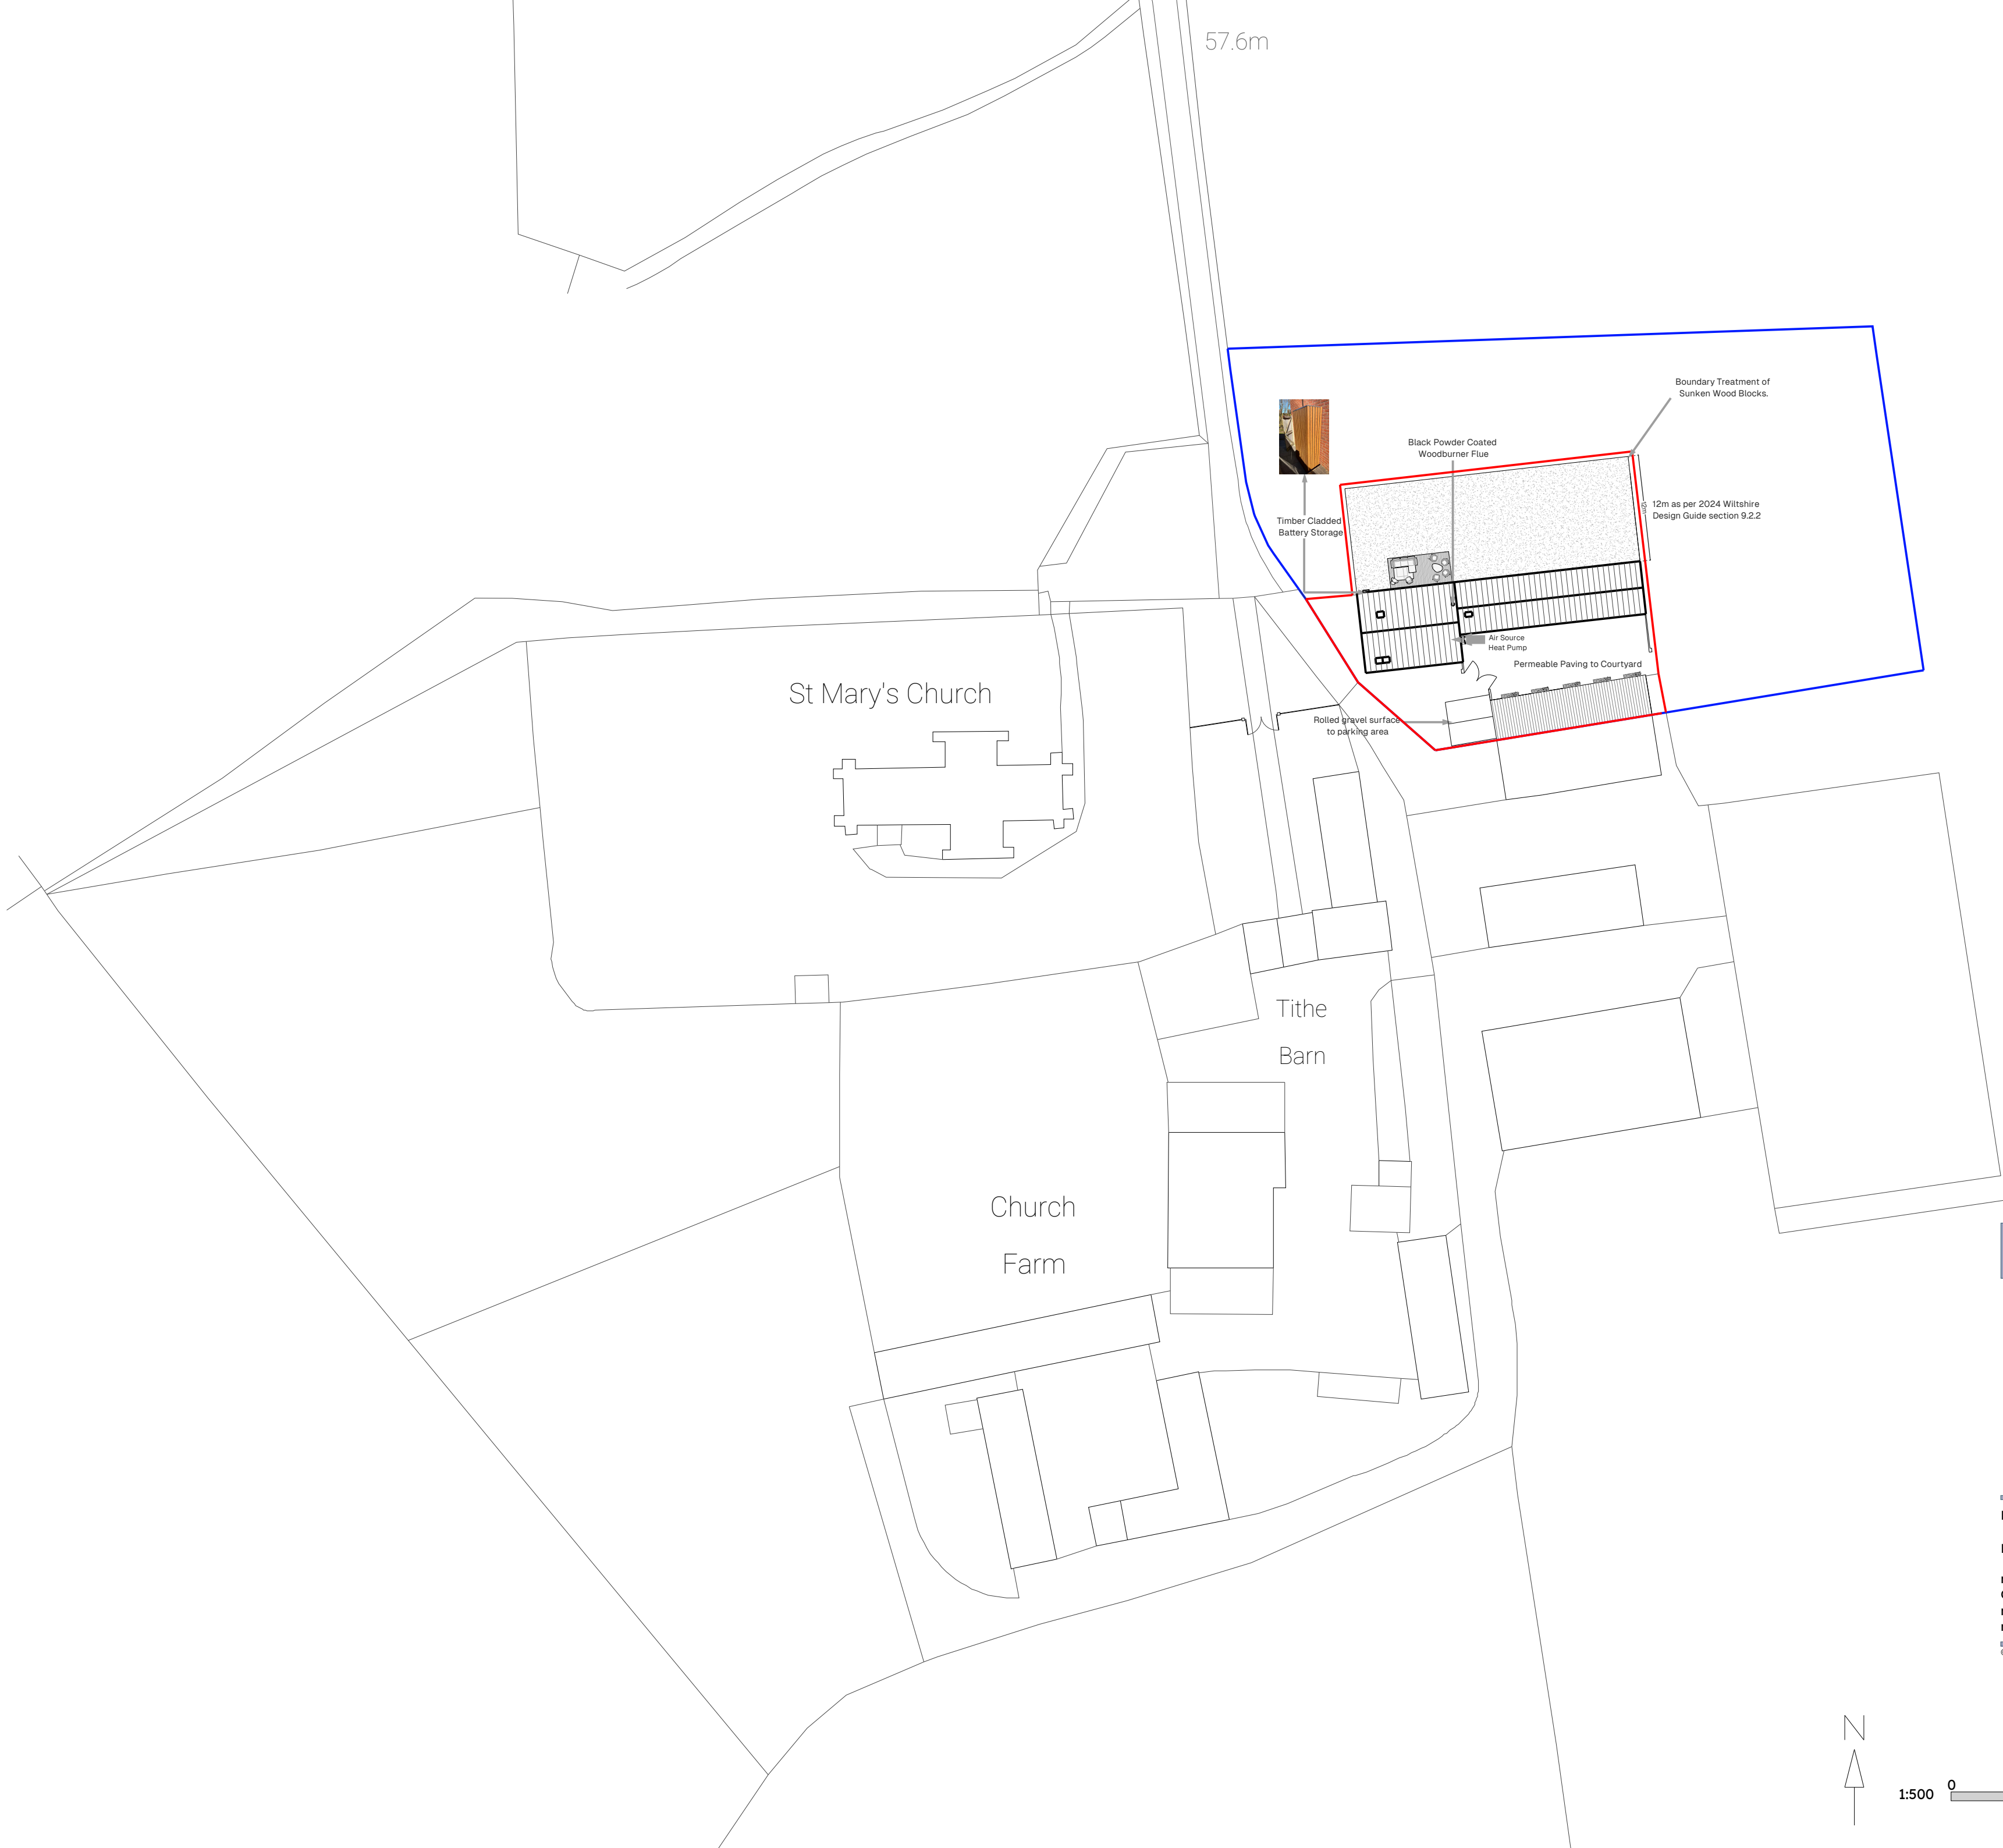

issued for: **Planning**

project:				project number:	
Project Name: The Old Cow Shed				CU01	
Chris Upton - Church Farm, Lower Seagry,					
Chippenham, SN15 5EP					
drawing:				drawing number:	revision:
Site Layout Plan					03
scale:	paper size:	drawn by:	date:	checked:	date:
1:500	A2	SB	11/12/25	SW	11/12/25

Mark Doodes Planning

Planning - Design - Masterplanning

n Unit 1, the Old Barn, Wicklesham Lodge Business Park, Faringdon,
Oxfordshire SN7 7PN
n t: 01865 600555 n e: admin@markdoodesplanning.co.uk
n w: www.markdoodesplanning.co.uk



© Mark Doodes Planning

This drawing is the copyright of Mark Doodes Planning and may not be copied or reproduced without written permission. The Copyright Order 1960 provides for the Planning Authority to copy and distribute drawings for public inspection in relation to a Planning Application only if these copies are marked in the following manner: 'This copy has been made with the authority of Mark Doodes Planning pursuant to Section 47 of the Copyright Designs and Patents Act 1988 and for the purposes only of public inspection. This copy must not be copied without the prior written permission of the Copyright owner.' Do not scale from drawings unless for planning purposes only. Use figured dimensions at all other times. In case of doubt contact Mark Doodes Planning. Dimensions to be checked on site before work commenced and any discrepancies reported to Mark Doodes Planning. The accuracy of this drawing may be relied upon survey information provided by third parties. No liability will be accepted by Mark Doodes Planning RTPE for errors in or arising from such third party survey information.