


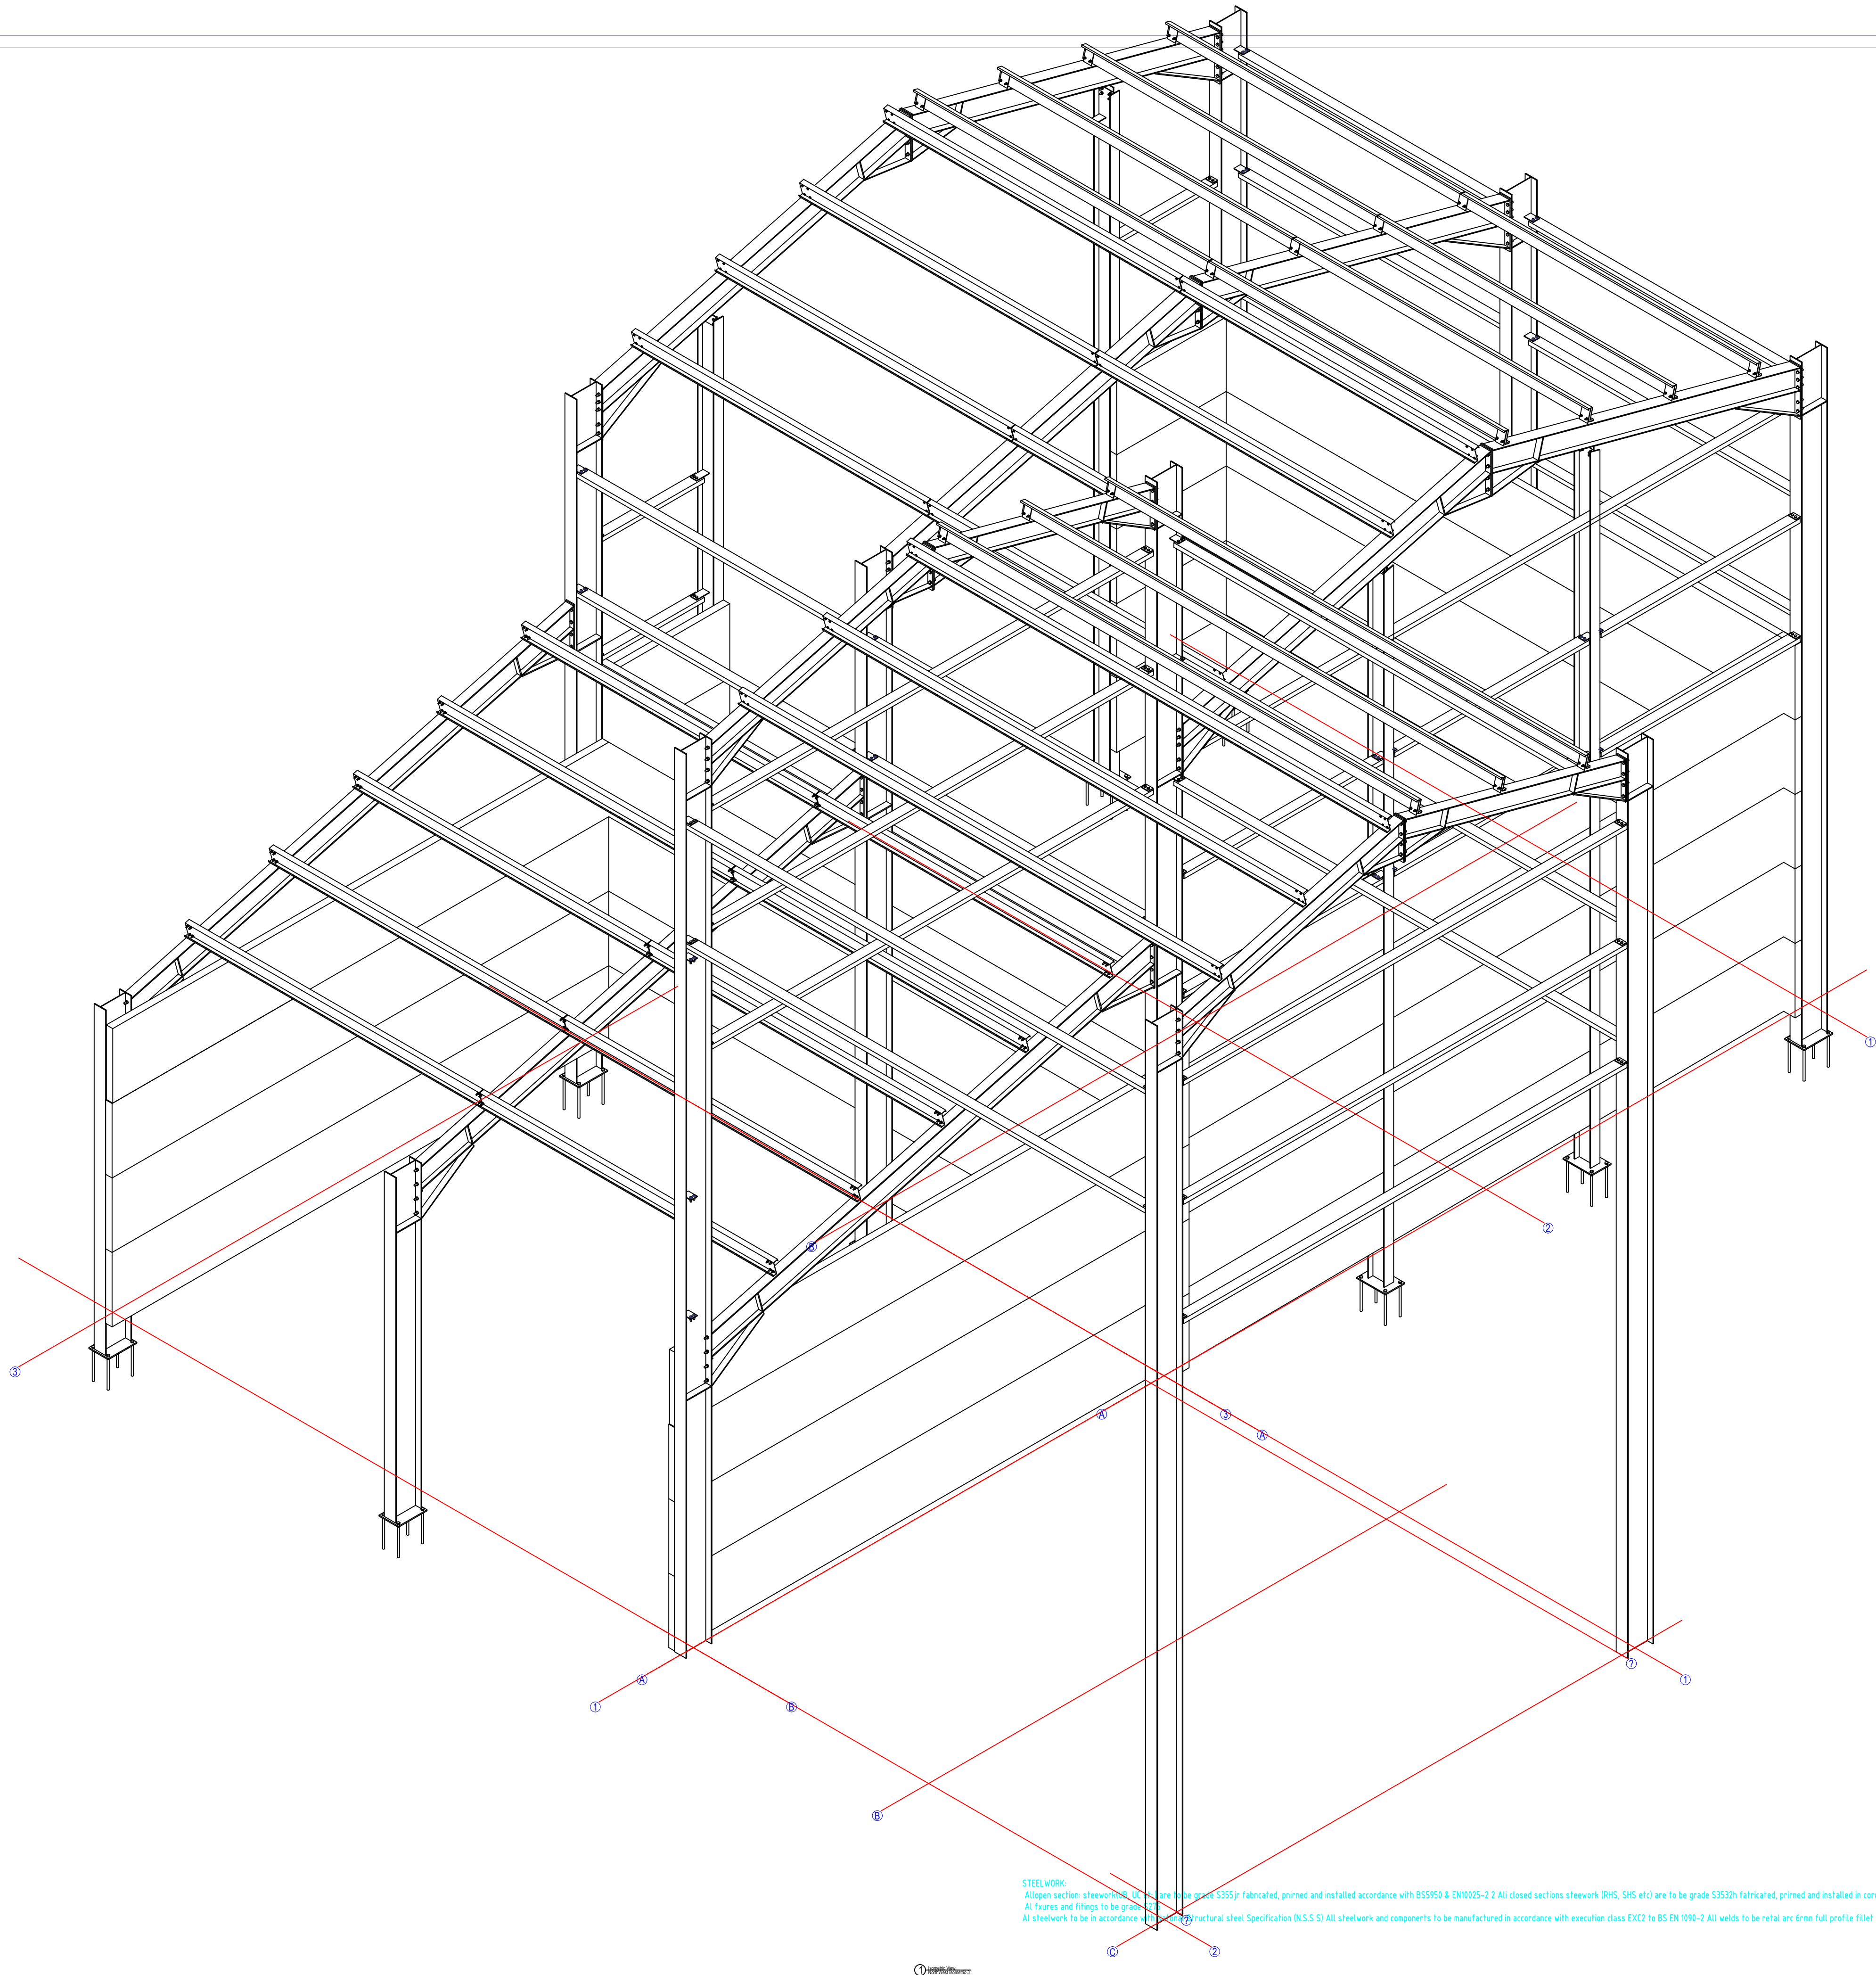

STEELWORK:
All open section steelwork (HLS, L, C, P, etc.) are to be grade S355jr fabricated, primed and installed in accordance with BS5950 & EN1025-2.2. All closed sections steelwork (RHS, SHS etc) are to be grade S355th fabricated, primed and installed in accordance with BS5950 & EN10210.
All fixings and fittings to be grade S355jr.
All steelwork to be in accordance with the relevant British Standard (BS) or European Standard (EN).
All steelwork and components to be manufactured in accordance with execution class EXC2 to BS EN 1090-2. All welds to be refat arc 6mm full profile fillet welds u.n.o. bolts. To be galvanised if in external/exposed conditions.

Steel number and name
E12 Dryer project North
west
Contractor:
Execution class:
Consequence class:
Service category:
Acceptance criteria:

Project number and name
Drawing date: 11/12/2025
Drawn:
Checked:
Approved:
Format: A1 Scale: 1/38 Unit: mm