


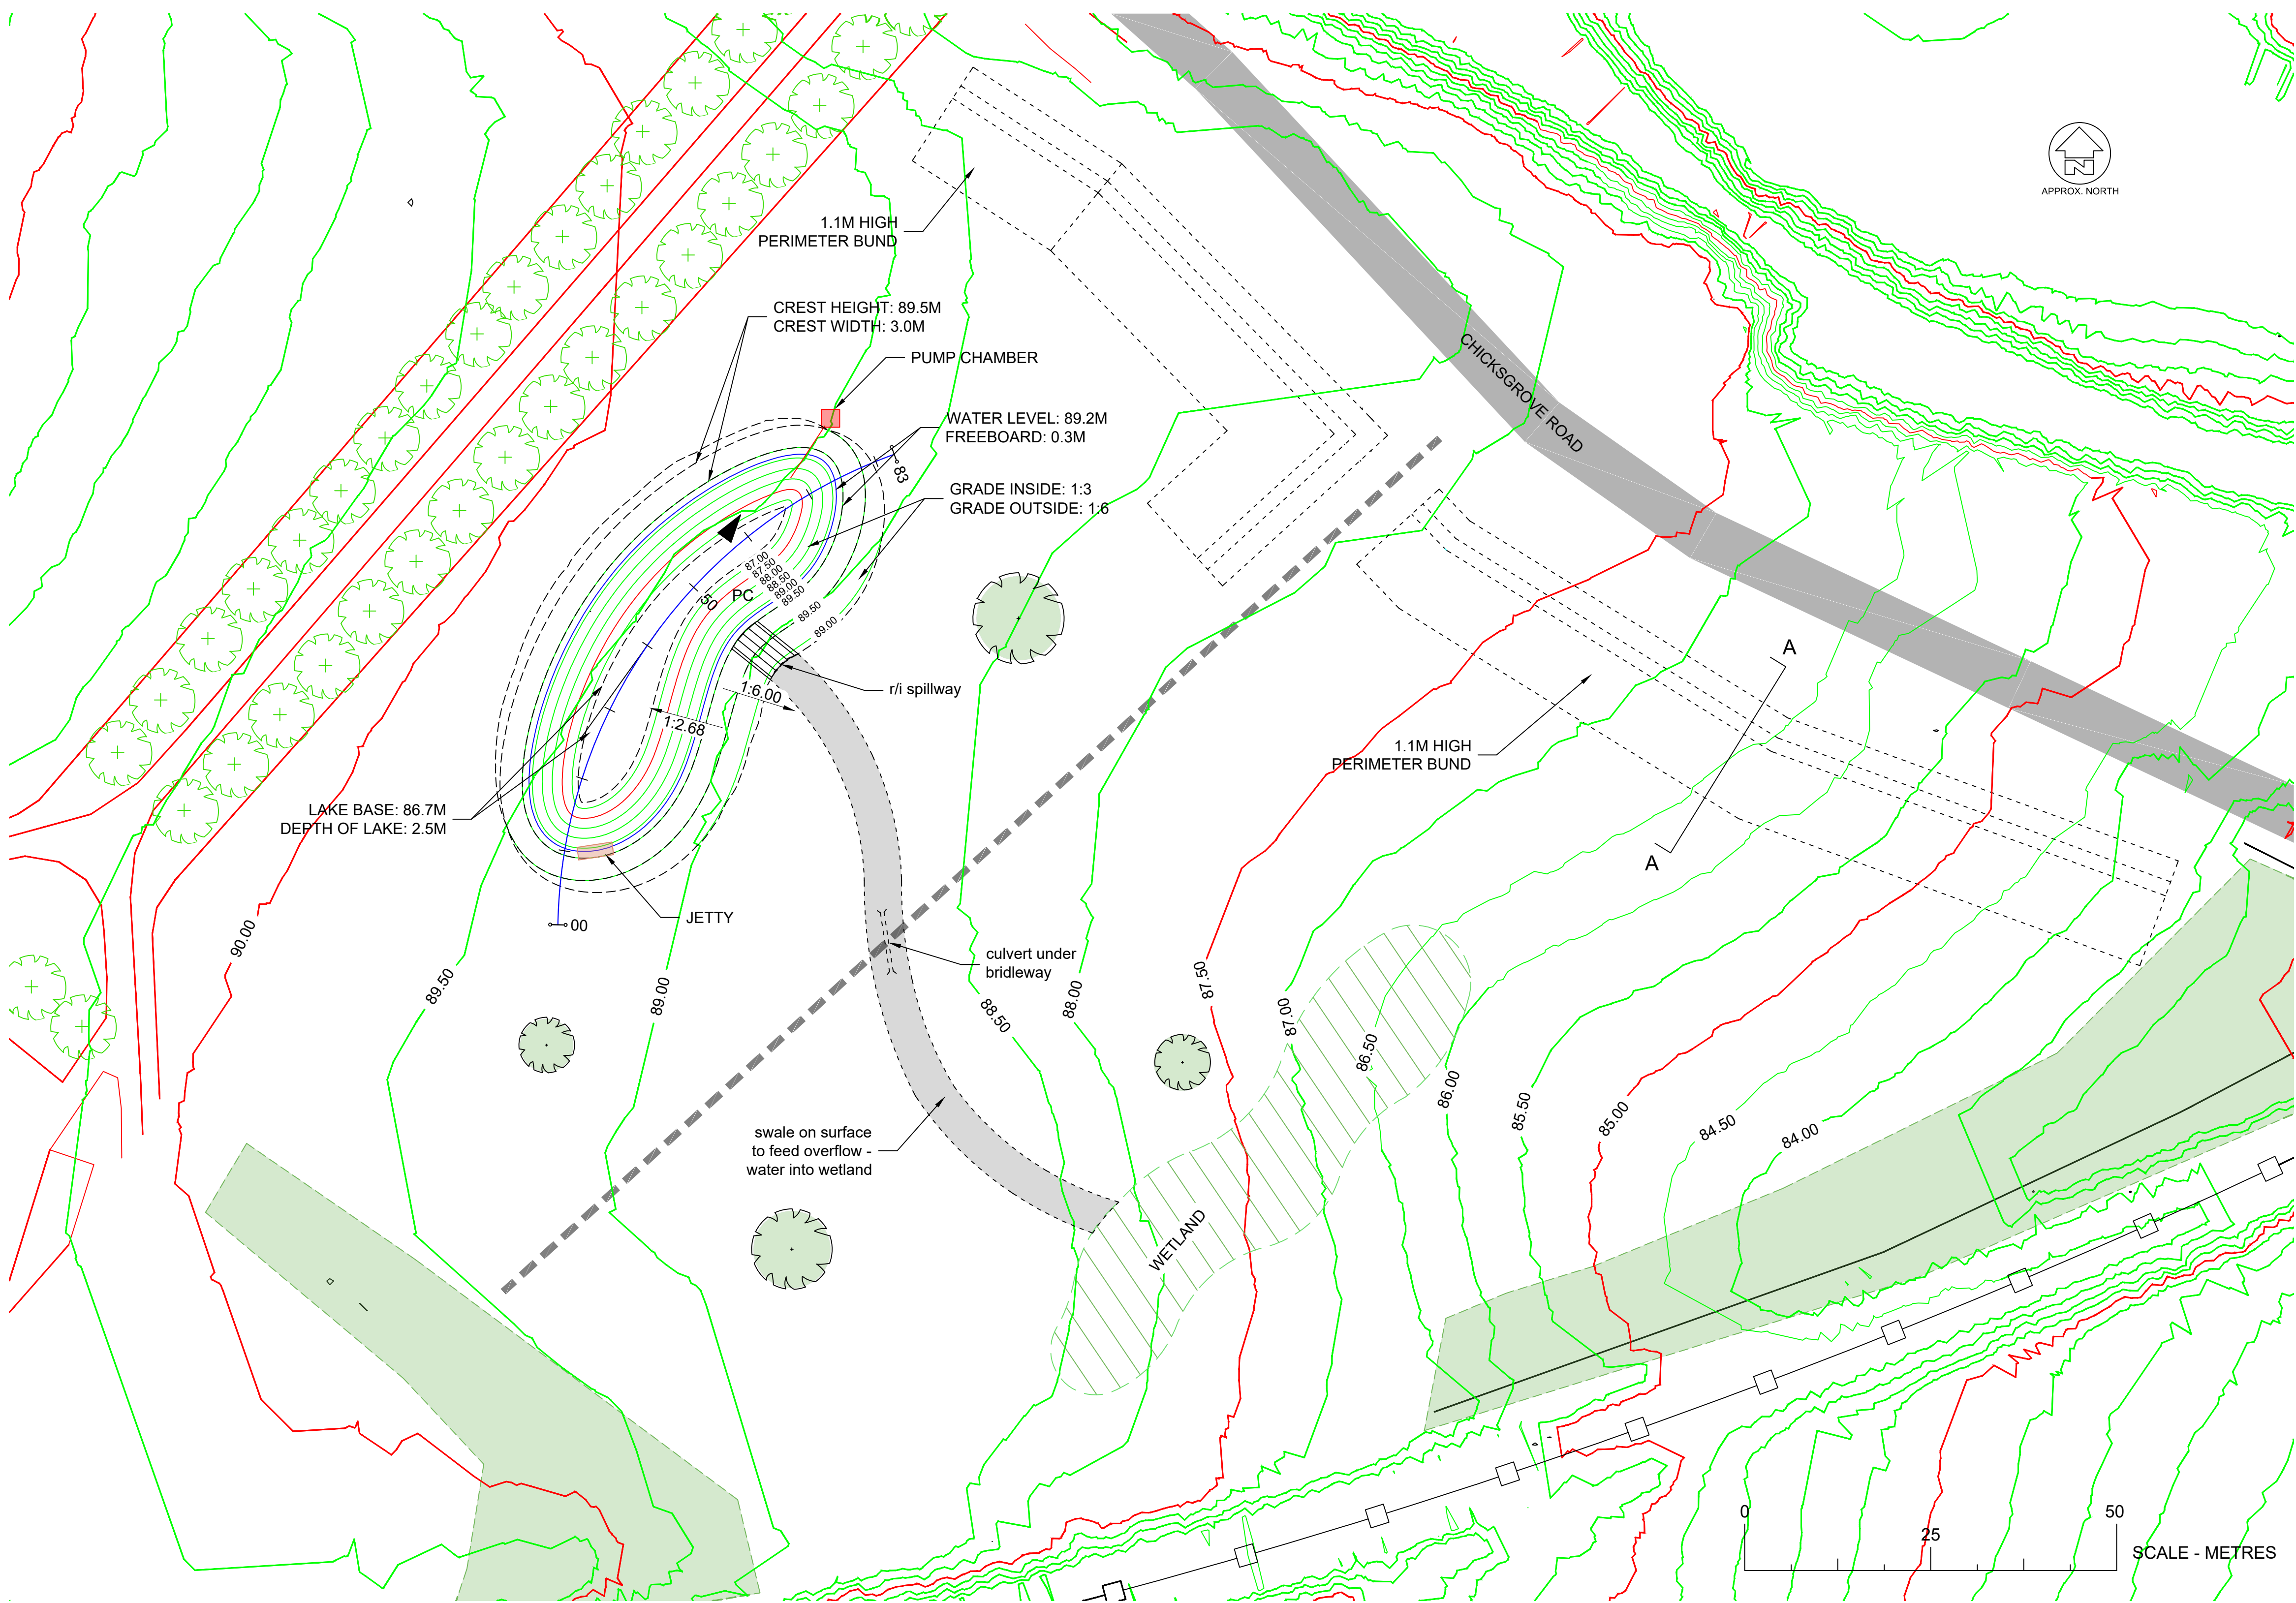

- LAKE PROPERTIES**
- CREST HEIGHT: 89.5M
  - CREST WIDTH: 3.00M
  - BASE LEVEL: 86.7M
  - FREEBOARD: TO SUB-SOIL 0.15 - TO TOPSOIL 0.30M
  - WATER LEVEL: 89.2M
  - WATER DEPTH: 2.5M
  - GRADE INSIDE: 1:3
  - GRADE OUTSIDE: 1:6

**PLAN KEY**

- TOP / BOTTOM OF SLOPE
- 2.5m MAJOR CONTOUR
- 0.5m MINOR CONTOURS
- WATER LINE / LEVEL

**KEY - SECTION**

- EXG TOP-SOIL
- EXG SUB-SOIL
- LINE OF PROPOSED LAKE
- WATER LEVEL

**DESIGN NOTES:**  
LABELS: ALL CONTOUR LABELS, ELEVATIONS AND TEXT USED HERE ARE FOR SUBSOIL LEVELS ONLY. THE INCLUSION OF TOPSOILS WILL RESULT IN AN ELEVATION GREATER THAN THAT SHOWN.


**DESIGN NOTES:**  
LIDAR: THIS DRAWING HAS USED LIDAR AS THE BASIS FOR THE DESIGN. IT IS ADVISED THAT BEFORE CONSTRUCTION PHASE, A FULL GPS LAND SURVEY BE UNDERTAKEN OF THE EXISTING GROUND TO CONFORM THE ACURACY OF THE SURFACE AND THEREFORE THE DESIGN.

|       |          |         |         |       |
|-------|----------|---------|---------|-------|
| REV C |          |         |         |       |
| REV B |          |         |         |       |
| REV A |          |         |         |       |
| REV   | DD/MM/YY | PC      | CHK 1   | NOTES |
| REV   | DATE     | REVISED | CHECKED | NOTES |

|                |   |          |    |          |          |
|----------------|---|----------|----|----------|----------|
| SITE ADDRESS   | Ham Cross Farm, Lower Chicksgrove, Tisbury, Wiltshire SP3 6ND                                                                                       |          |    |          |          |
| CLIENT         | Emma Muir   |          |    |          |          |
| PROJECT NAME   | Ham Cross Farm   |          |    |          |          |
| DRAWING TITLE  | Proposed Lake, Wetland & Associated Earthworks   |          |    |          |          |
| DRAWING NUMBER | MWE_24117_HCF_PROP-PLAN_SECTIONS-02-11.25-P01   |          |    |          |          |
| SCALE          | 1:500   | SHEET    | A1 | DATE     | 14.11.25 |
| PROJECT NUMBER | 24117   | DRAWN BY | AN | REVISION |          |
| STATUS         | SKETCH <input type="checkbox"/> QUOTING <input type="checkbox"/> PLANNING <input type="checkbox"/> CONSTRUCTION <input checked="" type="checkbox"/> |          |    |          |          |
| CHECKED BY     | MWE <input checked="" type="checkbox"/> OTHER <input type="checkbox"/>                                                                              |          |    |          |          |

ADDRESS: SCHOOL HOUSE FARM, GREAT ASHFIELD, BURY ST. EDMUNDS, SUFFOLK IP31 3HJ. PHONE: 01359 242356  
EMAIL: CONTACT@MILES-WATER.COM. WEBSITE: WWW.MILES-WATER.COM

THIS DRAWING IS THE PROPERTY OF THE MILES WATERS ENGINEERING LTD. AND CANNOT BE PASSED TO A THIRD PARTY WITHOUT OUR PERMISSION.

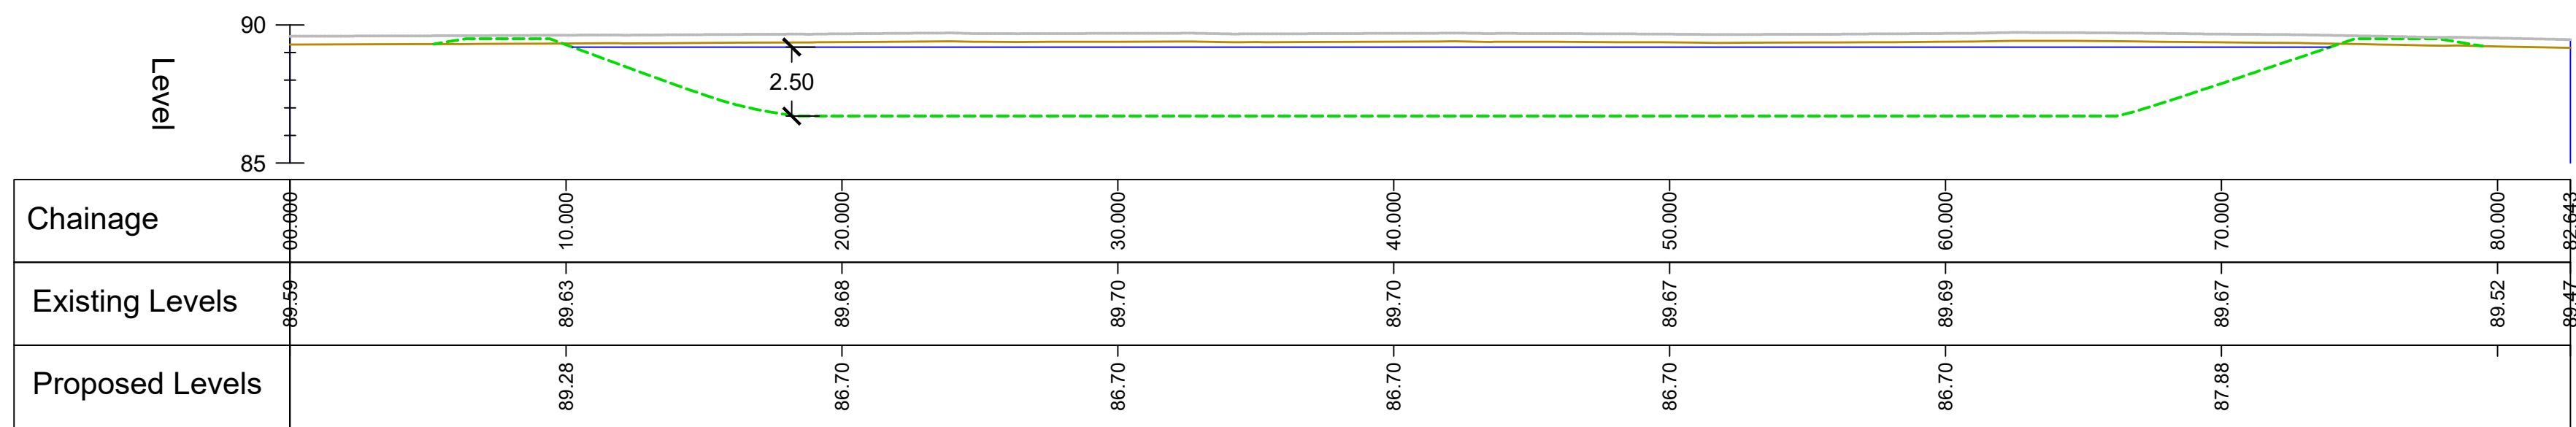

|                 |       |        |        |        |        |        |        |        |        |        |
|-----------------|-------|--------|--------|--------|--------|--------|--------|--------|--------|--------|
| Chainage        | 0+000 | 10+000 | 20+000 | 30+000 | 40+000 | 50+000 | 60+000 | 70+000 | 80+000 | 82+643 |
| Existing Levels | 89.59 | 89.63  | 89.68  | 89.70  | 89.70  | 89.67  | 89.69  | 89.67  | 89.52  | 89.47  |
| Proposed Levels |       | 89.28  | 86.70  | 86.70  | 86.70  | 86.70  | 86.70  | 87.88  |        |        |

LAKE SECTION  
SCALE 1:200 @ A1

BUND SECTION 'A - A'  
SCALE 1:100 @ A1