



Notes:
Responsibility will not be accepted for errors made by others in scaling from this drawing; all construction information should be taken from figured dimensions only. If any discrepancies are found inform AB Architectural Design immediately.

REVISION
2025-12-15 - Preliminary Issue
2026-01-06 - Rev A - Ground floor plan updated.

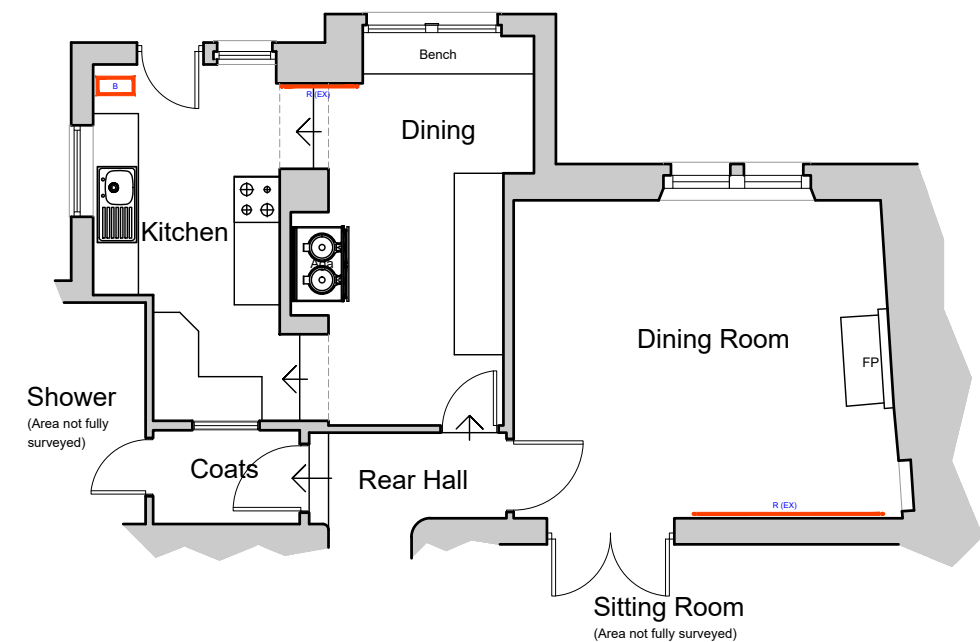

Existing Ground Floor - 1:100

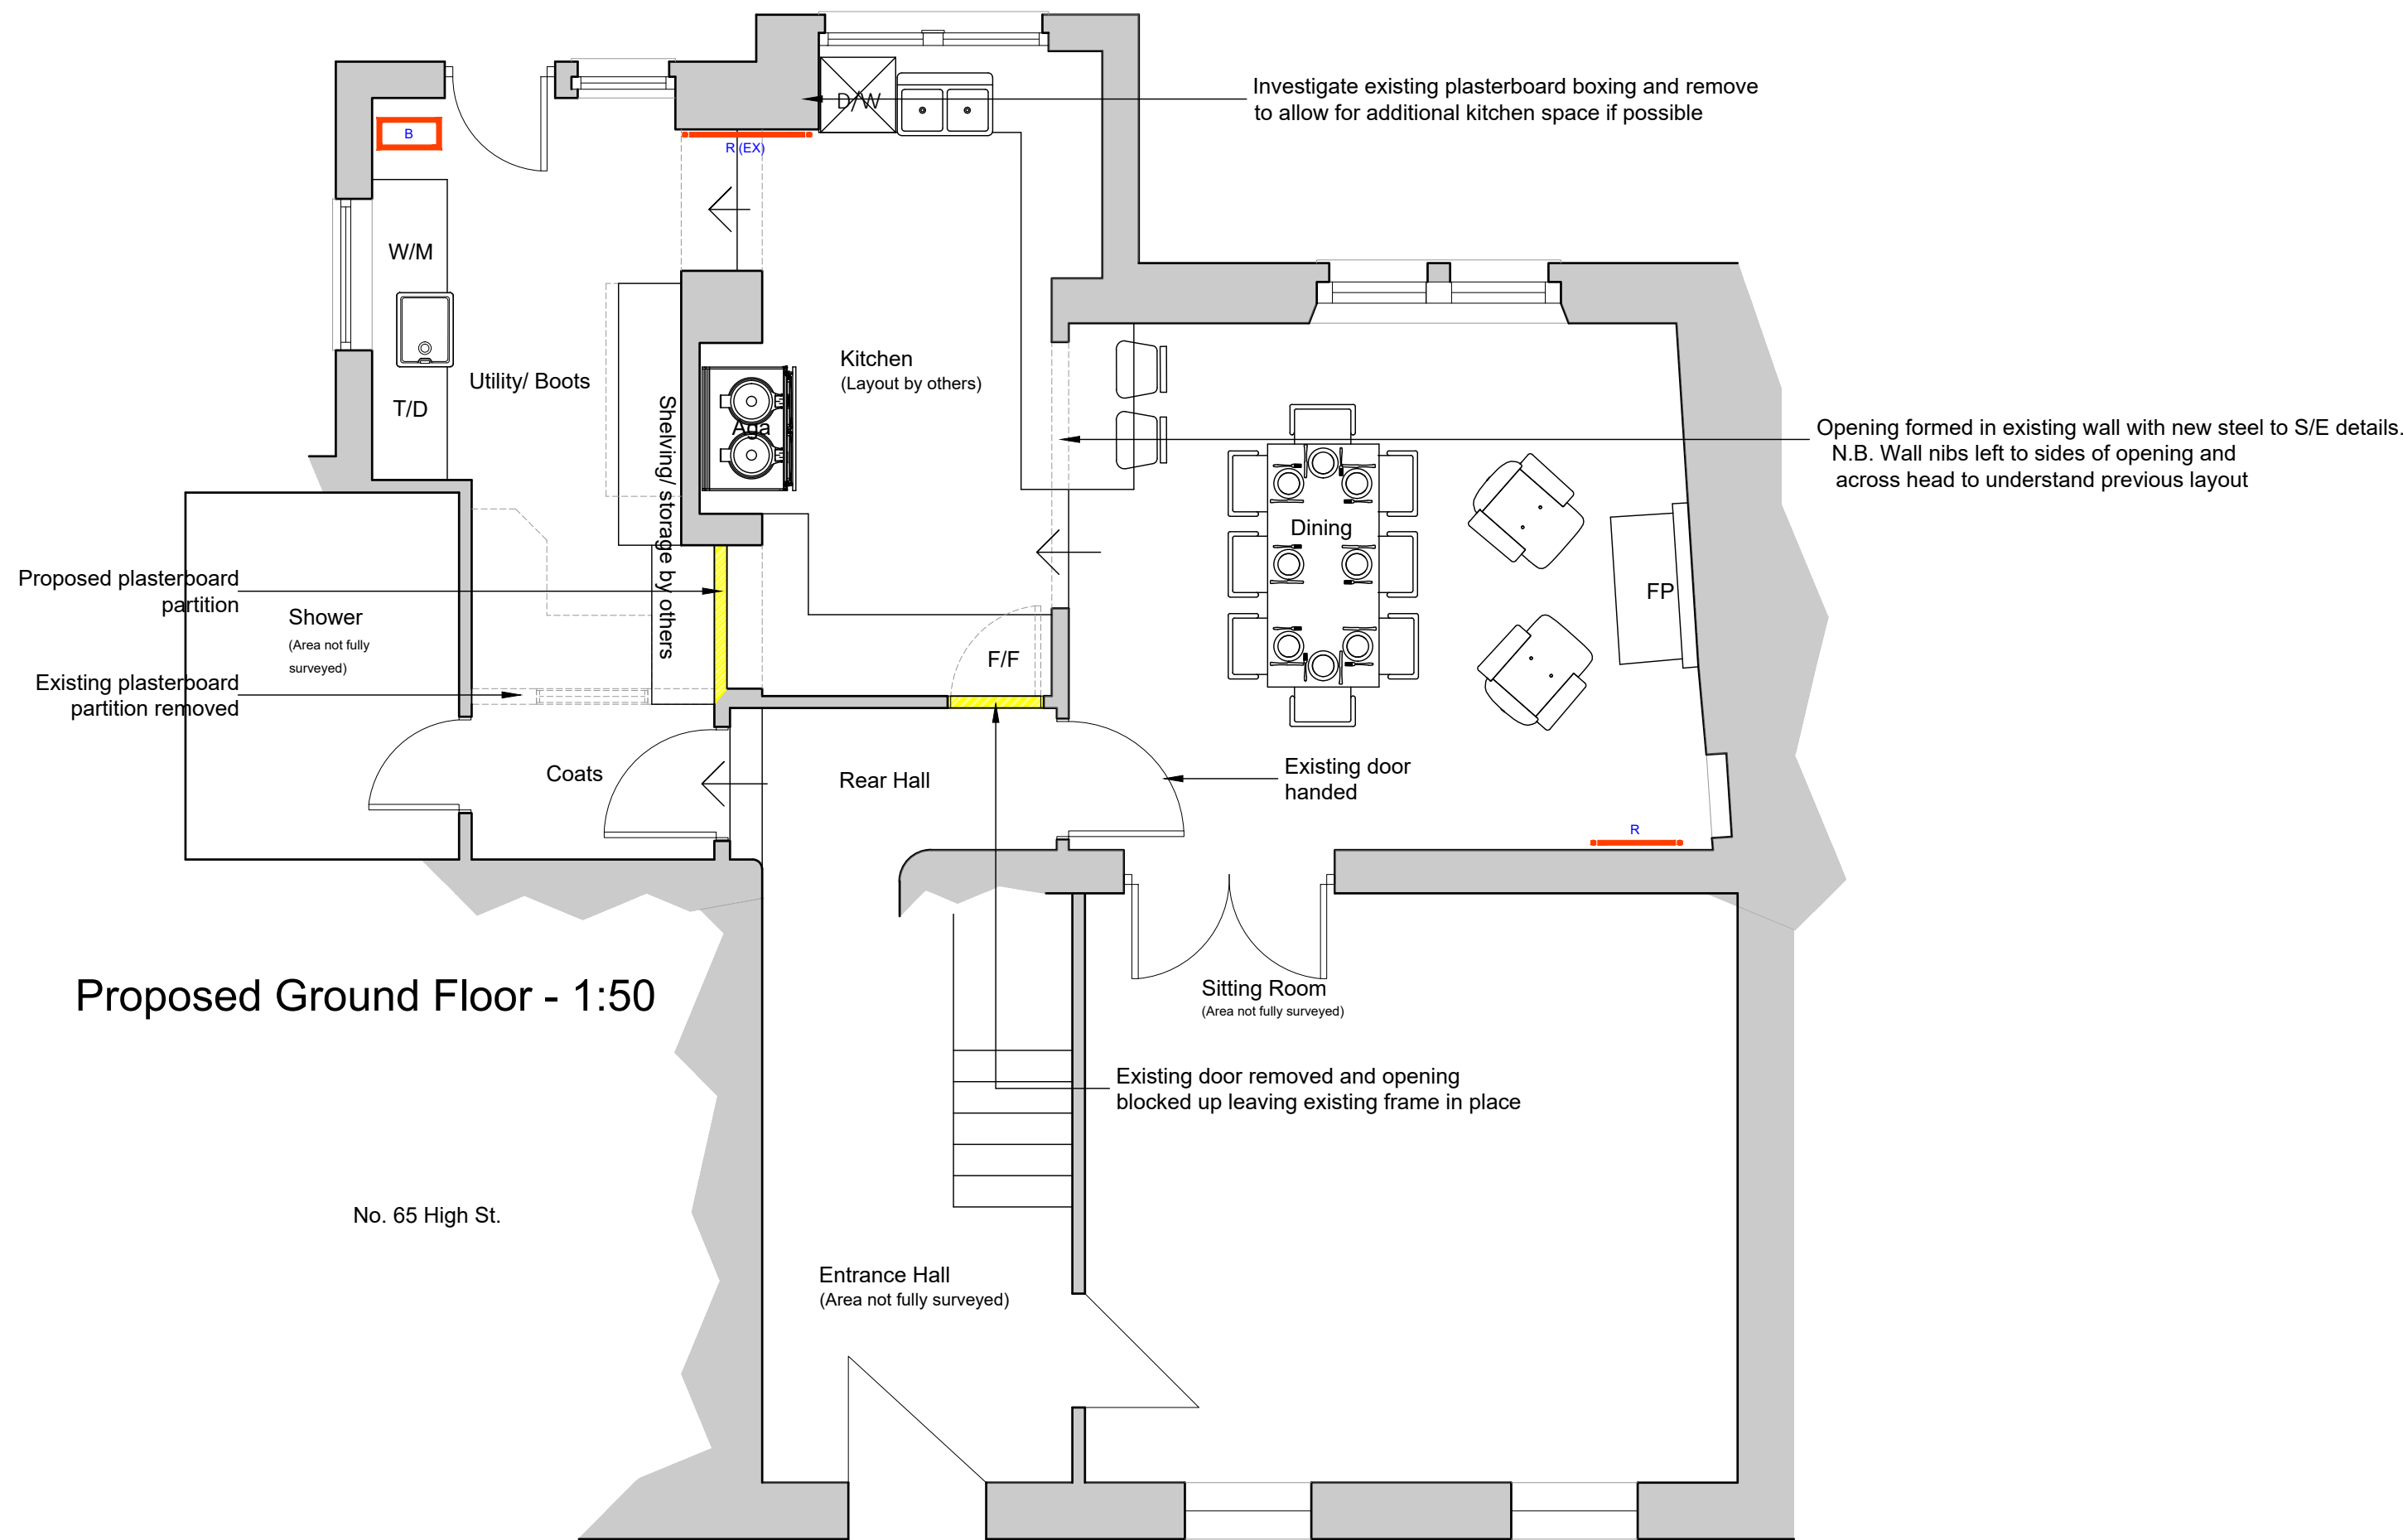

Proposed Ground Floor - 1:50

ISSUE: PLANNING

Proposed Internal Alterations to
63 High St., Chapmanslade, BA13 4AN

Existing & Proposed floor plans

FOR:

Mrs R. Hughes
63 High St., Chapmanslade, BA13 4AN

1:100/ 50 @ A1

Dec. 2025
AB/AB

AL(1)02 Rev - A

AB Architectural design

Job No. 4516

© AB Architectural Design Ltd.
Tel: 01373 832 133 - Email: enquires@abadesign.co.uk - www.abadesign.co.uk

