


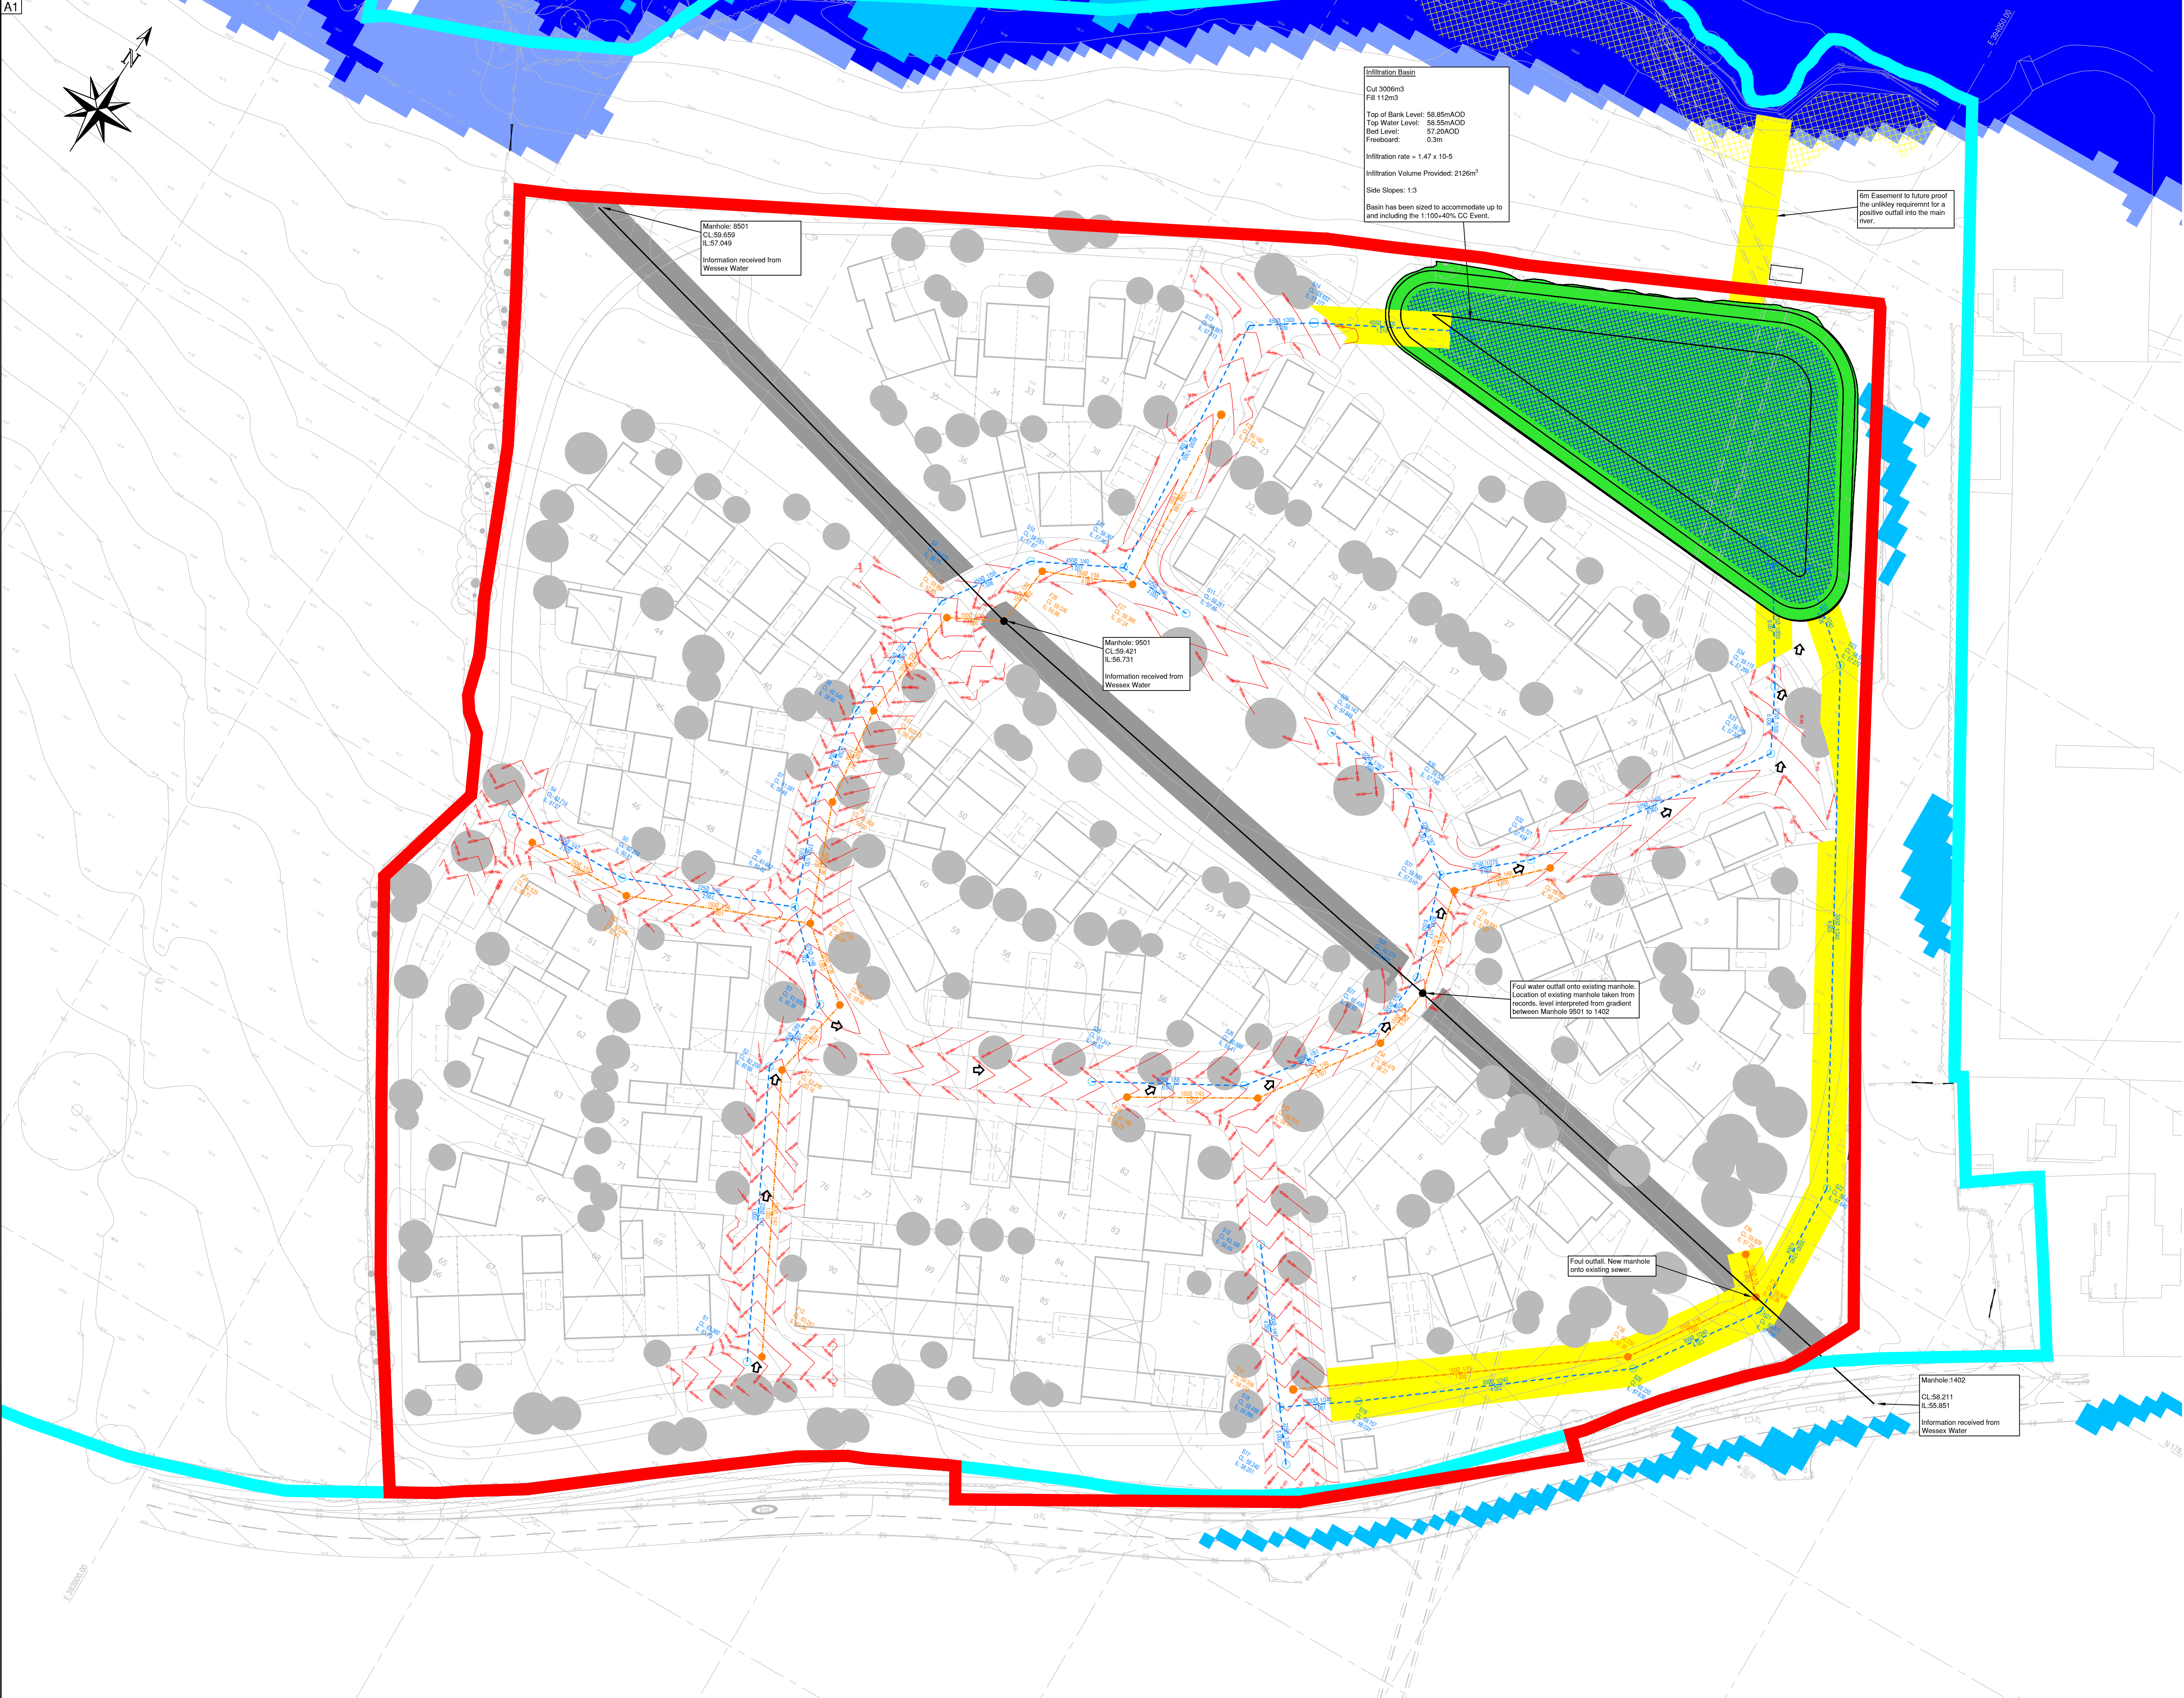

GENERAL NOTES

- Scale to be used for planning purposes only
- This drawing is to be read in conjunction with all other relevant drawings and details.
- Should there be any conflict between the details indicated on this drawing and those on other drawings the Engineer should be informed PRIOR to construction on site.
- Until technical approval has been obtained from the relevant Authority, it should be understood that all drawings issued are Preliminary and NOT for construction. Should the Contractor commence site works prior to such approval being provided it is entirely at their own risk.
- Sketch proposals are for illustrative purposes only and as such are subject to detailed site investigation including ground conditions, contaminants, drainage, design and planning / density negotiations.
- All dimensions are in metres unless otherwise stated.
- The Rodgers Leask Designer's Risk Assessment(s) for this project must be reviewed PRIOR to the commencement of any works on site.

Key:

- Indicative Site Boundary
- Wider Land Holding
- Indicative Surface Water Sewer Network
- Indicative Foul Water Sewer Network
- Proposed Sewer Easements
- Existing Sewer Easement
- 8m No Activity Zone from Main River.
- Flood Zone 2
- Flood Zone 3
- Surface Water Flooding
- Exceedance Overland Flow Route
- Proposed Infiltration Basin

Health and safety symbols refer to reference numbers indicated on Designers Risk Assessment number: 25317-RLL-25-XX-HS-C-0001

Health & Safety Information Key

- Used to provide design specific safety information that may not be obvious to a competent contractor but may be useful
- Used to restrict/prevent a possible action, e.g. stop construction traffic from entering an area
- Used to warn of significant design hazards, adding recommendations
- Used to encourage a positive action, e.g. use of robust protection for inspection chambers

P03	02.12.25	Updated key and flood zone transparency.	KN	TN
P02	28.11.25	Updated to suit infiltration.	JEB	TN
P01	21.11.25	New layout added.	JEB	TN
Rev	Date	Amendments	By	Chk



Client
GLEESON LAND

Project
**LAND AT GATE FARM,
HIGH STREET,
SUTTON BENDER**

Drawing Title
DRAINAGE STRATEGY

Status			
PLANNING			
Scale	Drawn	Checked	Date
1:500	JEB	TN	07/11/25
Drawing Number	Revision		
25317-RLL-22-XX-DR-C-2000	P03		
BIM Drawing Reference			