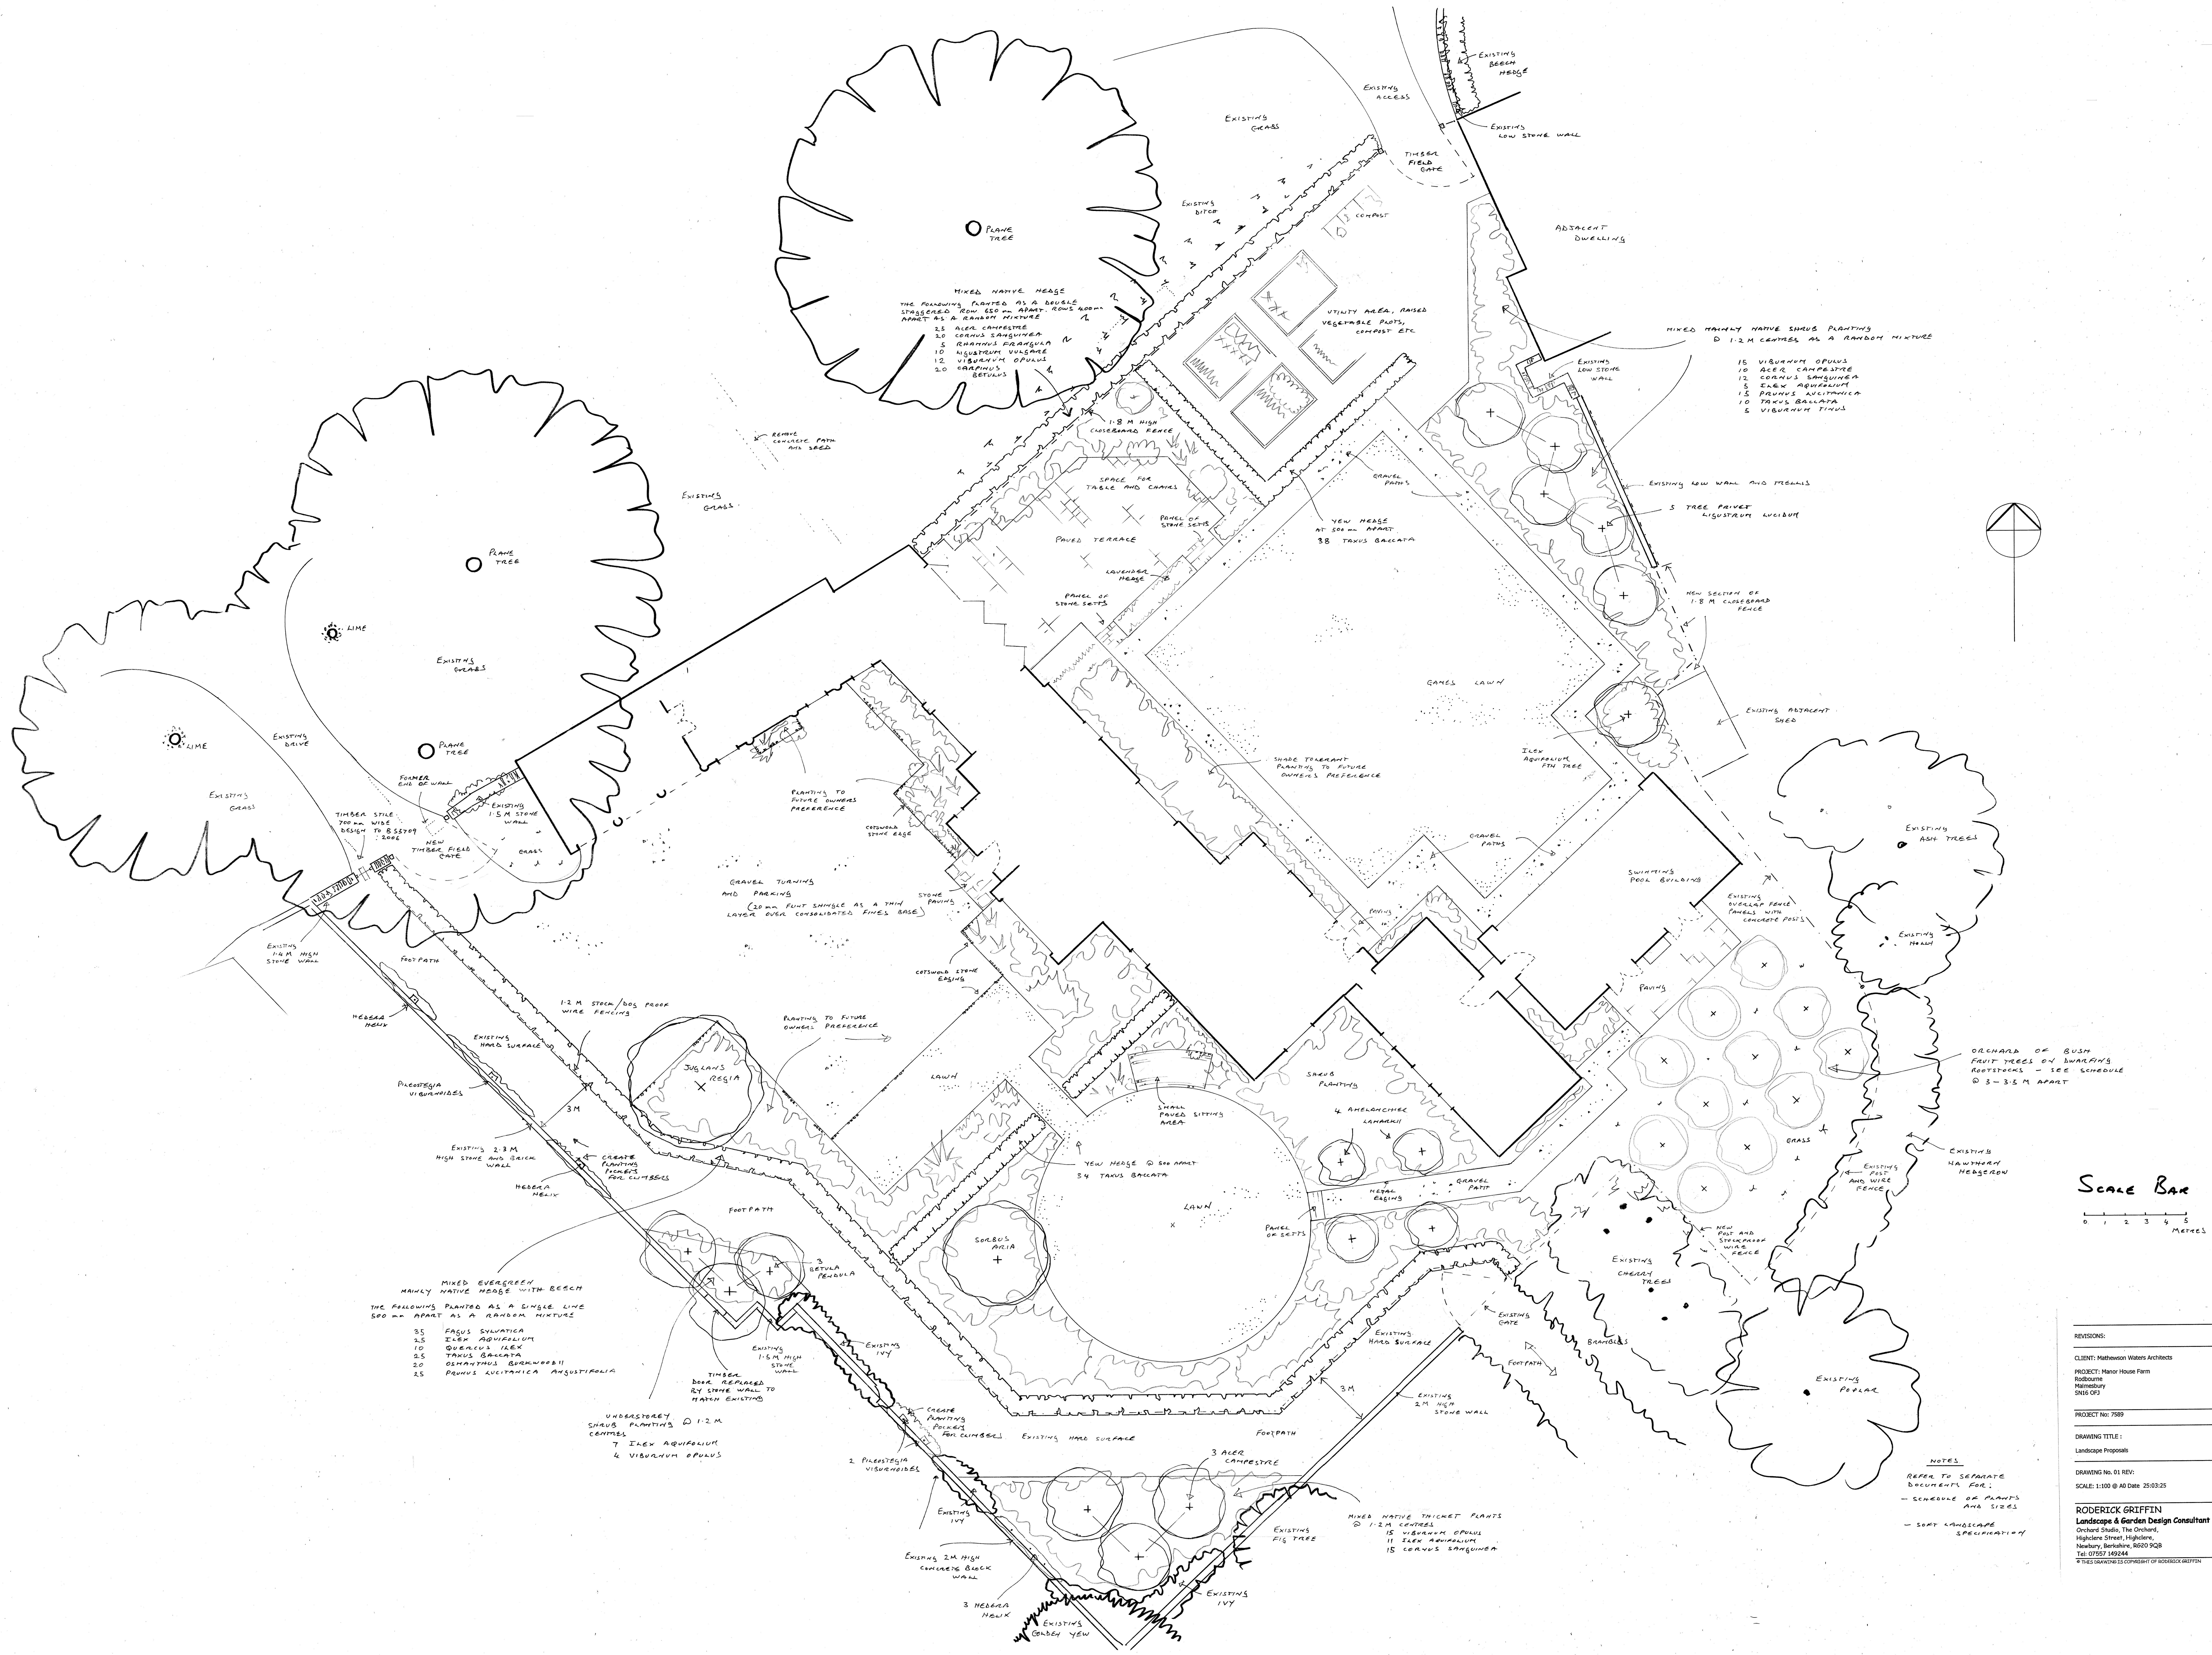


MIXED EVERGREEN
MAINLY NATIVE HEDGES WITH BECH
THE FOLLOWING PLANTED AS A SINGLE LINE
500 mm APART AS A RANDOM MIXTURE

35 FAGUS SYLVATICA
25 ILEX AQUIFOLIUM
10 QUERCUS ILEX
25 TAXUS BACATA
20 OSMANTHUS BURKWOODII
25 PRUNUS AUSTRIACA ANGSTROMII

MIXED NATIVE HEDGE
THE FOLLOWING PLANTED AS A DOUBLE
STAGGERED ROW 500 mm APART, ROWS 400 mm
APART AS A RANDOM MIXTURE

25 ALER CAMPESITRE
10 CORNUS SARGUINERA
5 RHAMNUS FRANGULA
10 NIGELARUM VULGARIS
12 VIBURNUM OPULUS
20 CRAPINUS BETULUS

MIXED NATIVE NATIVE SHRUB PLANTING
D 1.2 M CENTRES AS A RANDOM MIXTURE

15 VIBURNUM OPULUS
10 ACER CAMPESITRE
12 CORNUS SARGUINERA
5 ILEX AQUIFOLIUM
15 PRUNUS AUSTRIACA
10 TAXUS BACATA
5 VIBURNUM TINDUS

NOTES

REFER TO SEPARATE
DOCUMENTS FOR:
- SCHEDULE OF PLANTS
AND SIZES
- SOFT LANDSCAPE
SPECIFICATION

REVISIONS:
CLIENT: Mathewson Waters Architects
PROJECT: Manor House Farm
Redbourne
Hampshire
SN10 0P
PROJECT No: 7589
DRAWING TITLE:
Landscape Proposals
DRAWING No: 01 REV:
SCALE: 1:100 @ A0 Date: 25/03/25
RODERICK GRIFFIN
Landscape & Garden Design Consultant
Orchard Studio, The Orchard,
Highdown Street, Highdown
Newbury, Berkshire, RG20 9QB
Tel: 07507 149244
© 2025 Roderick Griffin is a registered trademark of Roderick Griffin