


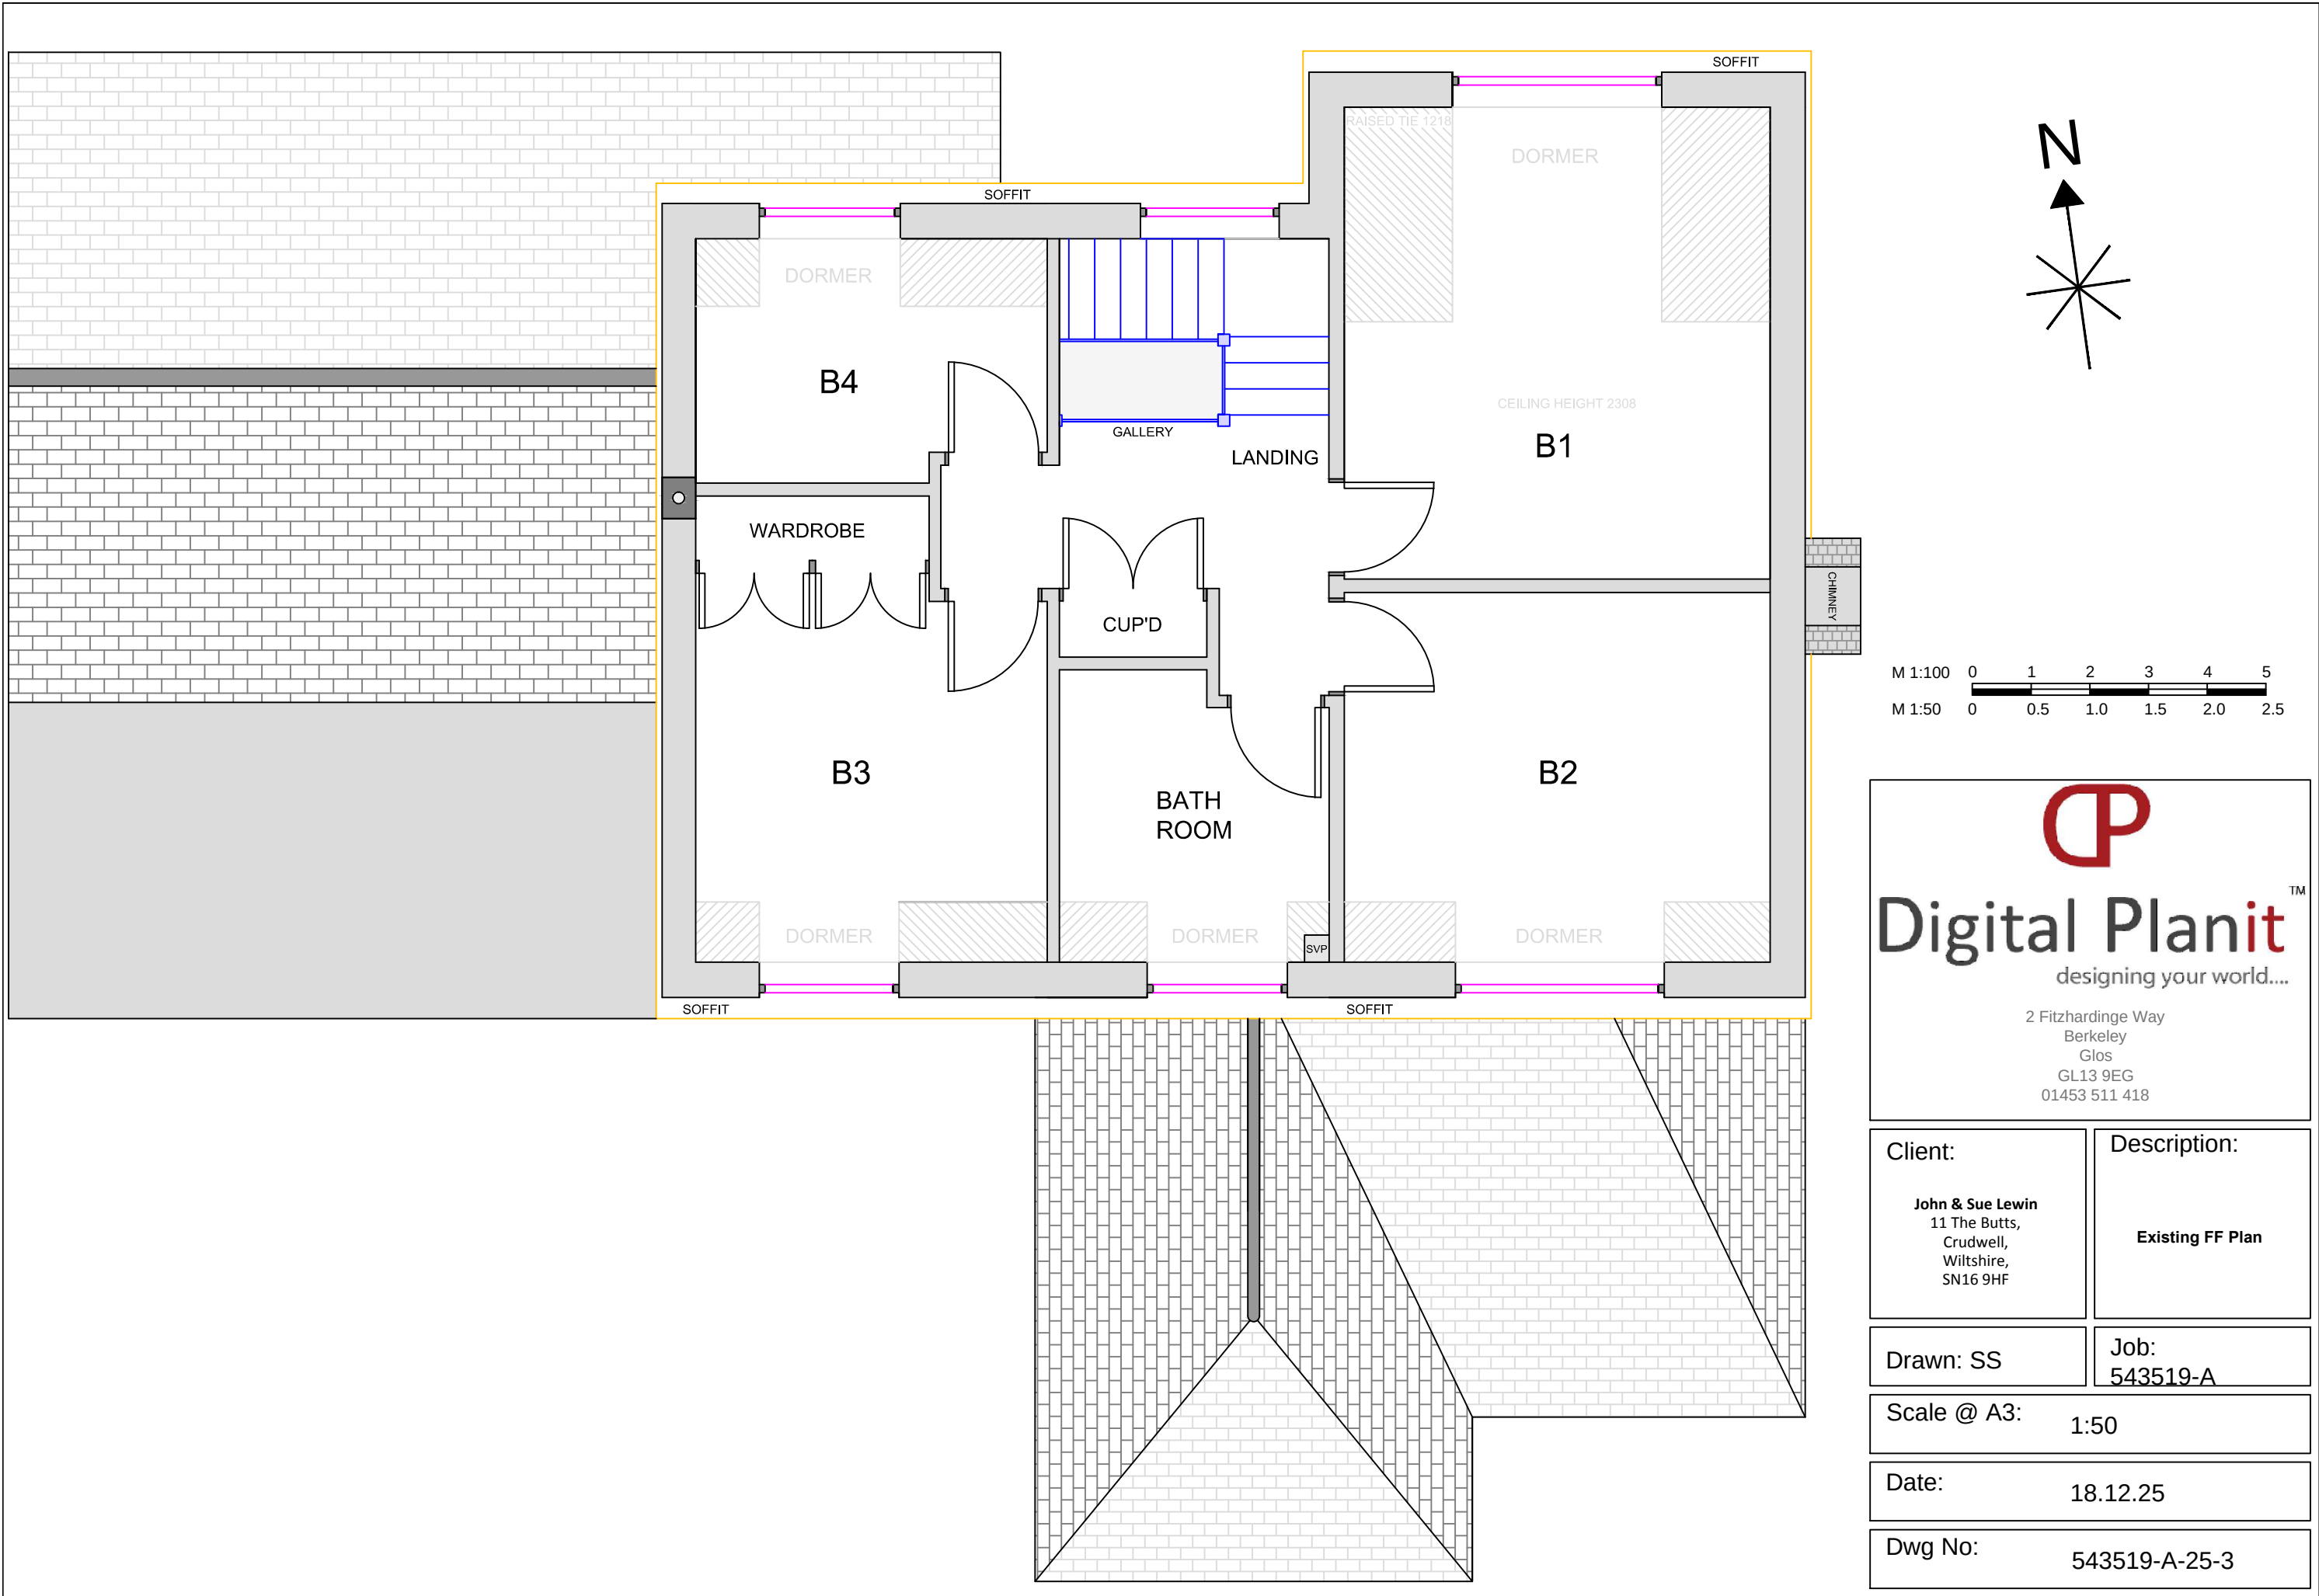

CP
Digital PlanitTM
designing your world....
2 Fitzhardinge Way
Berkeley
Glos
GL13 9EG
01453 511 418

Client: John & Sue Lewin 11 The Butts, Crudwell, Wiltshire, SN16 9HF	Description: Existing FF Plan
Drawn: SS	Job: 543519-A
Scale @ A3:	1:50
Date:	18.12.25
Dwg No:	543519-A-25-3