


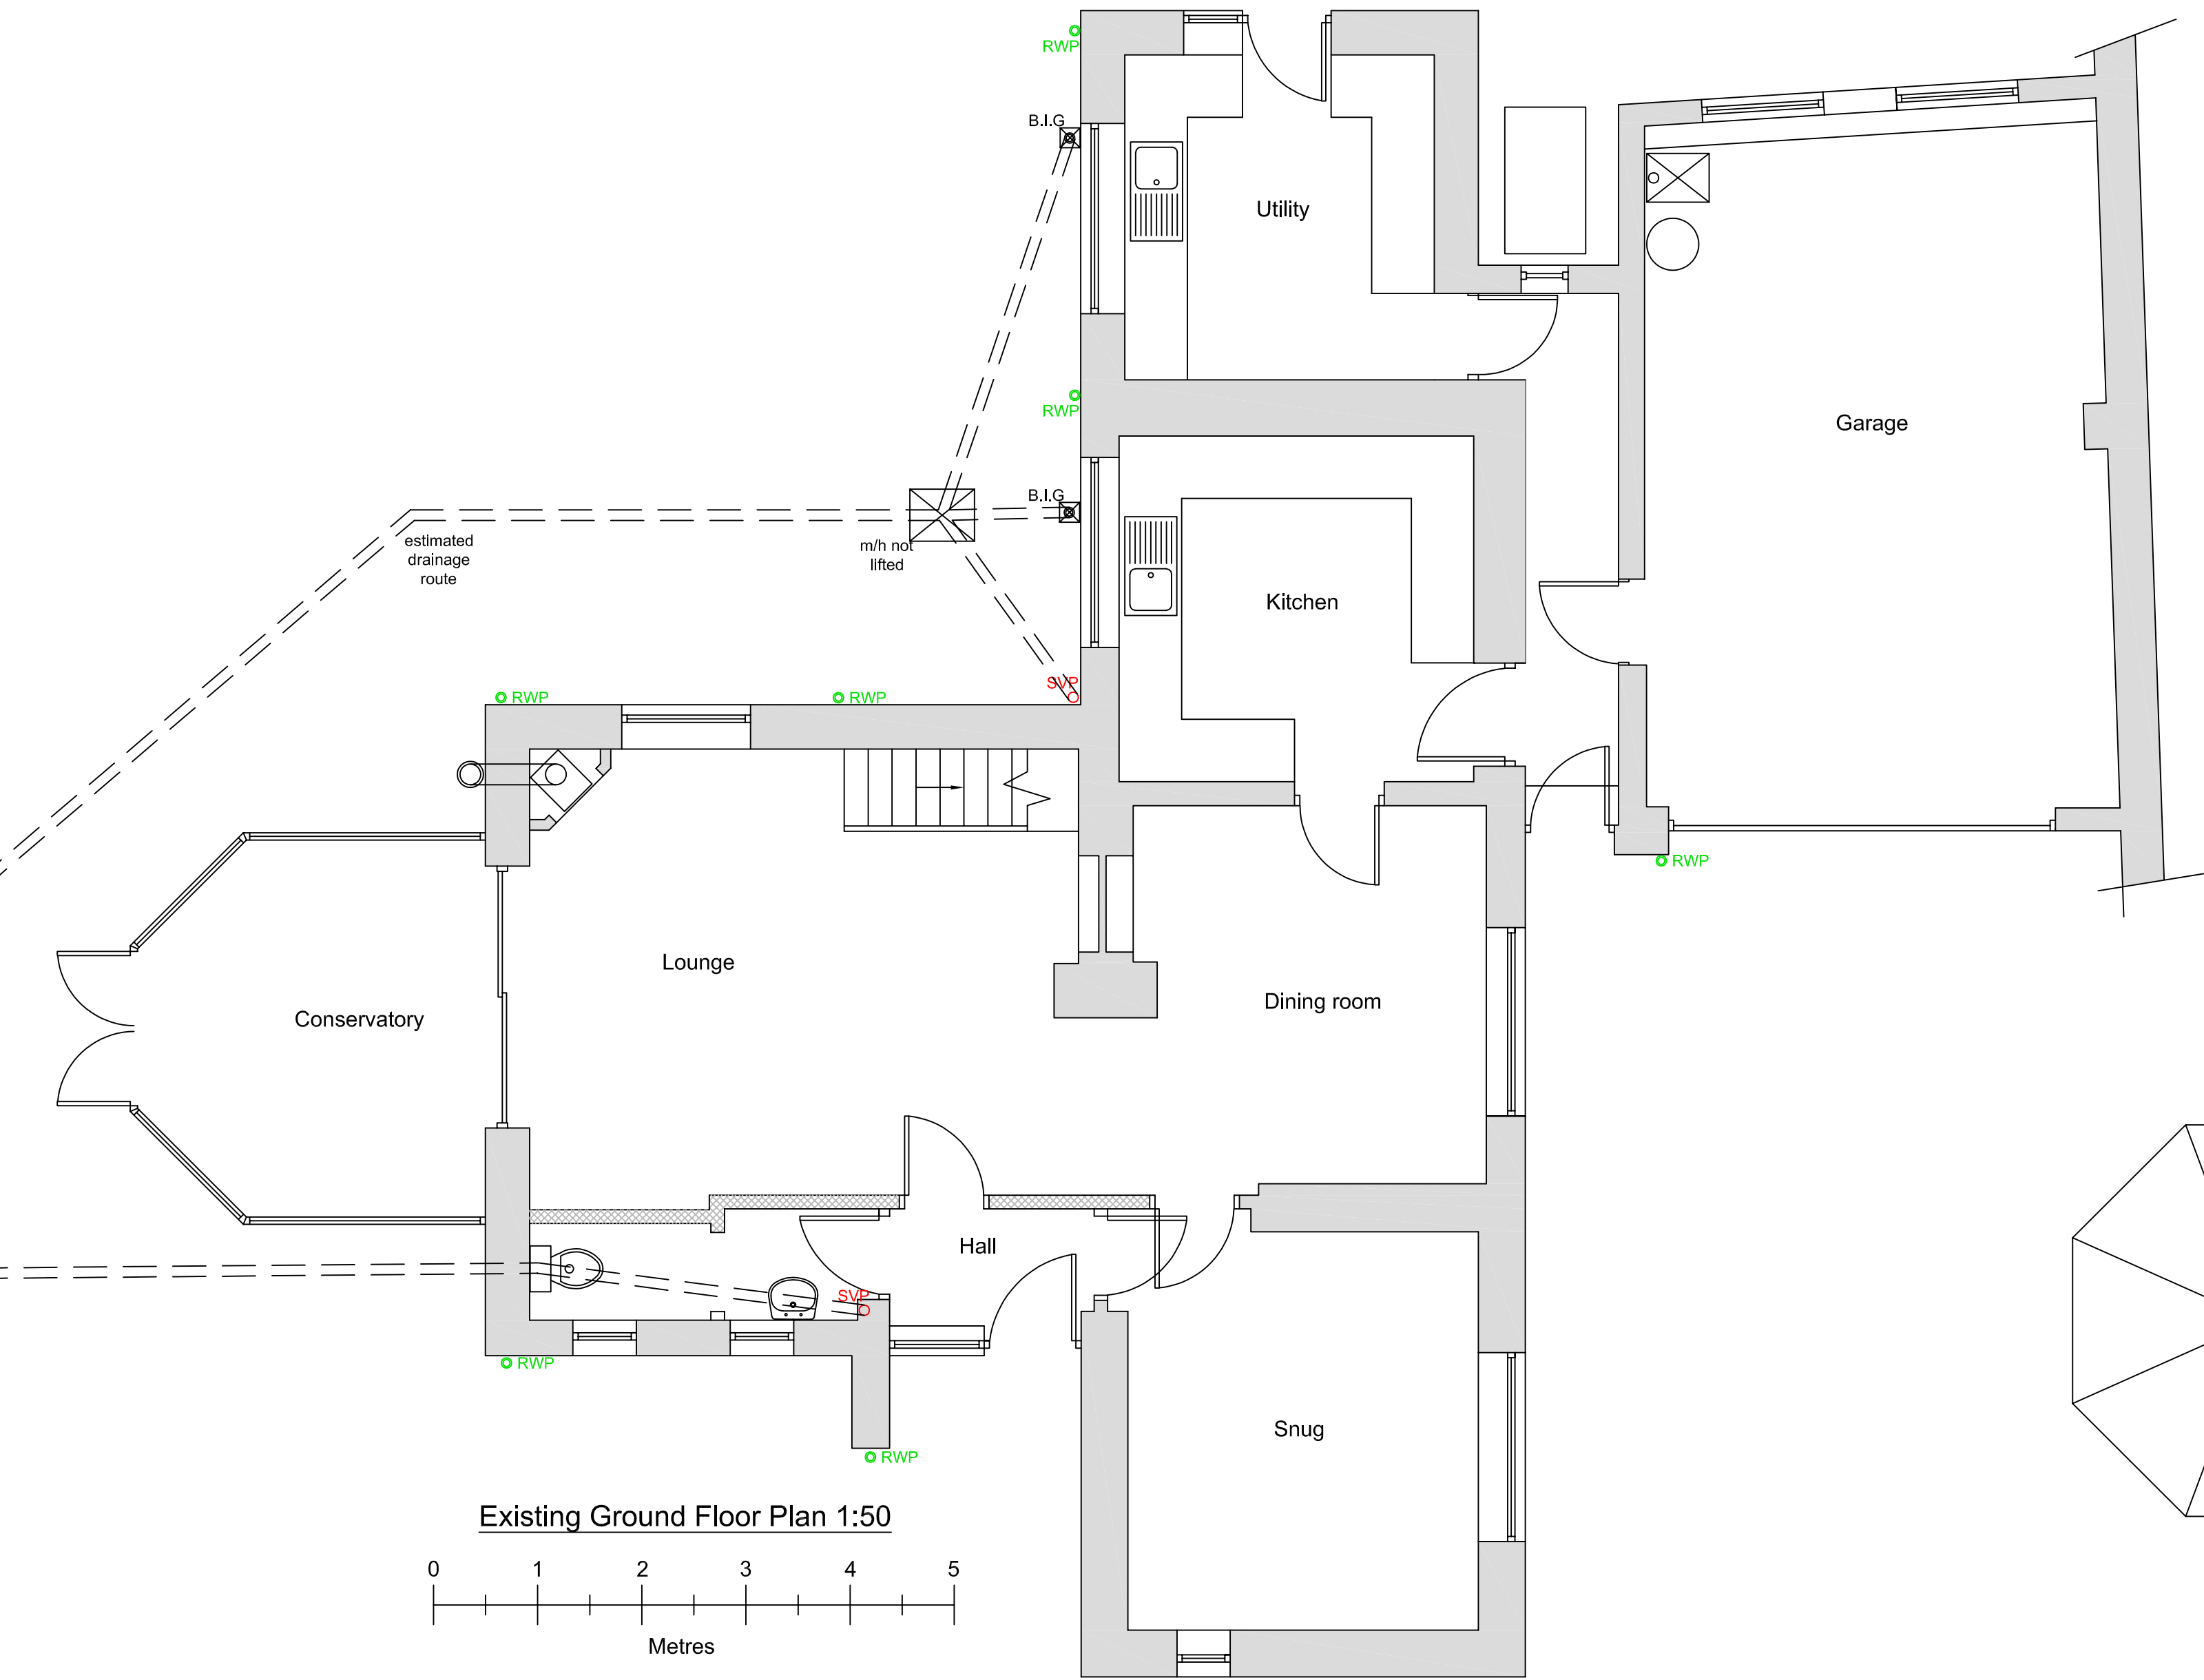

<u>Drawn by</u>	A Harlow & Son 01225 938329	
<u>Proposed Single Storey Rear Extension for</u> <u>Mr & Mrs D Storey at</u> <u>101 Bradford Leigh</u> <u>Bradford on Avon</u> <u>Wiltshire</u> <u>BA15 2RW</u>		
A1 Papersize		
<u>Scale</u>	1:50	<u>Drawing No AH2024/59</u> Sheet 3 of 3
<u>Date</u>	2nd Dec 2025	