



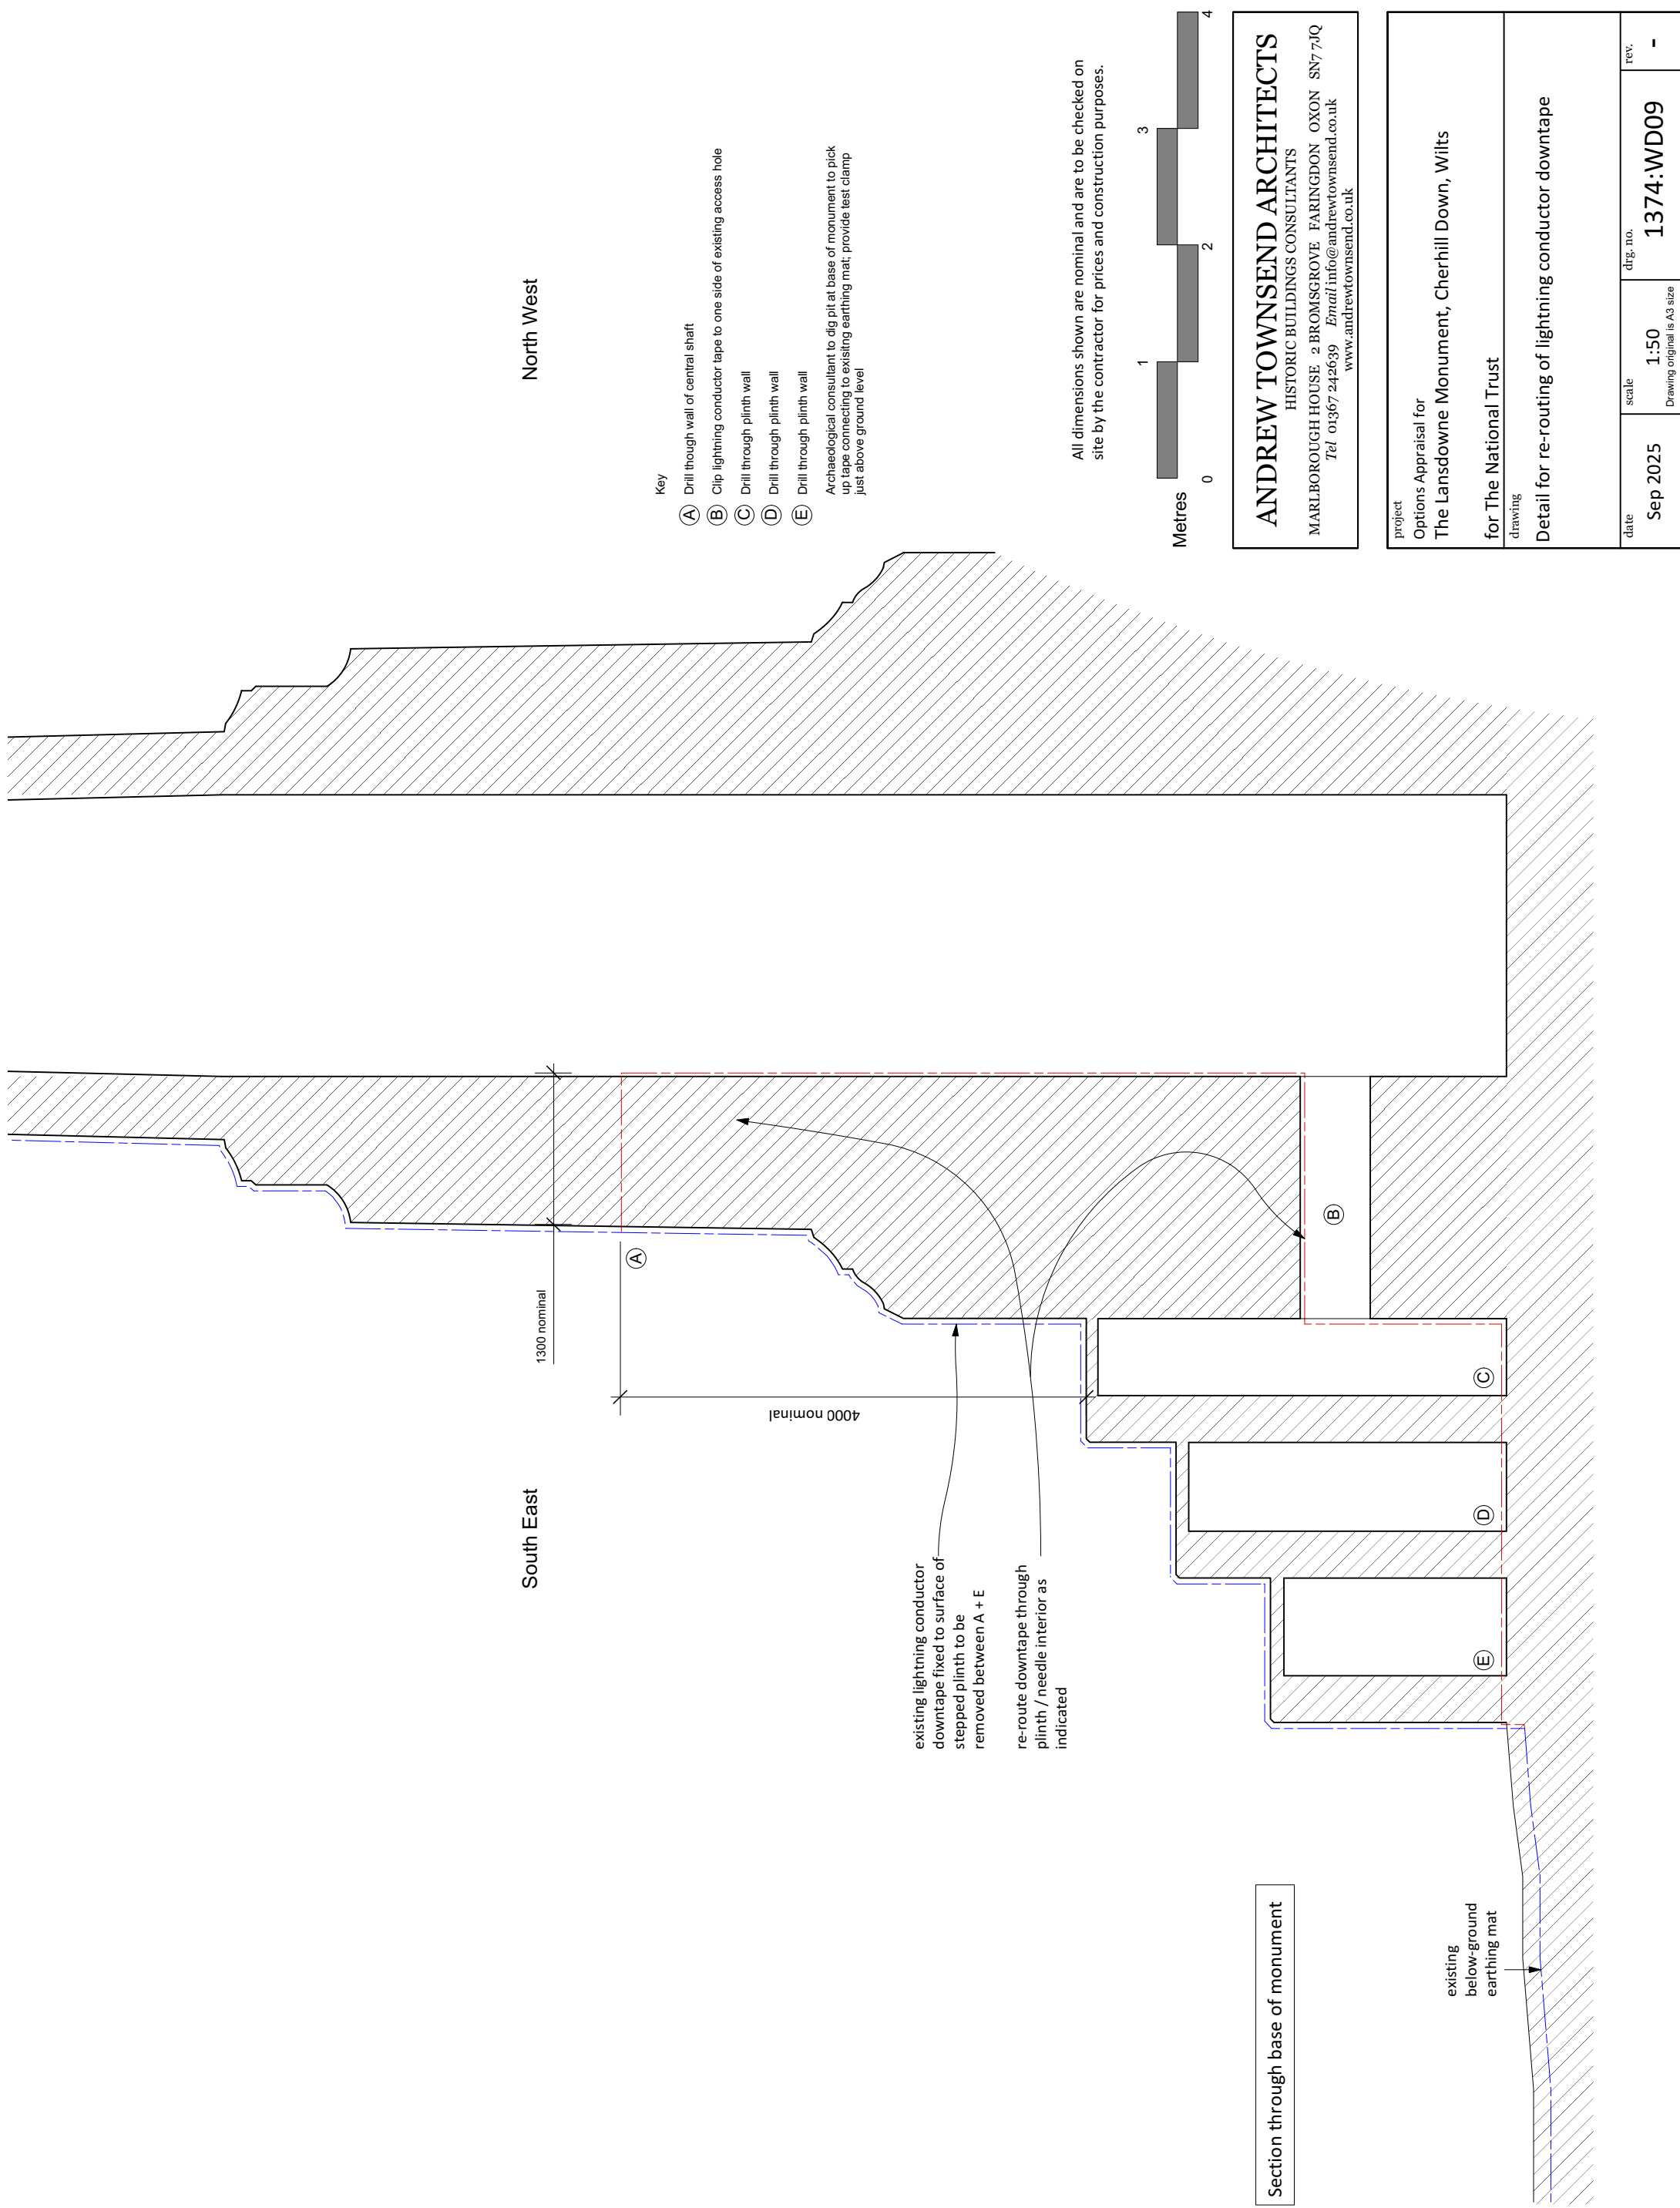

All dimensions shown are nominal and are to be checked on site by the contractor for prices and construction purposes.

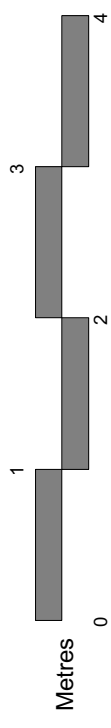

ANDREW TOWNSEND ARCHITECTS

HISTORIC BUILDINGS CONSULTANTS

MARLBOROUGH HOUSE 2 BROMSGROVE FARINGDON OXON SN7 7JQ
Tel 01367 242639 Email info@andrewtownsend.co.uk

www.andrewtownsend.co.uk

project

Options Appraisal for

The Lansdowne Monument, Cherhill Down, Wilts

for The National Trust

drawing

Detail for re-routing of lightning conductor downtape

date

Sep 2025

scale

1:50
Drawing original is A3 size

drg. no.

1374:WD09

rev.