

MAIN STREET



PLOT 63 PLOT 64 PLOT 65 PLOT 66 PLOT 67 PLOT 68 PLOT 69 PLOT 70


STREET SCENE 1

CORE HOUSING



PLOT 35 PLOT 36 PLOT 37 PLOT 22

STREET SCENE 2

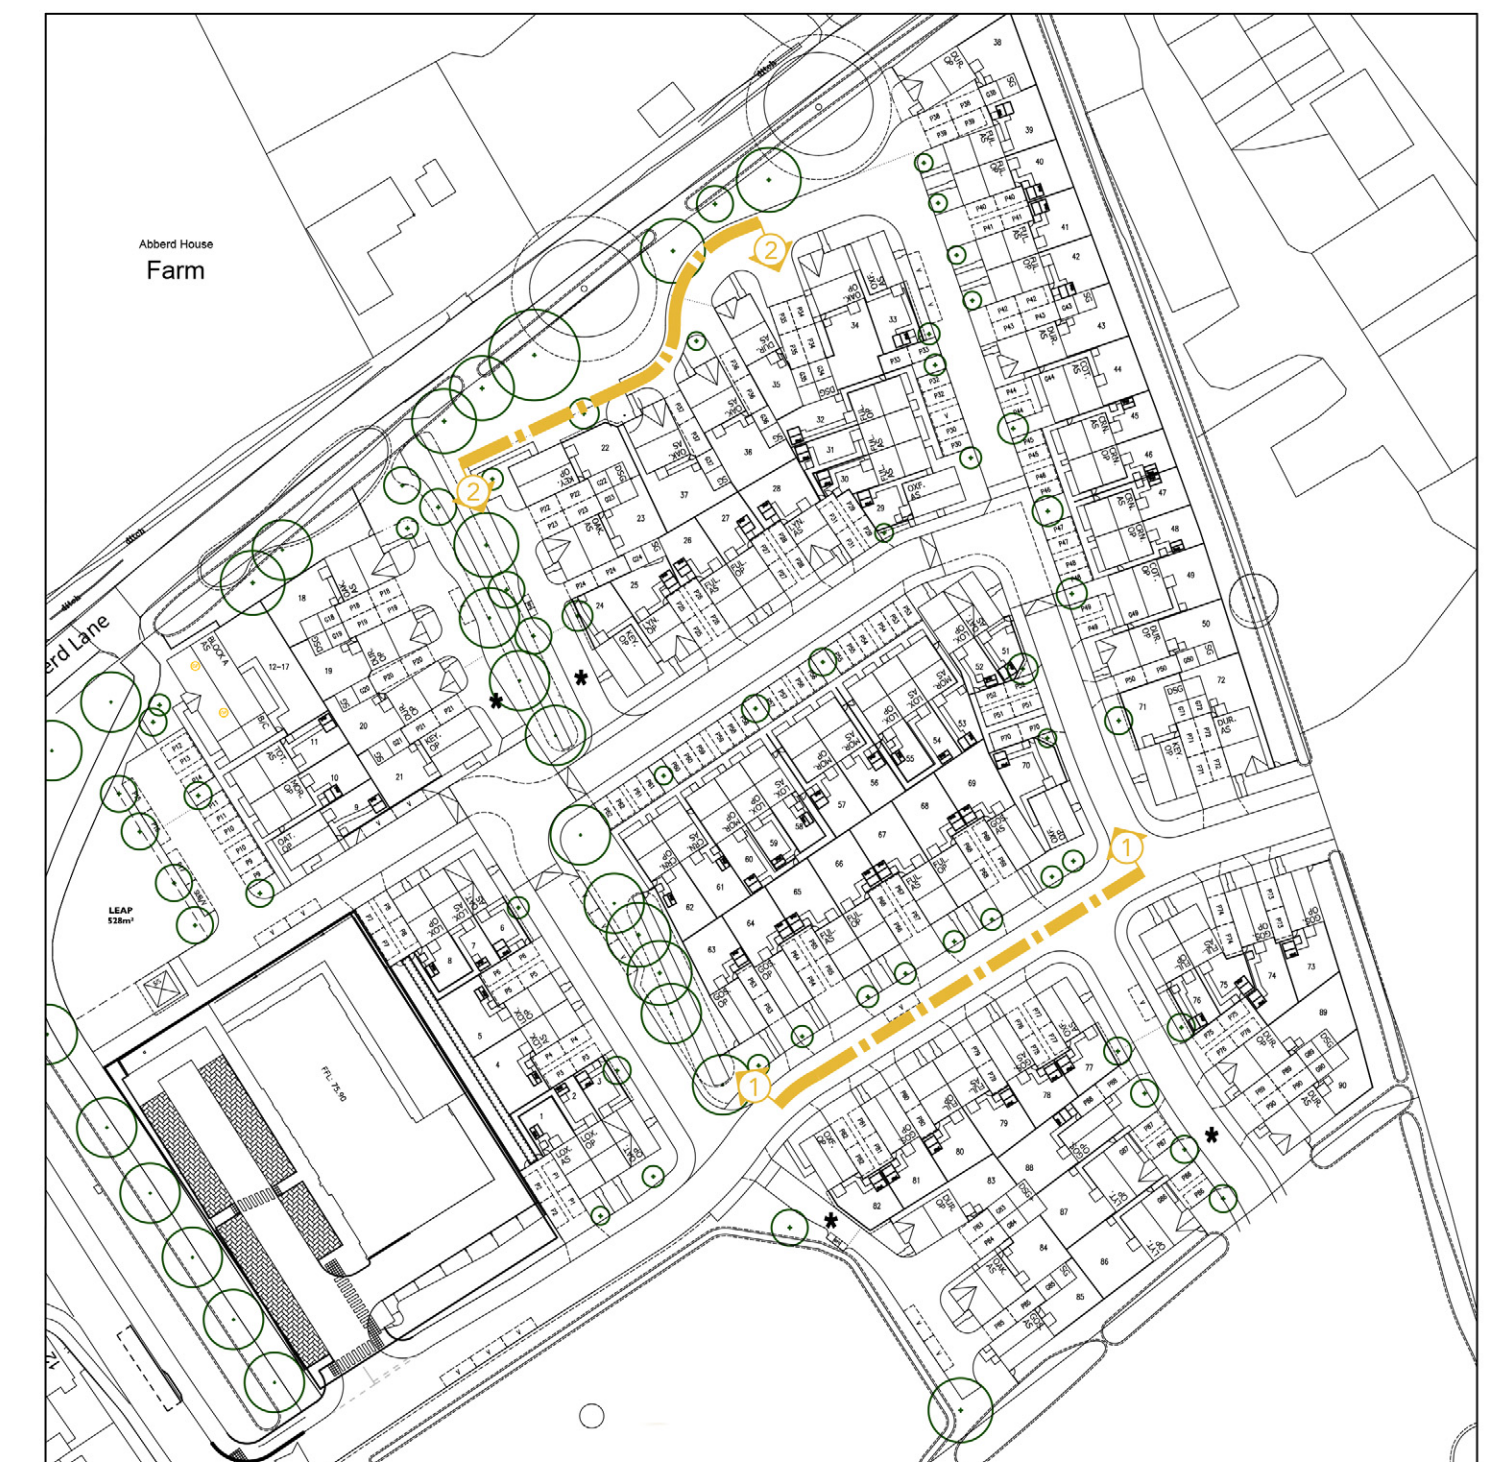

KEY PLAN SCALE @ NTS