

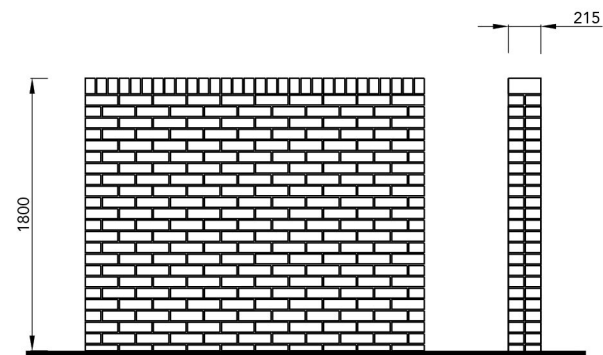


REVISION/S:

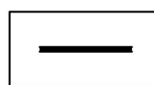


 **1800mm High Brick Screen Wall**

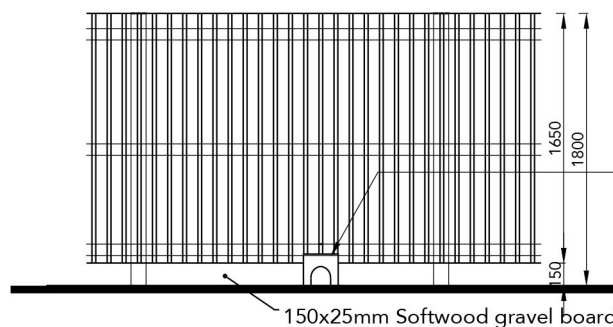


 **1800mm High Timber Close Board Fence**


Hedgehog Access
Hole Fence Plate

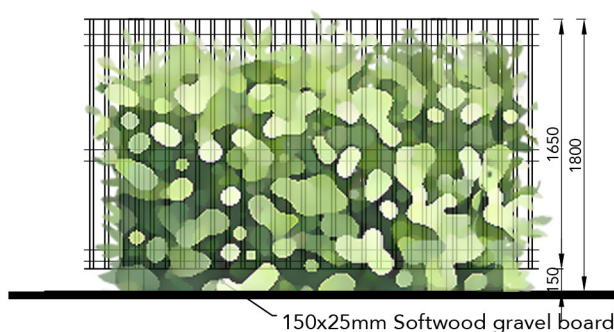


 **1800mm High Timber Close Board Fence with 450mm Instant Hedge**

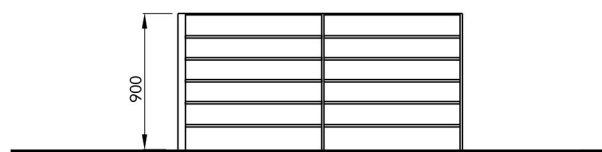

 **900mm High Estate Railing**

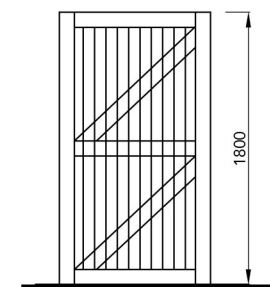

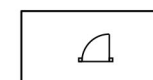 **1800mm High Timber Single Side Access Gate**

NOTE: FOR FACING MATERIALS REFER TO MATERIALS LAYOUT 0841-108.

SPITFIRE ROAD, CALNE

EXTERNAL DETAILING

DATE : OCTOBER 2025

DRAWN : DGK

DRAWING TITLE : EXTERNAL DETAILING

DRAWING NO : 0841-106

SCALE : 1:50 @ A4 

The Distillery, The Old Brewery Office Park,
7 - 11 Lodway, Pill, Bristol BS20 0DH
T. 01275 813380 Eadmin@focusdp.com
www.focusdp.com