


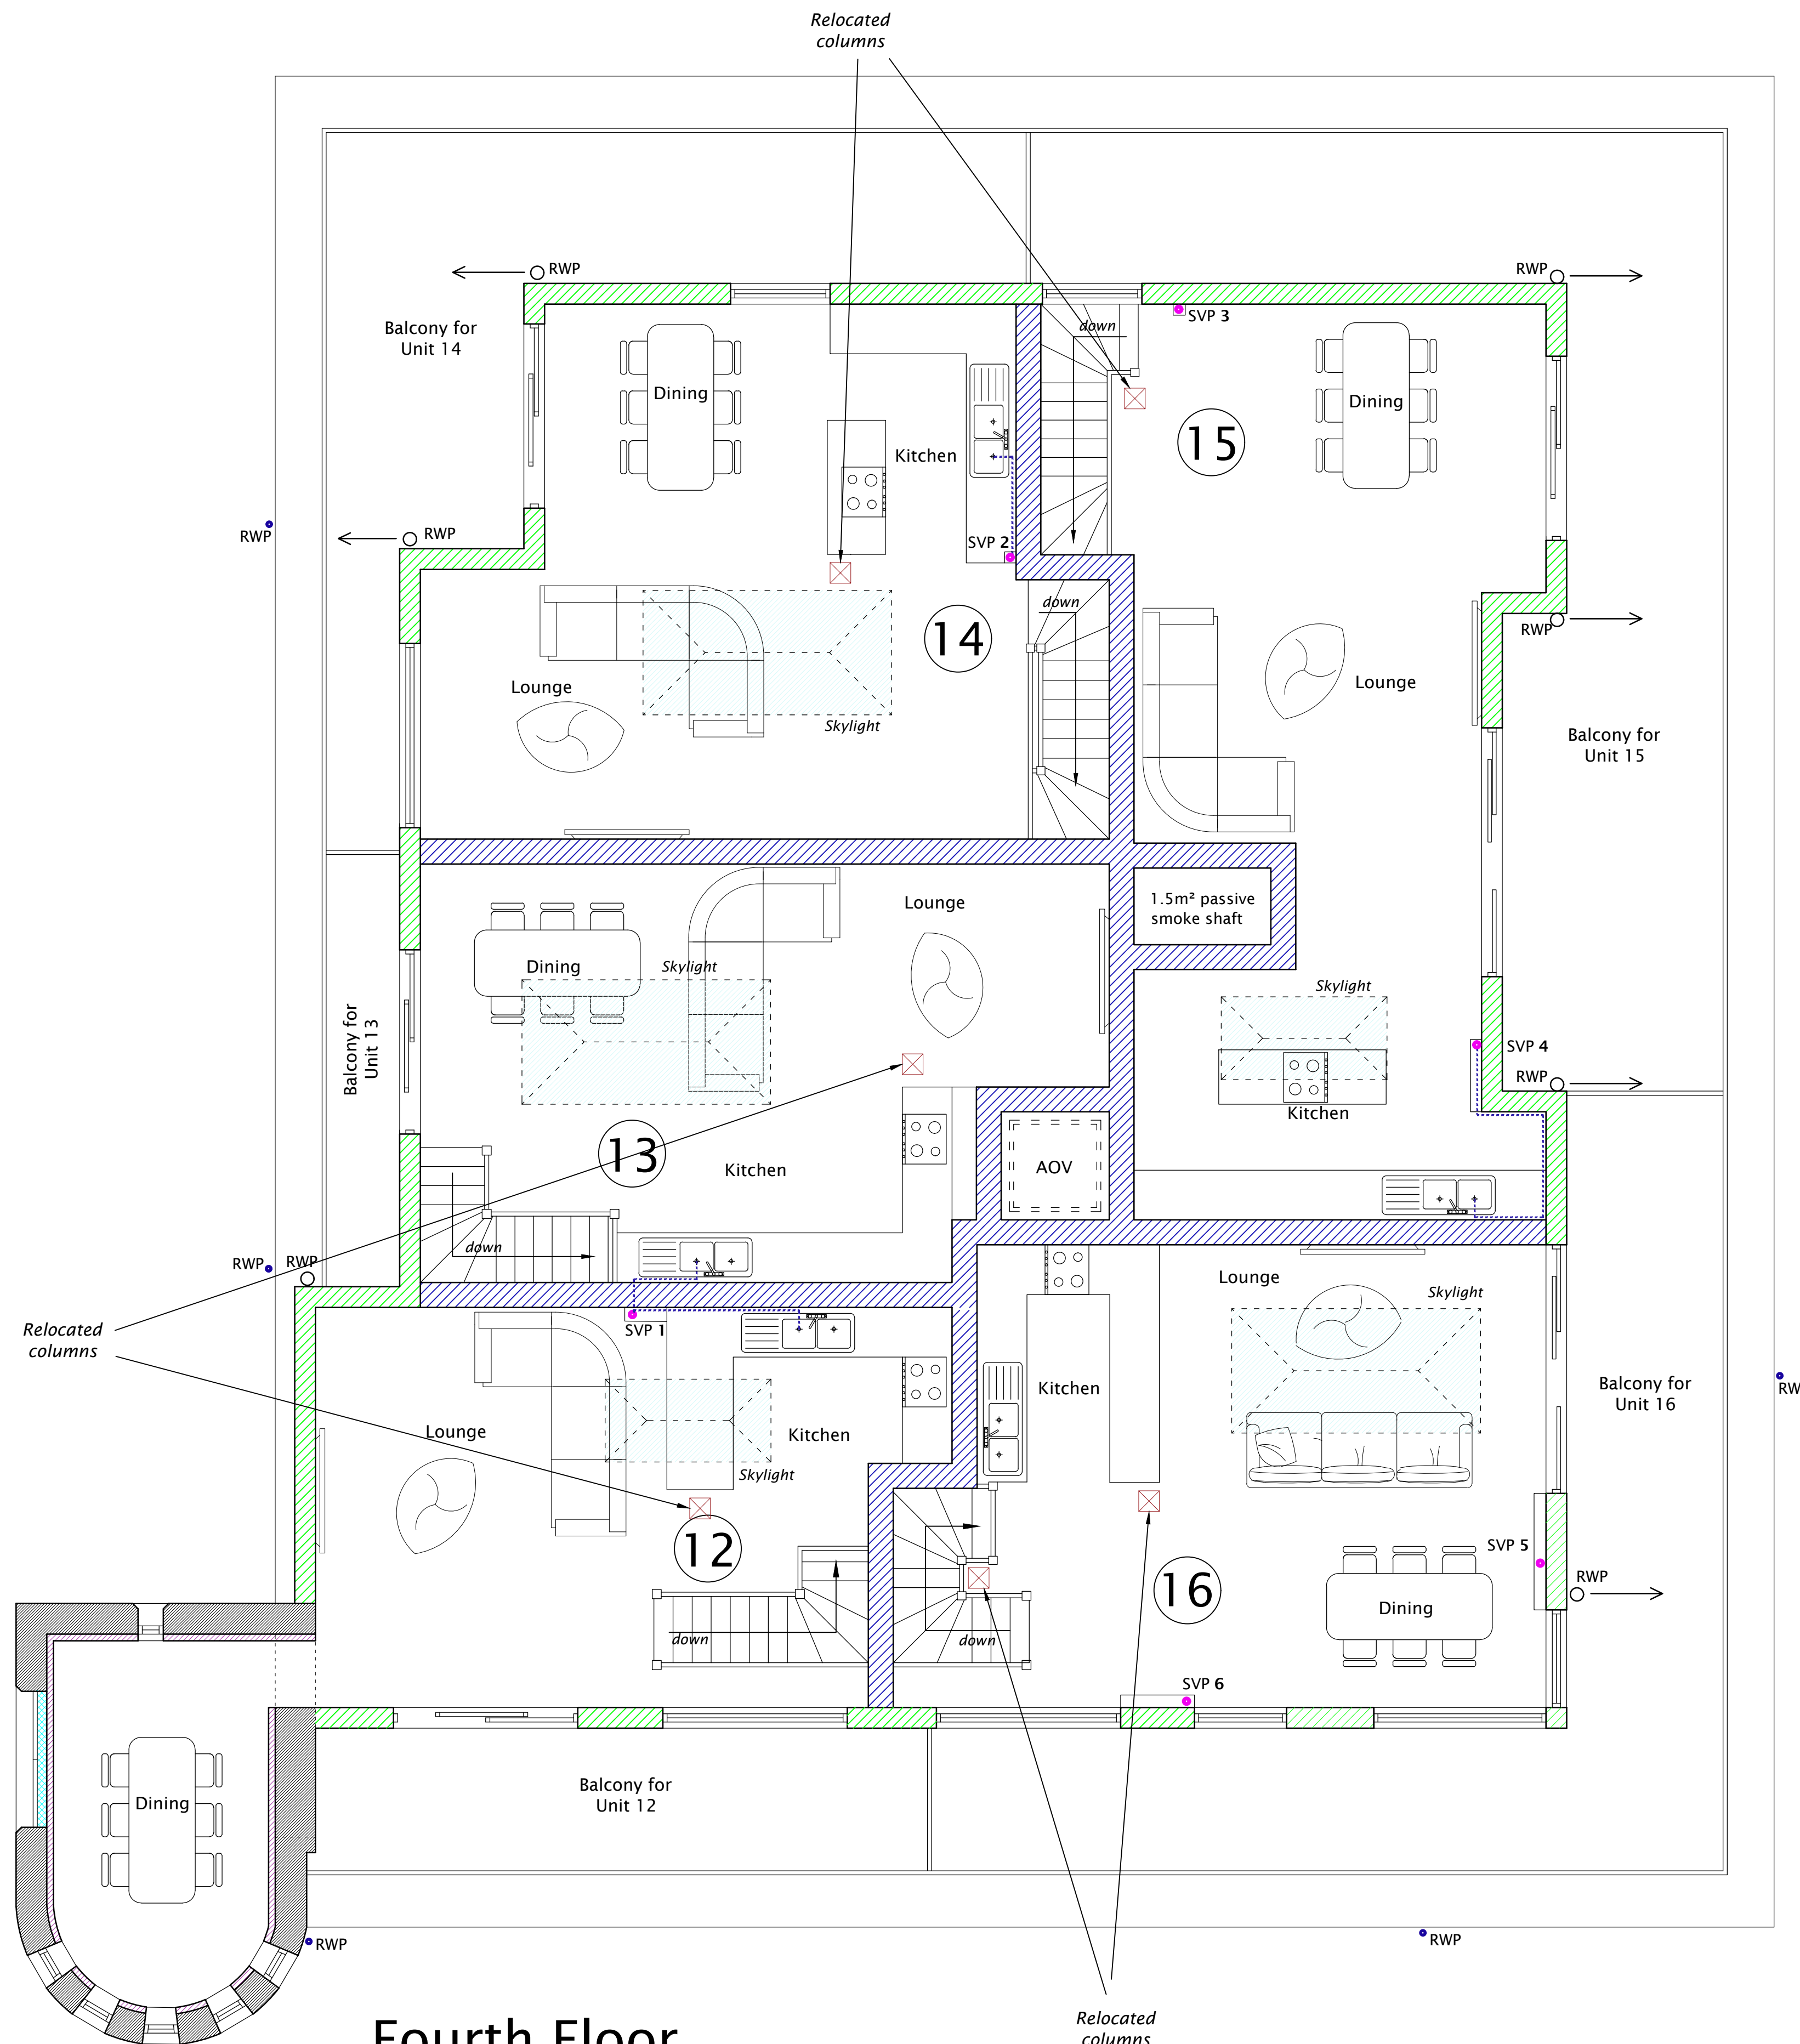

- NOTES
- DO NOT scale from this drawing
 - Use figured dimensions ONLY
 - ALL dimensions in millimetres unless stated otherwise.
 - The Contractor is to check drawings and to verify ALL dimensions on site.
ANY discrepancies to be notified to Greenward Associates immediately.
 - This drawing and the depicted design are the copyright of Greenward Associates and may not be reproduced without written consent.

Rev	Details	Date	Checked



8 - 12 Ryall Road
POOLE
Dorset
BH17 9FA

Greenward Associates
Chartered Surveyors and Designers

Tel: (01202) 604892
email: mail@greenward.net



CLIENT: Barook Developments Ltd.
PROJECT: Clark Mill
Stallard Street, Trowbridge
Drawing Title: CLARK MILL - HISTORIC COLUMN LOCATION PLAN
CONVERSION
Scale: 1:50 @ A1
Drawn By: RBS
Date: July 2022
Drawing Number: 21-T5436/116
Revision: