
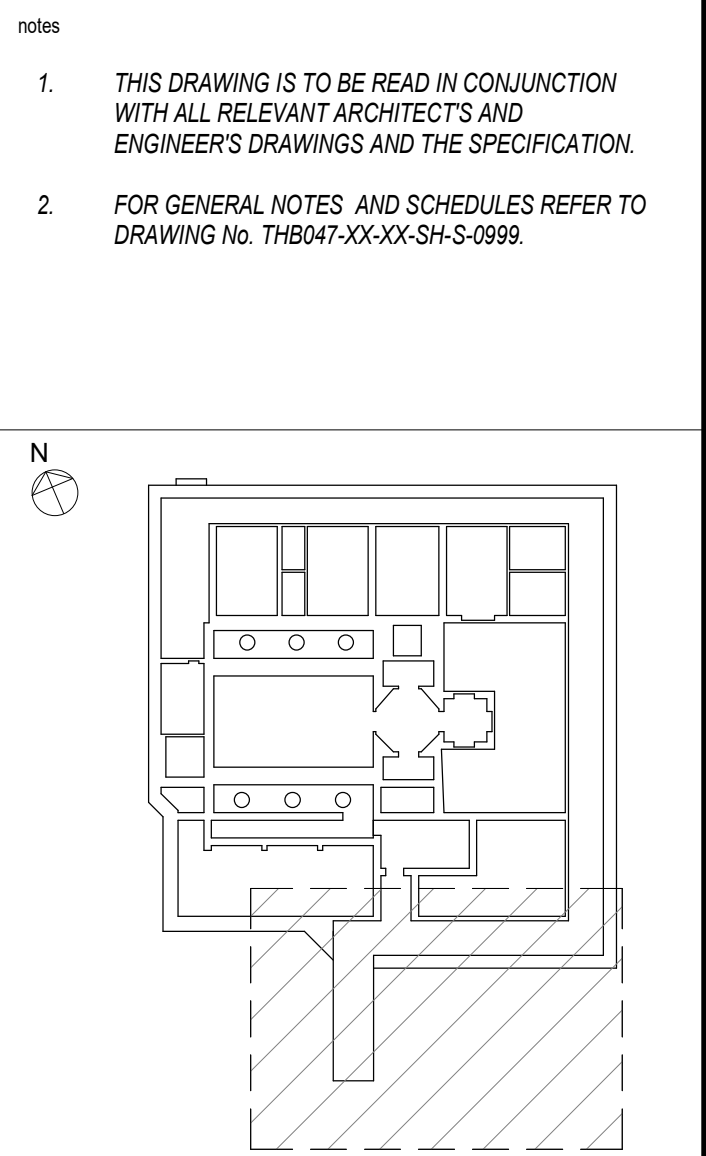


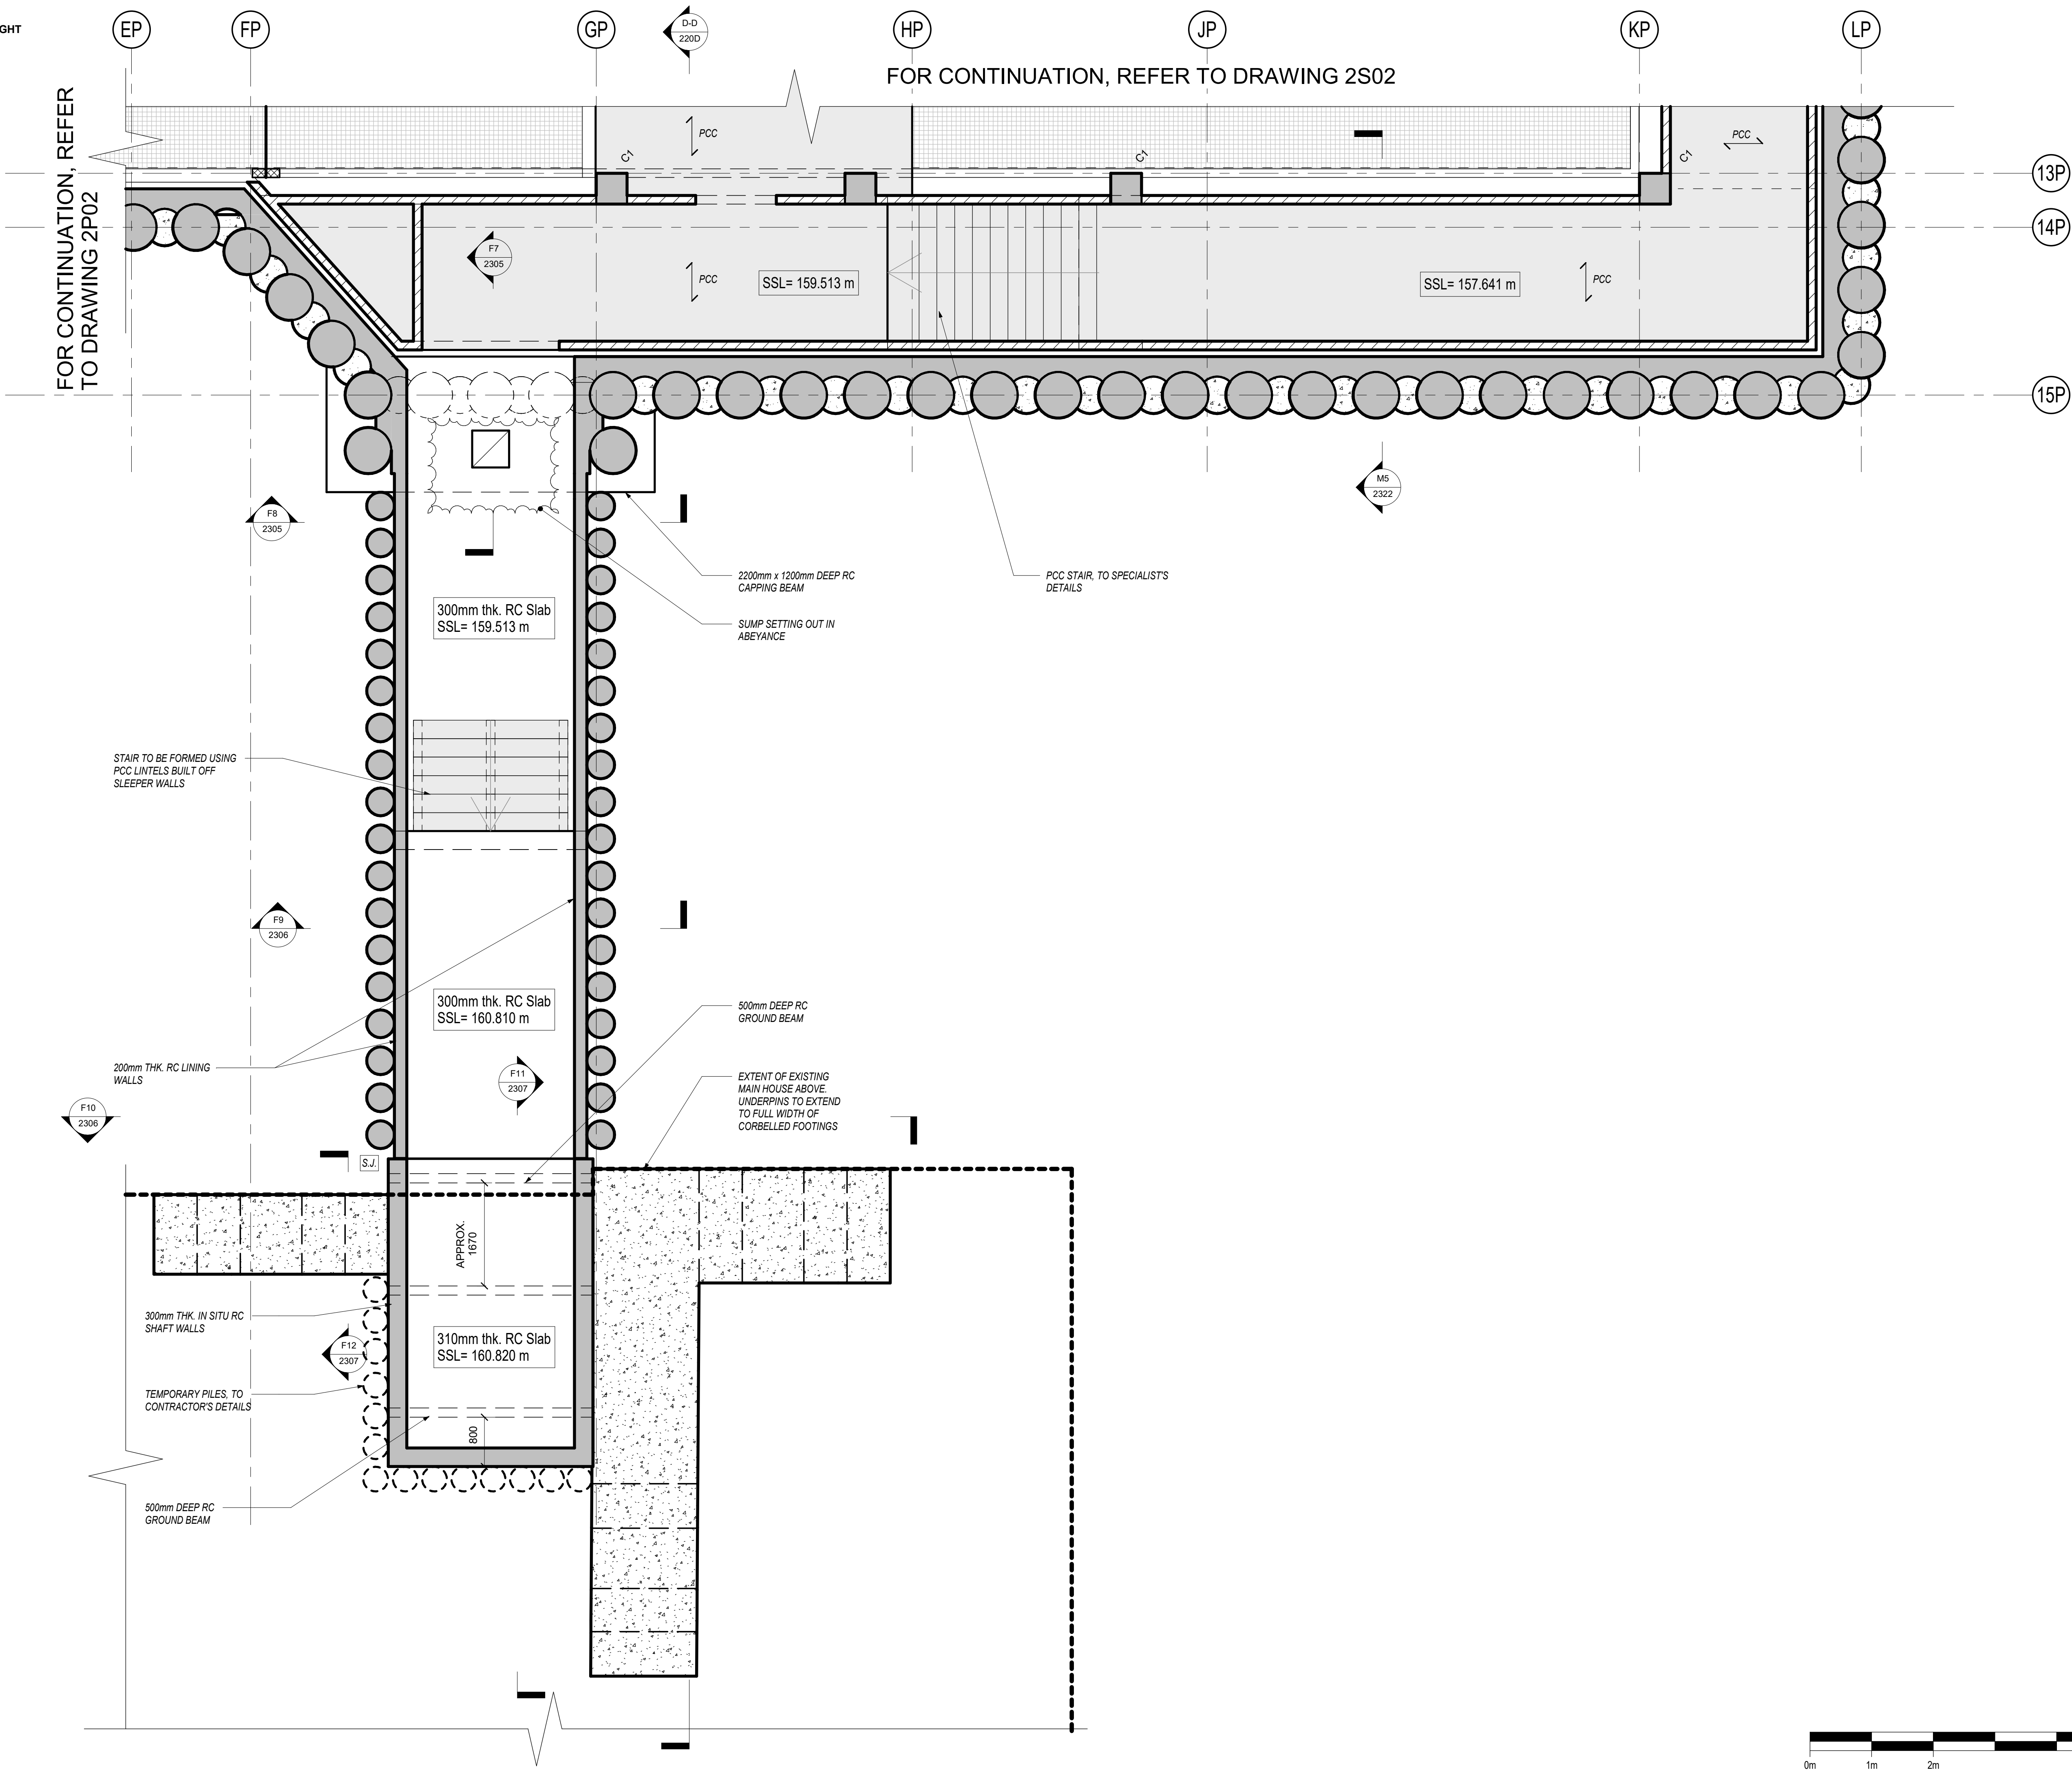

KEY PLAN

ISSUED FOR
CONSTRUCTION
UNDERPINNING
ONLY

D	18.12.25	UNDERPINNING ISSUED FOR CONSTRUCTION	HM
C	14.11.25	UNDERPINNING ISSUED FOR TENDER	HM
B	31.07.25	TUNNEL LINK AND MAIN GALLERY SUPERSTRUCTURES UPDATED	HM
A	04.07.25	ISSUED AS PART OF PILING TENDER	HM
-	02.05.25	ISSUED FOR COMMENT	HM

job
TOTTENHAM HOUSE

title
**PICTURE GALLERY
PROPOSED STRUCTURE
BASEMENT MEZZANINE PLAN ZONE T**

drawn	checked
UJ	HM
date	scale (original - A1)
MAY'25	1:50

Alan Baxter

75 Cowcross Street London EC1M 6EL
tel 020 7250 1555
email aba@alanbaxter.co.uk

www.alanbaxter.co.uk

ABA JOB No. 1886/10	
dtg. no.	rev.
THB047-ABA-PG-XX-DR-S-2T02	D