



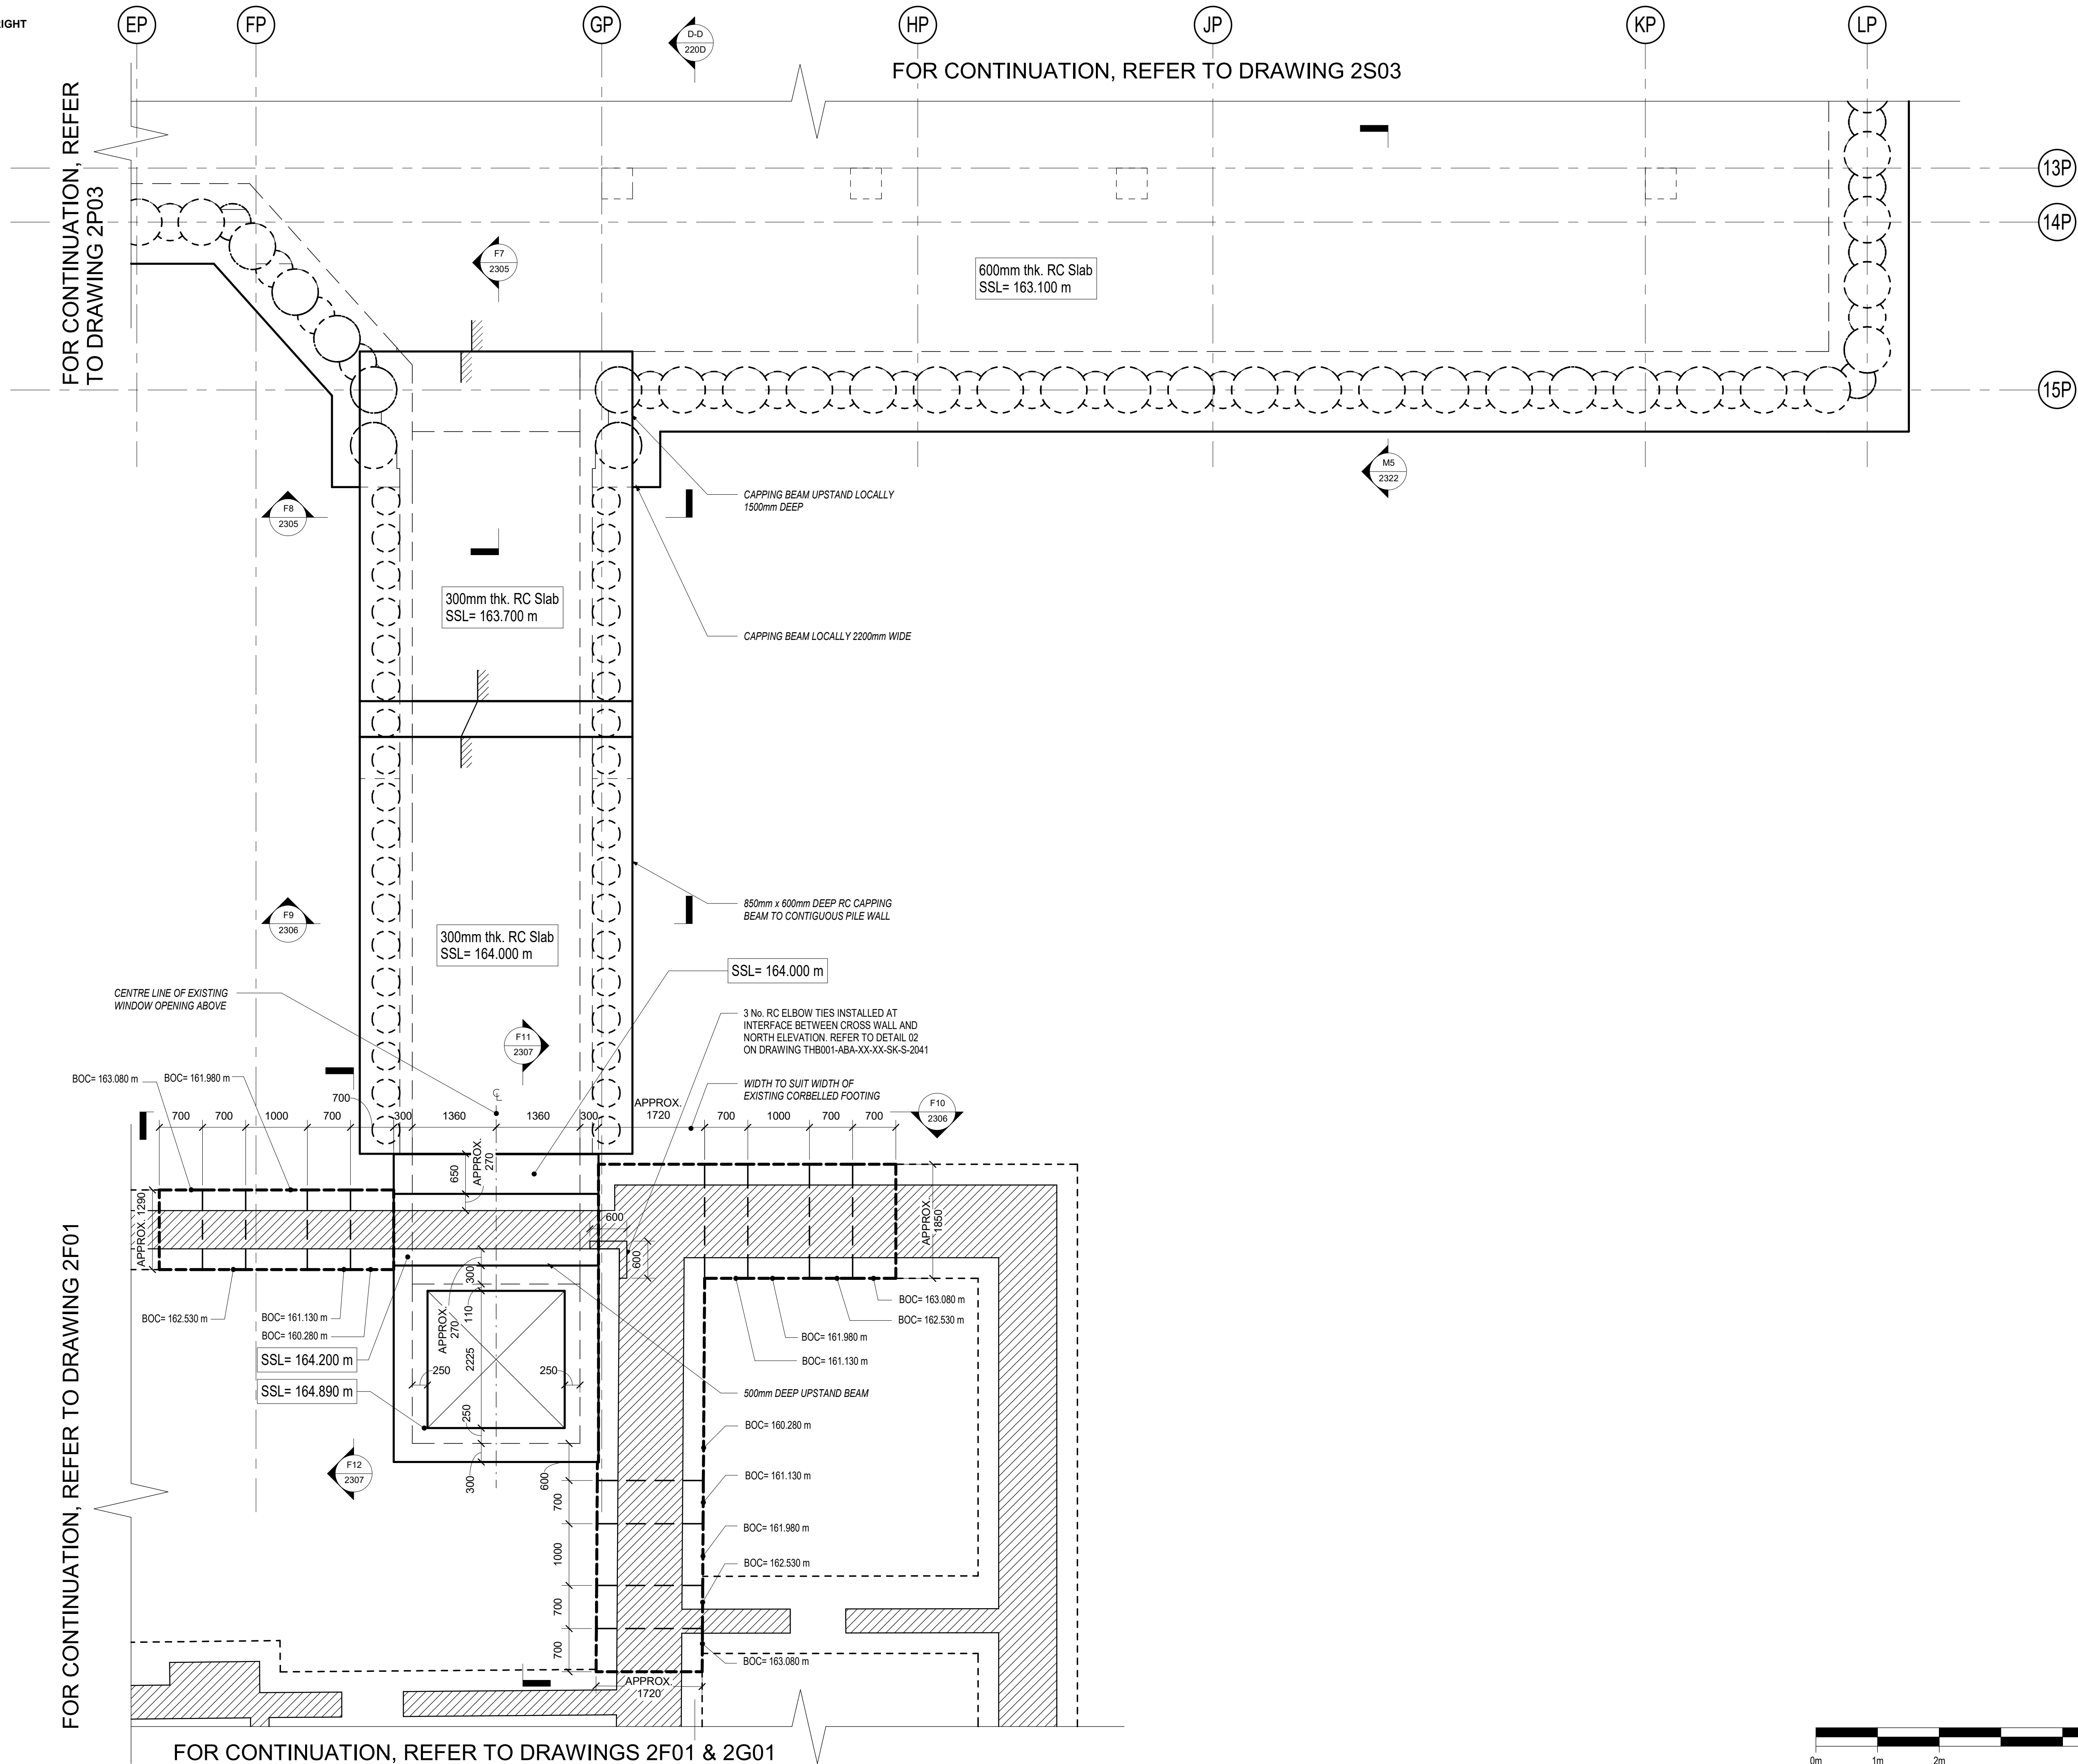

notes

1. THIS DRAWING IS TO BE READ IN CONJUNCTION WITH ALL RELEVANT ARCHITECT'S AND ENGINEER'S DRAWINGS AND THE SPECIFICATION.
2. FOR GENERAL NOTES AND SCHEDULES REFER TO DRAWING No. THB047-XX-XX-SH-S-0999.

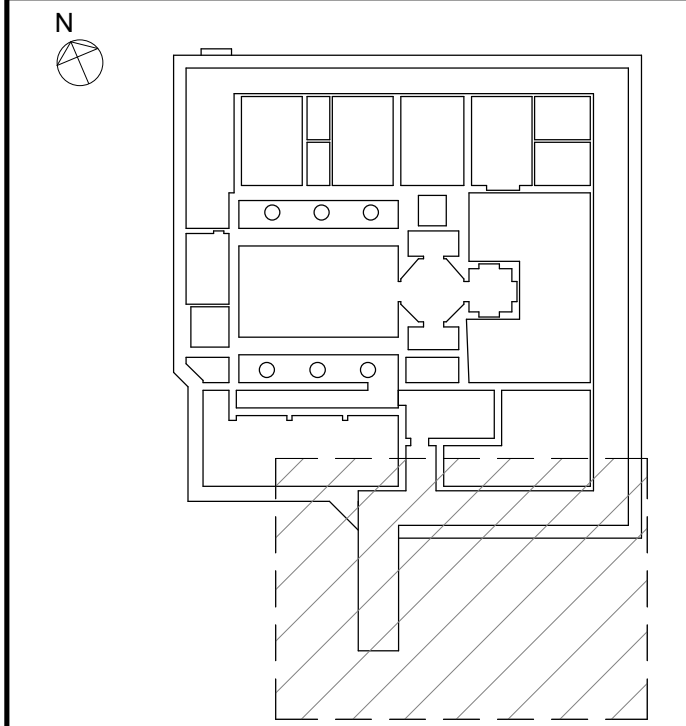

KEY PLAN

ISSUED FOR
CONSTRUCTION
UNDERPINNING
ONLY

D	18.12.25	UNDERPINNING ISSUED FOR CONSTRUCTION	HM
C	14.11.25	UNDERPINNING ISSUED FOR TENDER	HM
B	31.07.25	TUNNEL LINK AND MAIN GALLERY SUPERSTRUCTURES UPDATED	HM
A	04.07.25	ISSUED AS PART OF PILING TENDER	HM
-	02.05.25	ISSUED FOR COMMENT	HM

job
TOTTENHAM HOUSE

title
PICTURE GALLERY
PROPOSED STRUCTURE
CAPPING BEAM PLAN ZONE T

drawn	checked
UJ	HM
date	scale (original - A1)
MAY'25	1:50

Alan Baxter

75 Cowcross Street London EC1M 6EL
tel 020 7250 1555
email aba@alanbaxter.co.uk

www.alanbaxter.co.uk

ABA JOB No. 1896/10

drg. no. **THB047-ABA-PG-XX-DR-S-2T03**

D

Alan Baxter Ltd is a limited company registered in England and Wales, number 06600588. Registered office as above.

