
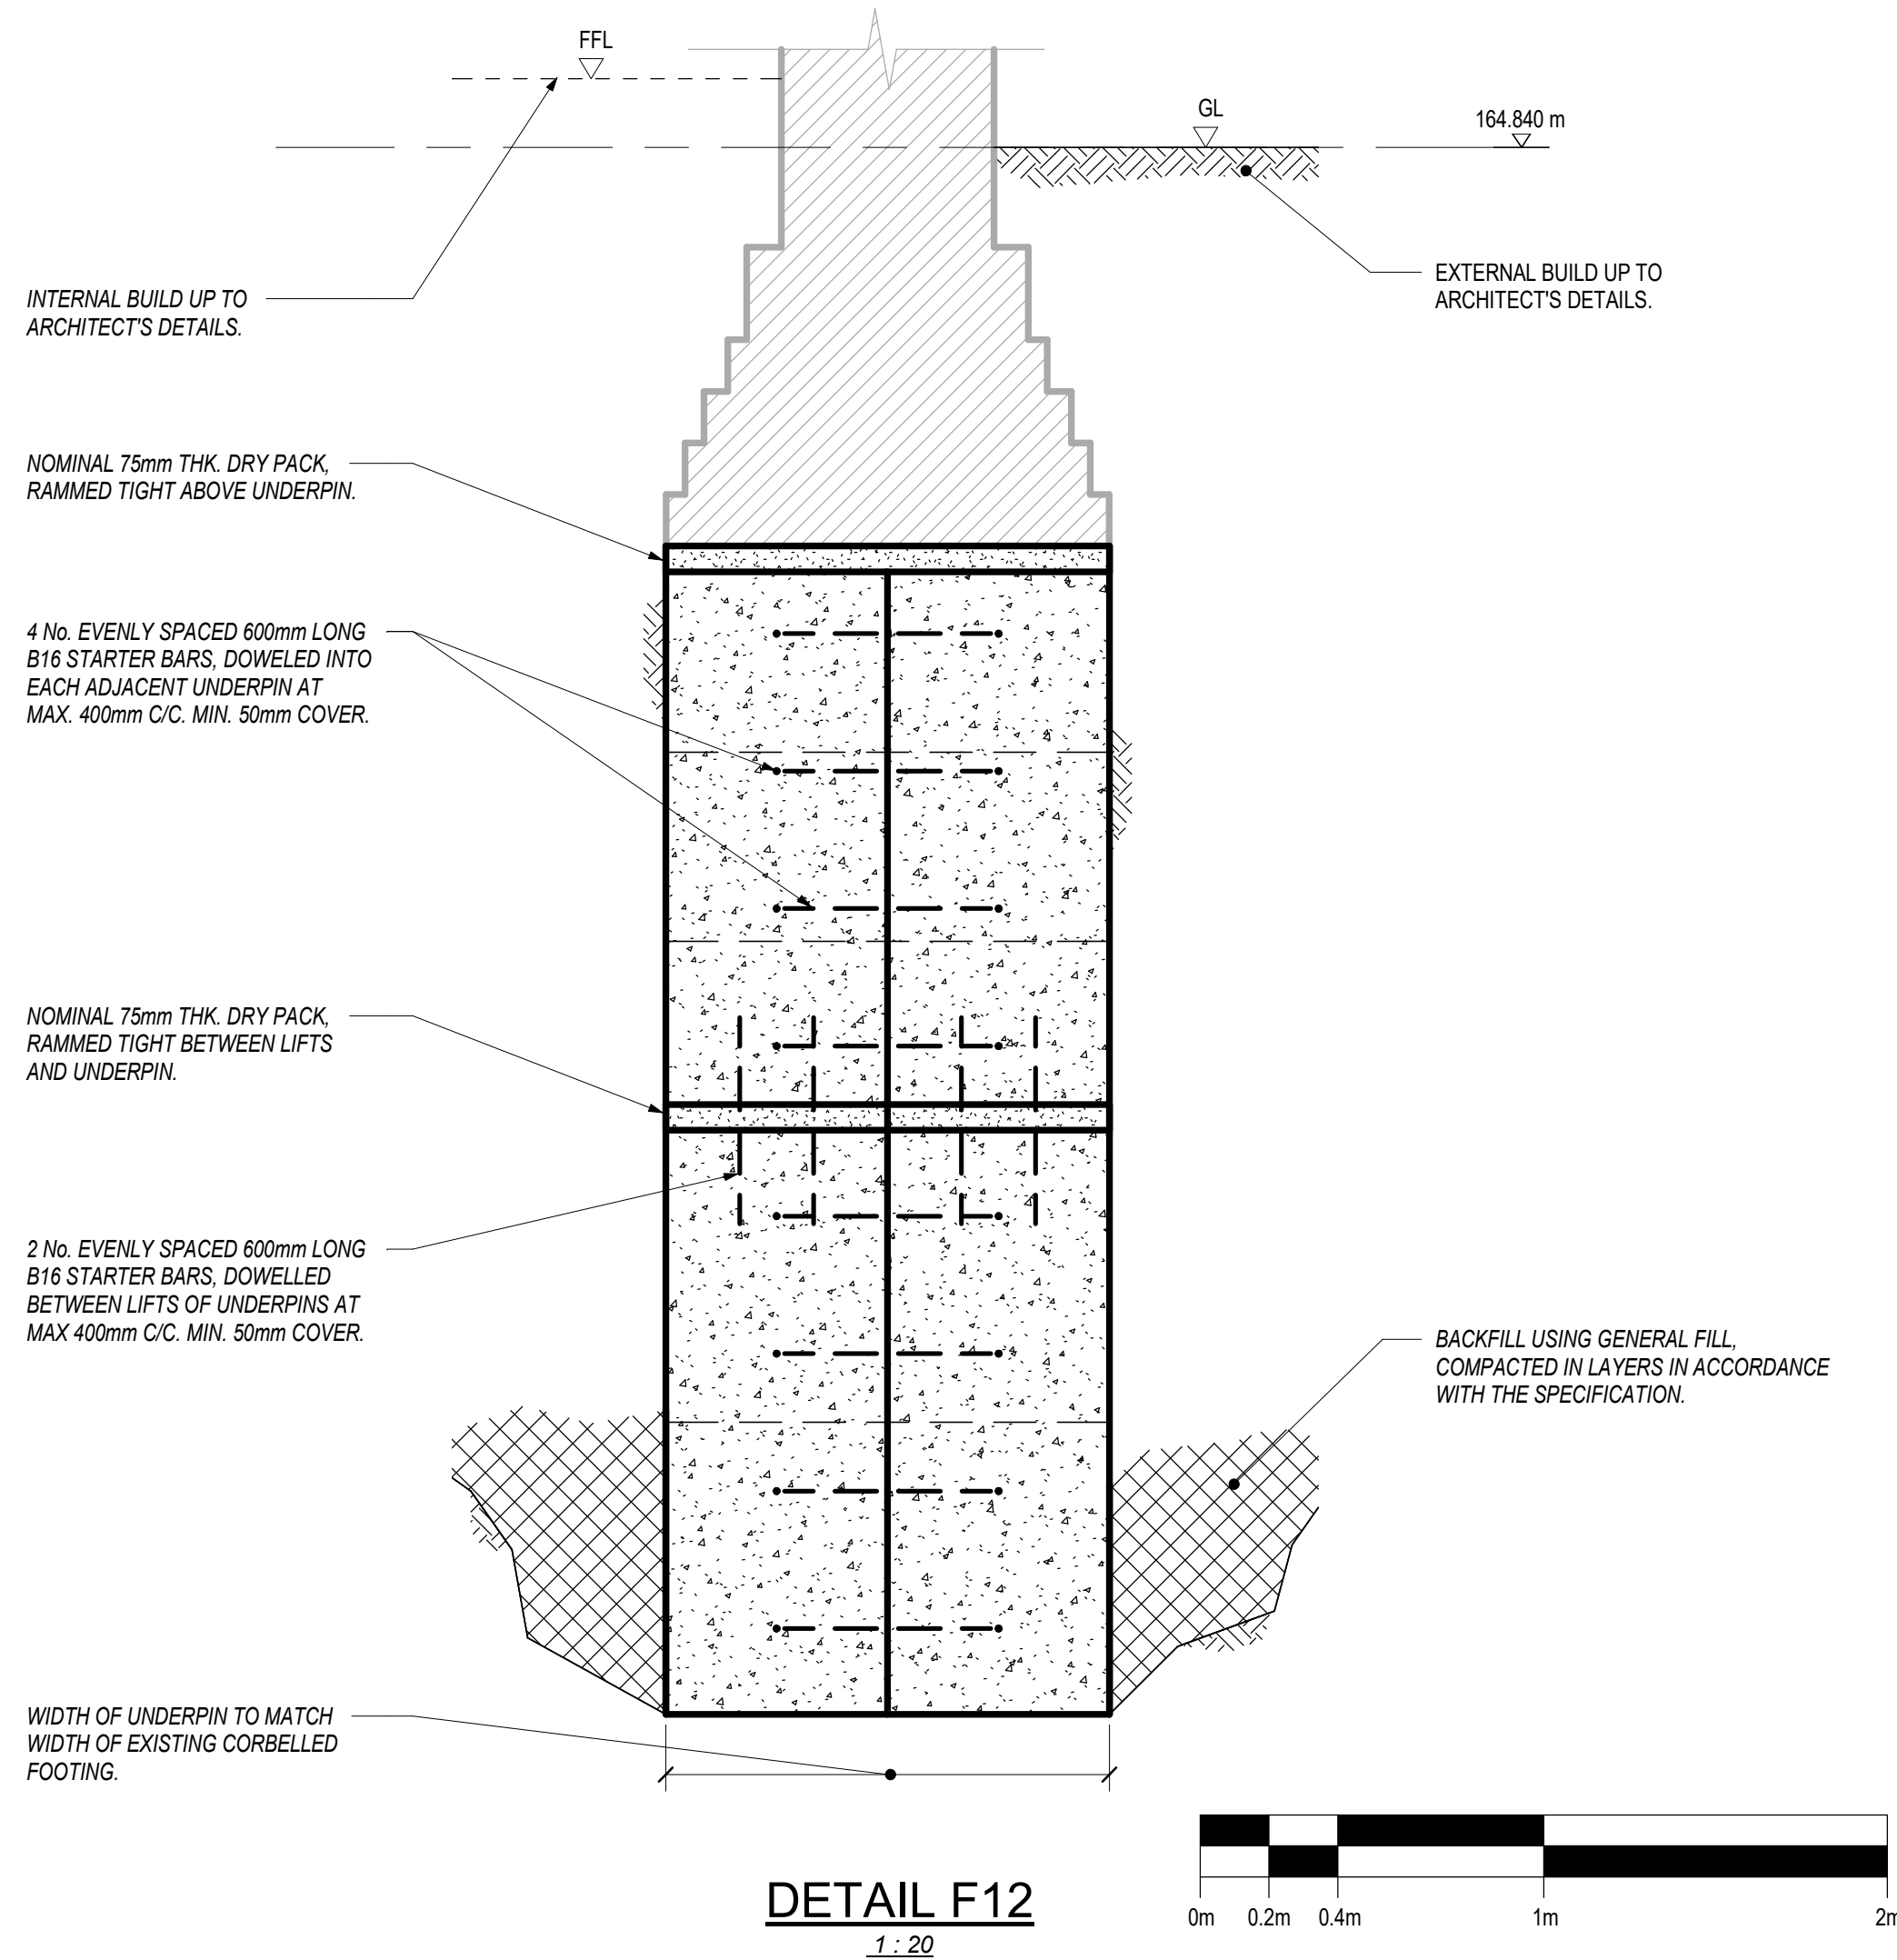


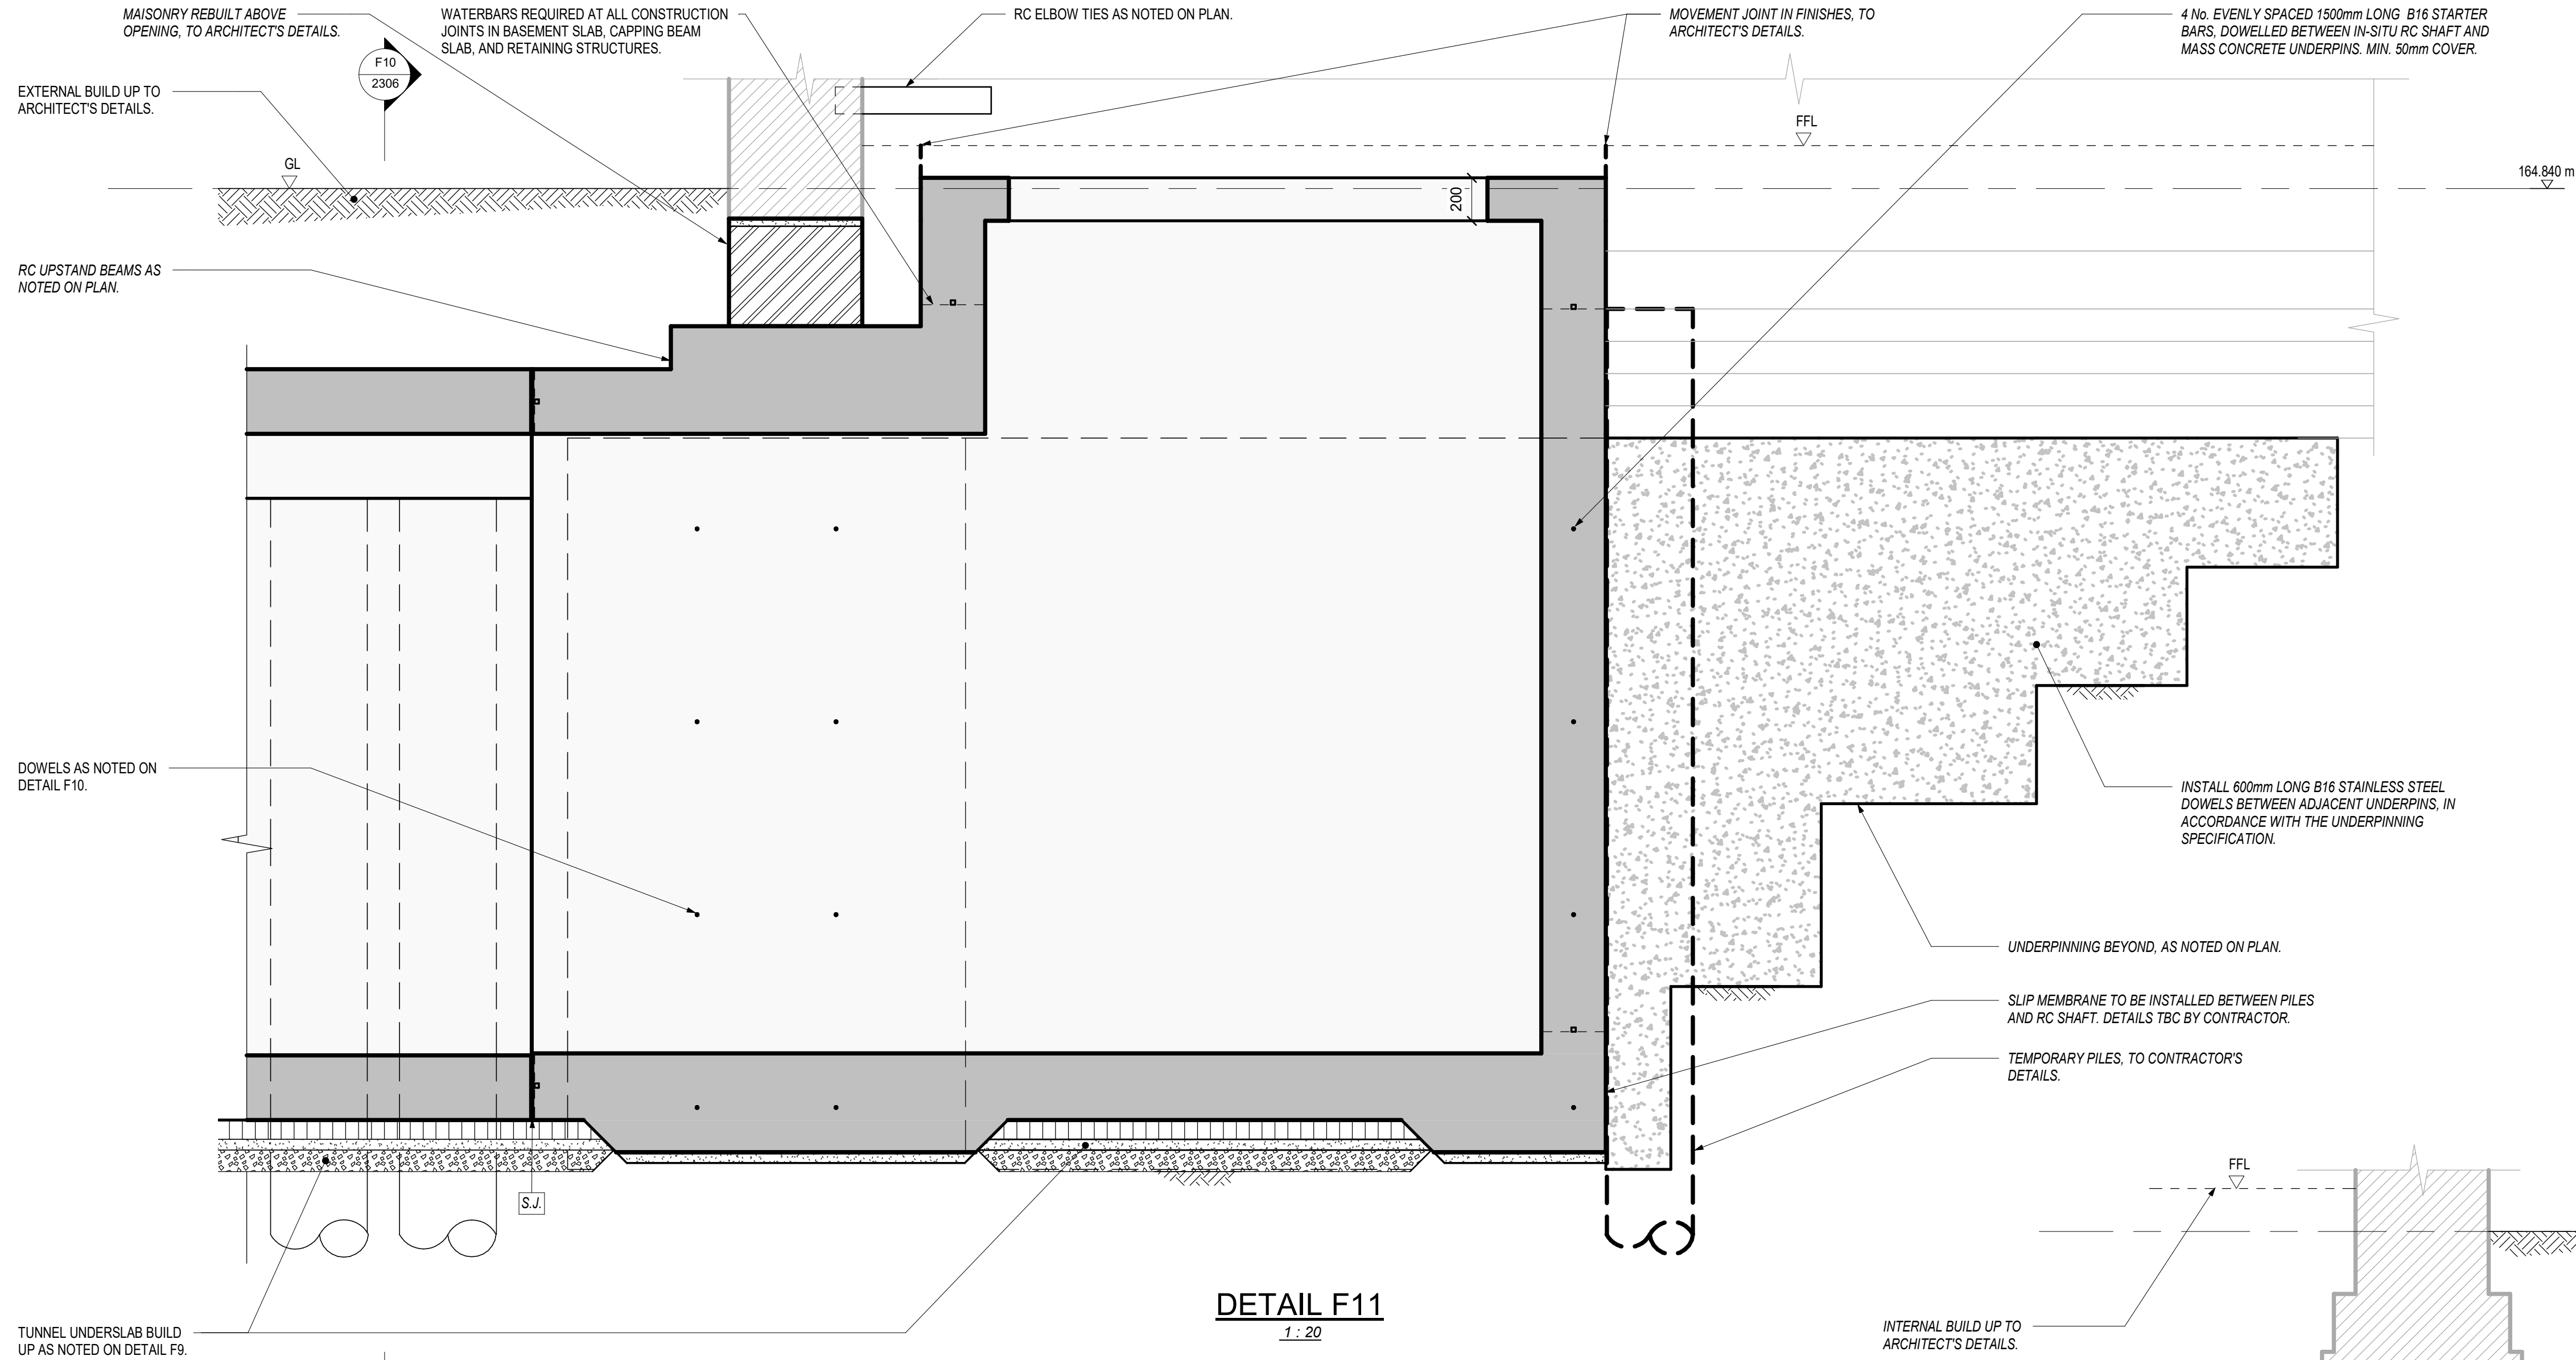

- notes
- THIS DRAWING IS TO BE READ IN CONJUNCTION WITH ALL RELEVANT ARCHITECT'S AND ENGINEER'S DRAWINGS AND THE SPECIFICATION.
 - FOR GENERAL NOTES AND SCHEDULES REFER TO DRAWING No. THB047-XX-XX-SH-S-0999.

ISSUED FOR
CONSTRUCTION
UNDERPINNING
ONLY

A	18.12.25	UNDERPINNING ISSUED FOR CONSTRUCTION	HM
-	14.11.25	UNDERPINNING ISSUED FOR TENDER	HM

job
TOTTENHAM HOUSE

title
**PICTURE GALLERY
PROPOSED FOUNDATION DETAILS
SHEET 07**

drawn UJ	checked HM
date OCT'25	scale (original - A1) AS SHOWN

Alan Baxter

75 Cowcross Street London EC1M 6EL
tel 020 7250 1555
email aba@alanbaxter.co.uk

www.alanbaxter.co.uk

ABA JOB No. 1886/10	rev.
dtg. no. THB047-ABA-PG-XX-DR-S-2307	A