


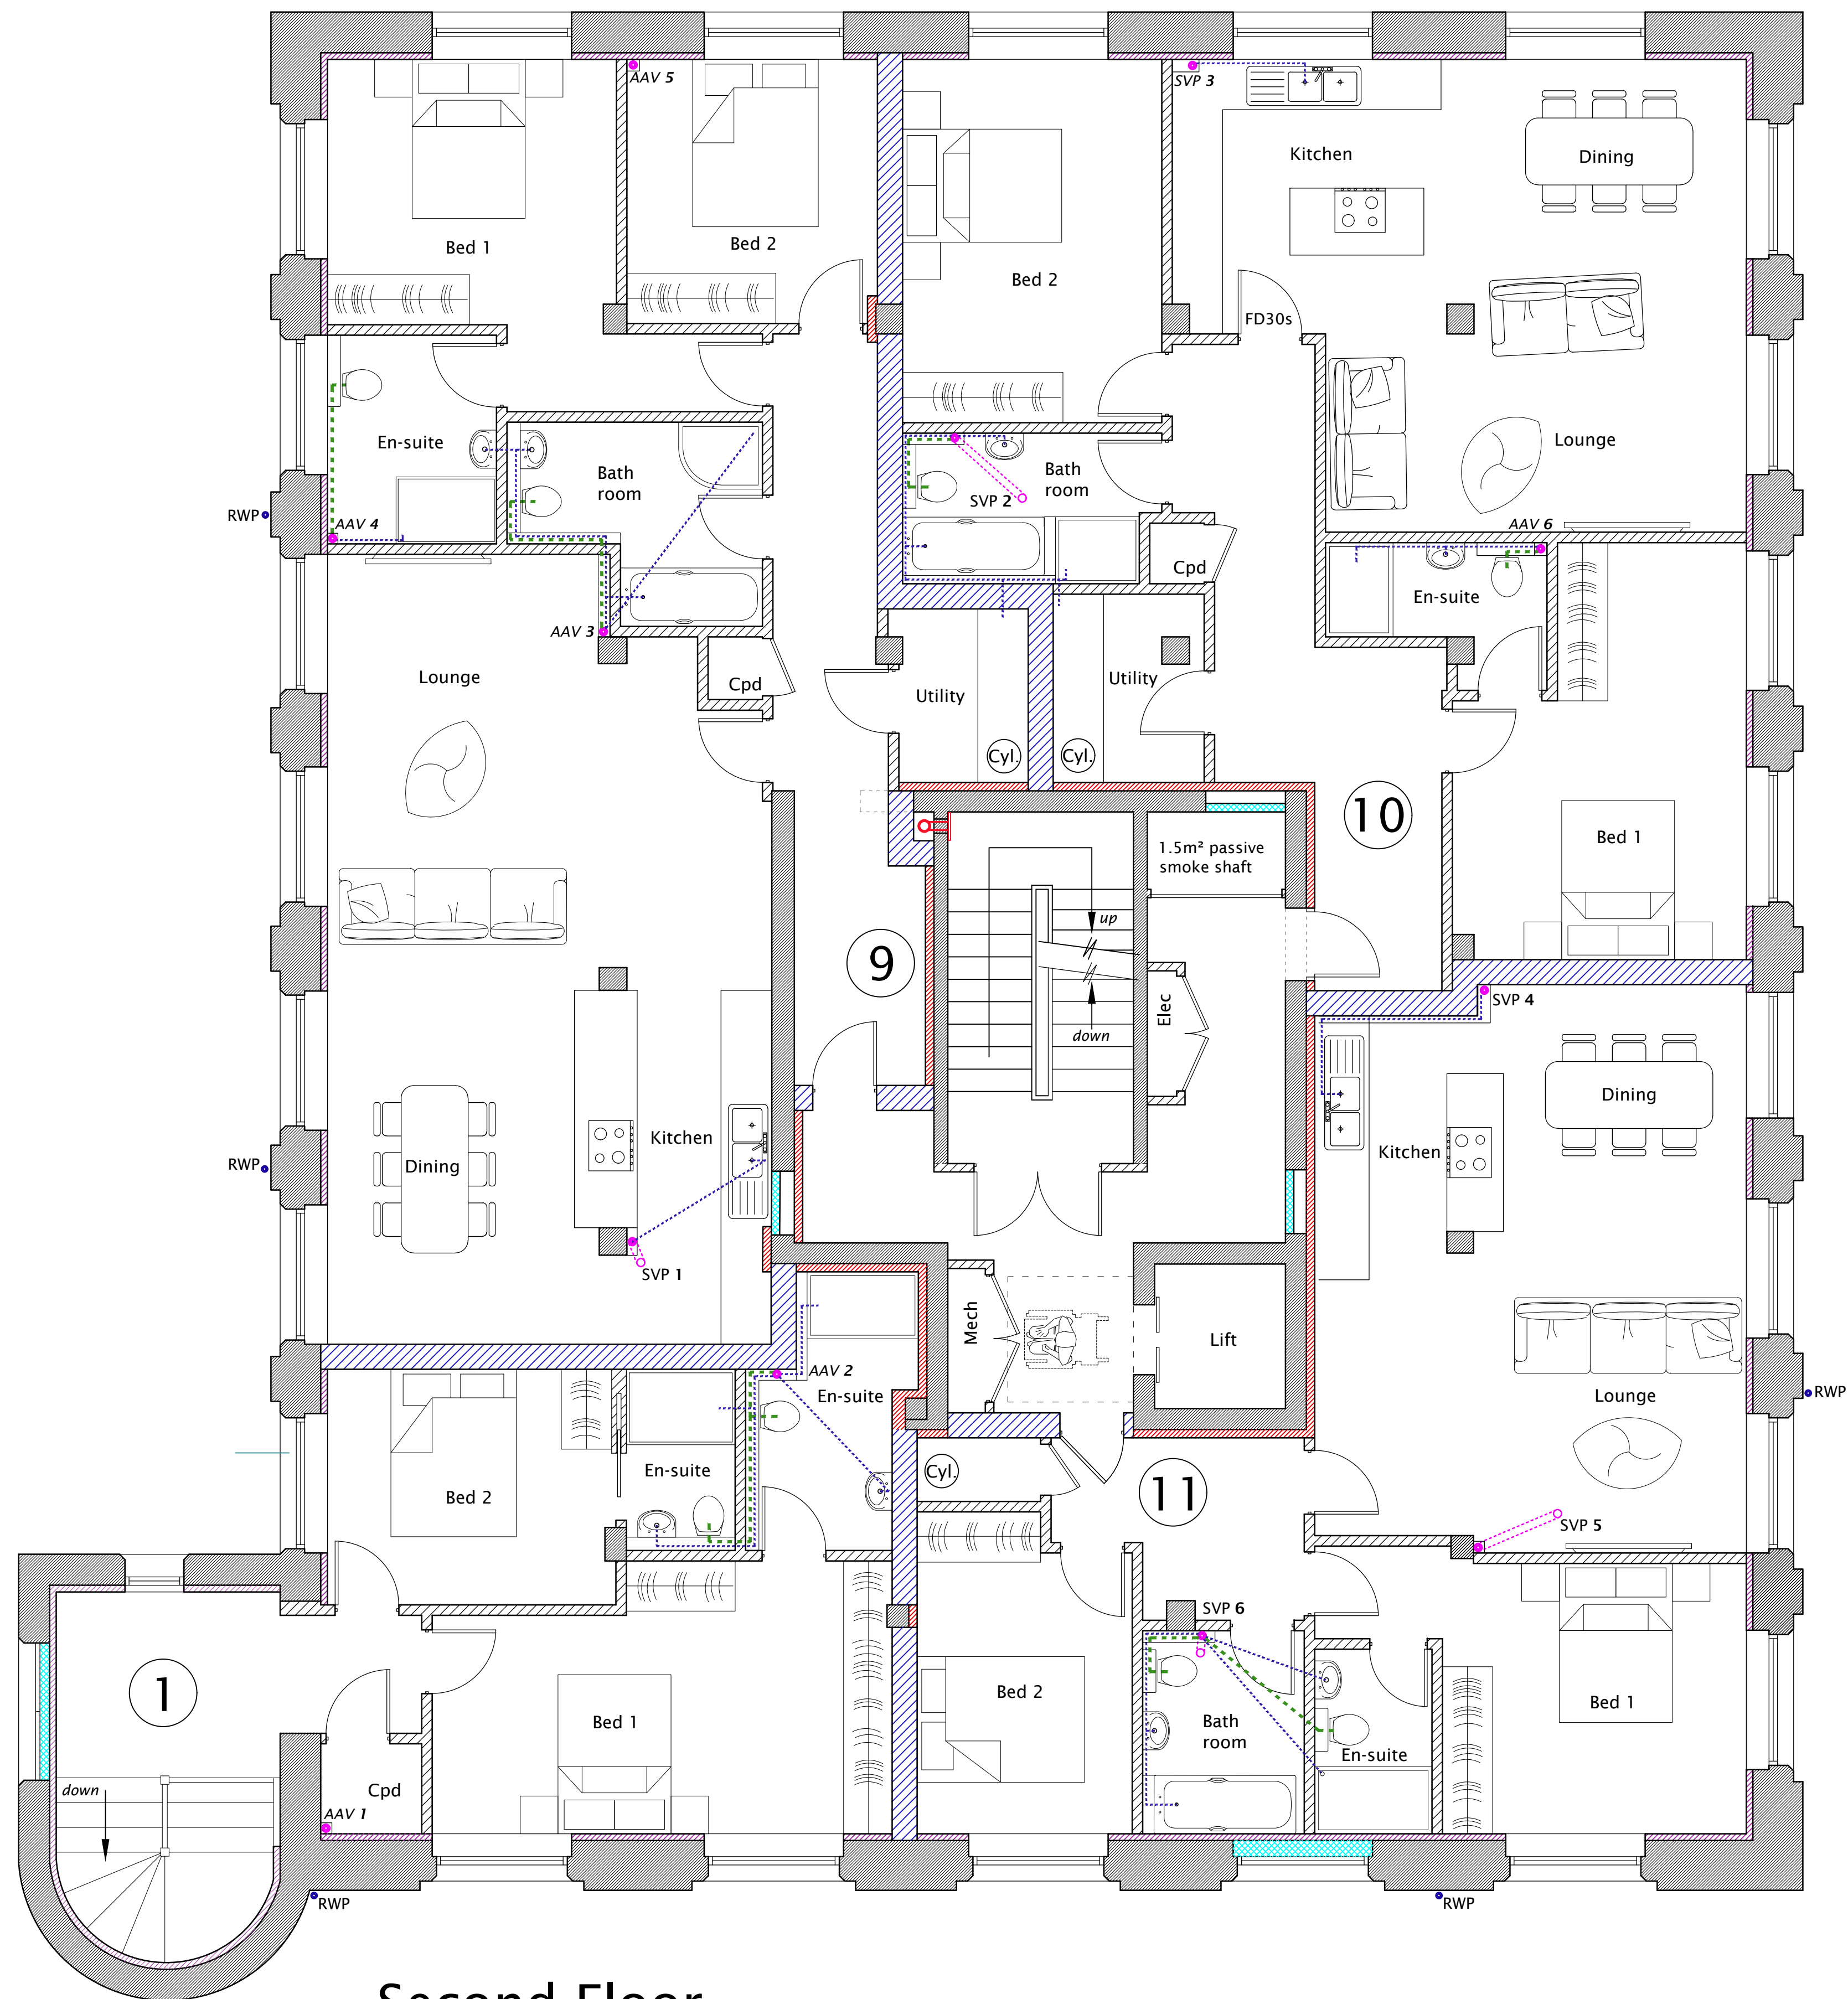

Second Floor
scale 1:50

M 1:50
0 0.5 1.0 1.5 2.0 2.5 3.0 3.5 4.0 4.5 5.0 [m]

NOTES

- DO NOT scale from this drawing
- Use figured dimensions ONLY
- ALL dimensions in millimetres unless stated otherwise
- The Contractor is to check drawings and to verify ALL dimensions on site.
ANY discrepancies to be notified to Greenward Associates immediately.
- This drawing and the depicted design are the copyright of Greenward Associates and may not be reproduced without written consent.

Rev	Details	Date	Checked



8 - 12 Ryall Road
POOLE
Dorset
BH17 9FA

Greenward Associates
Chartered Surveyors and Designers

Tel: (01202) 604892
email: mail@greenward.net



CLIENT Barook Developments Ltd.
PROJECT Clark Mill
Stallard Street, Trowbridge

Drawing Title
CLARK MILL - PROPOSED SECOND FLOOR
CONVERSION

Scale 1:50 @ A1 Drawn By RBS Date March 2022

Drawing Number 21-T5436/102 H Revision