


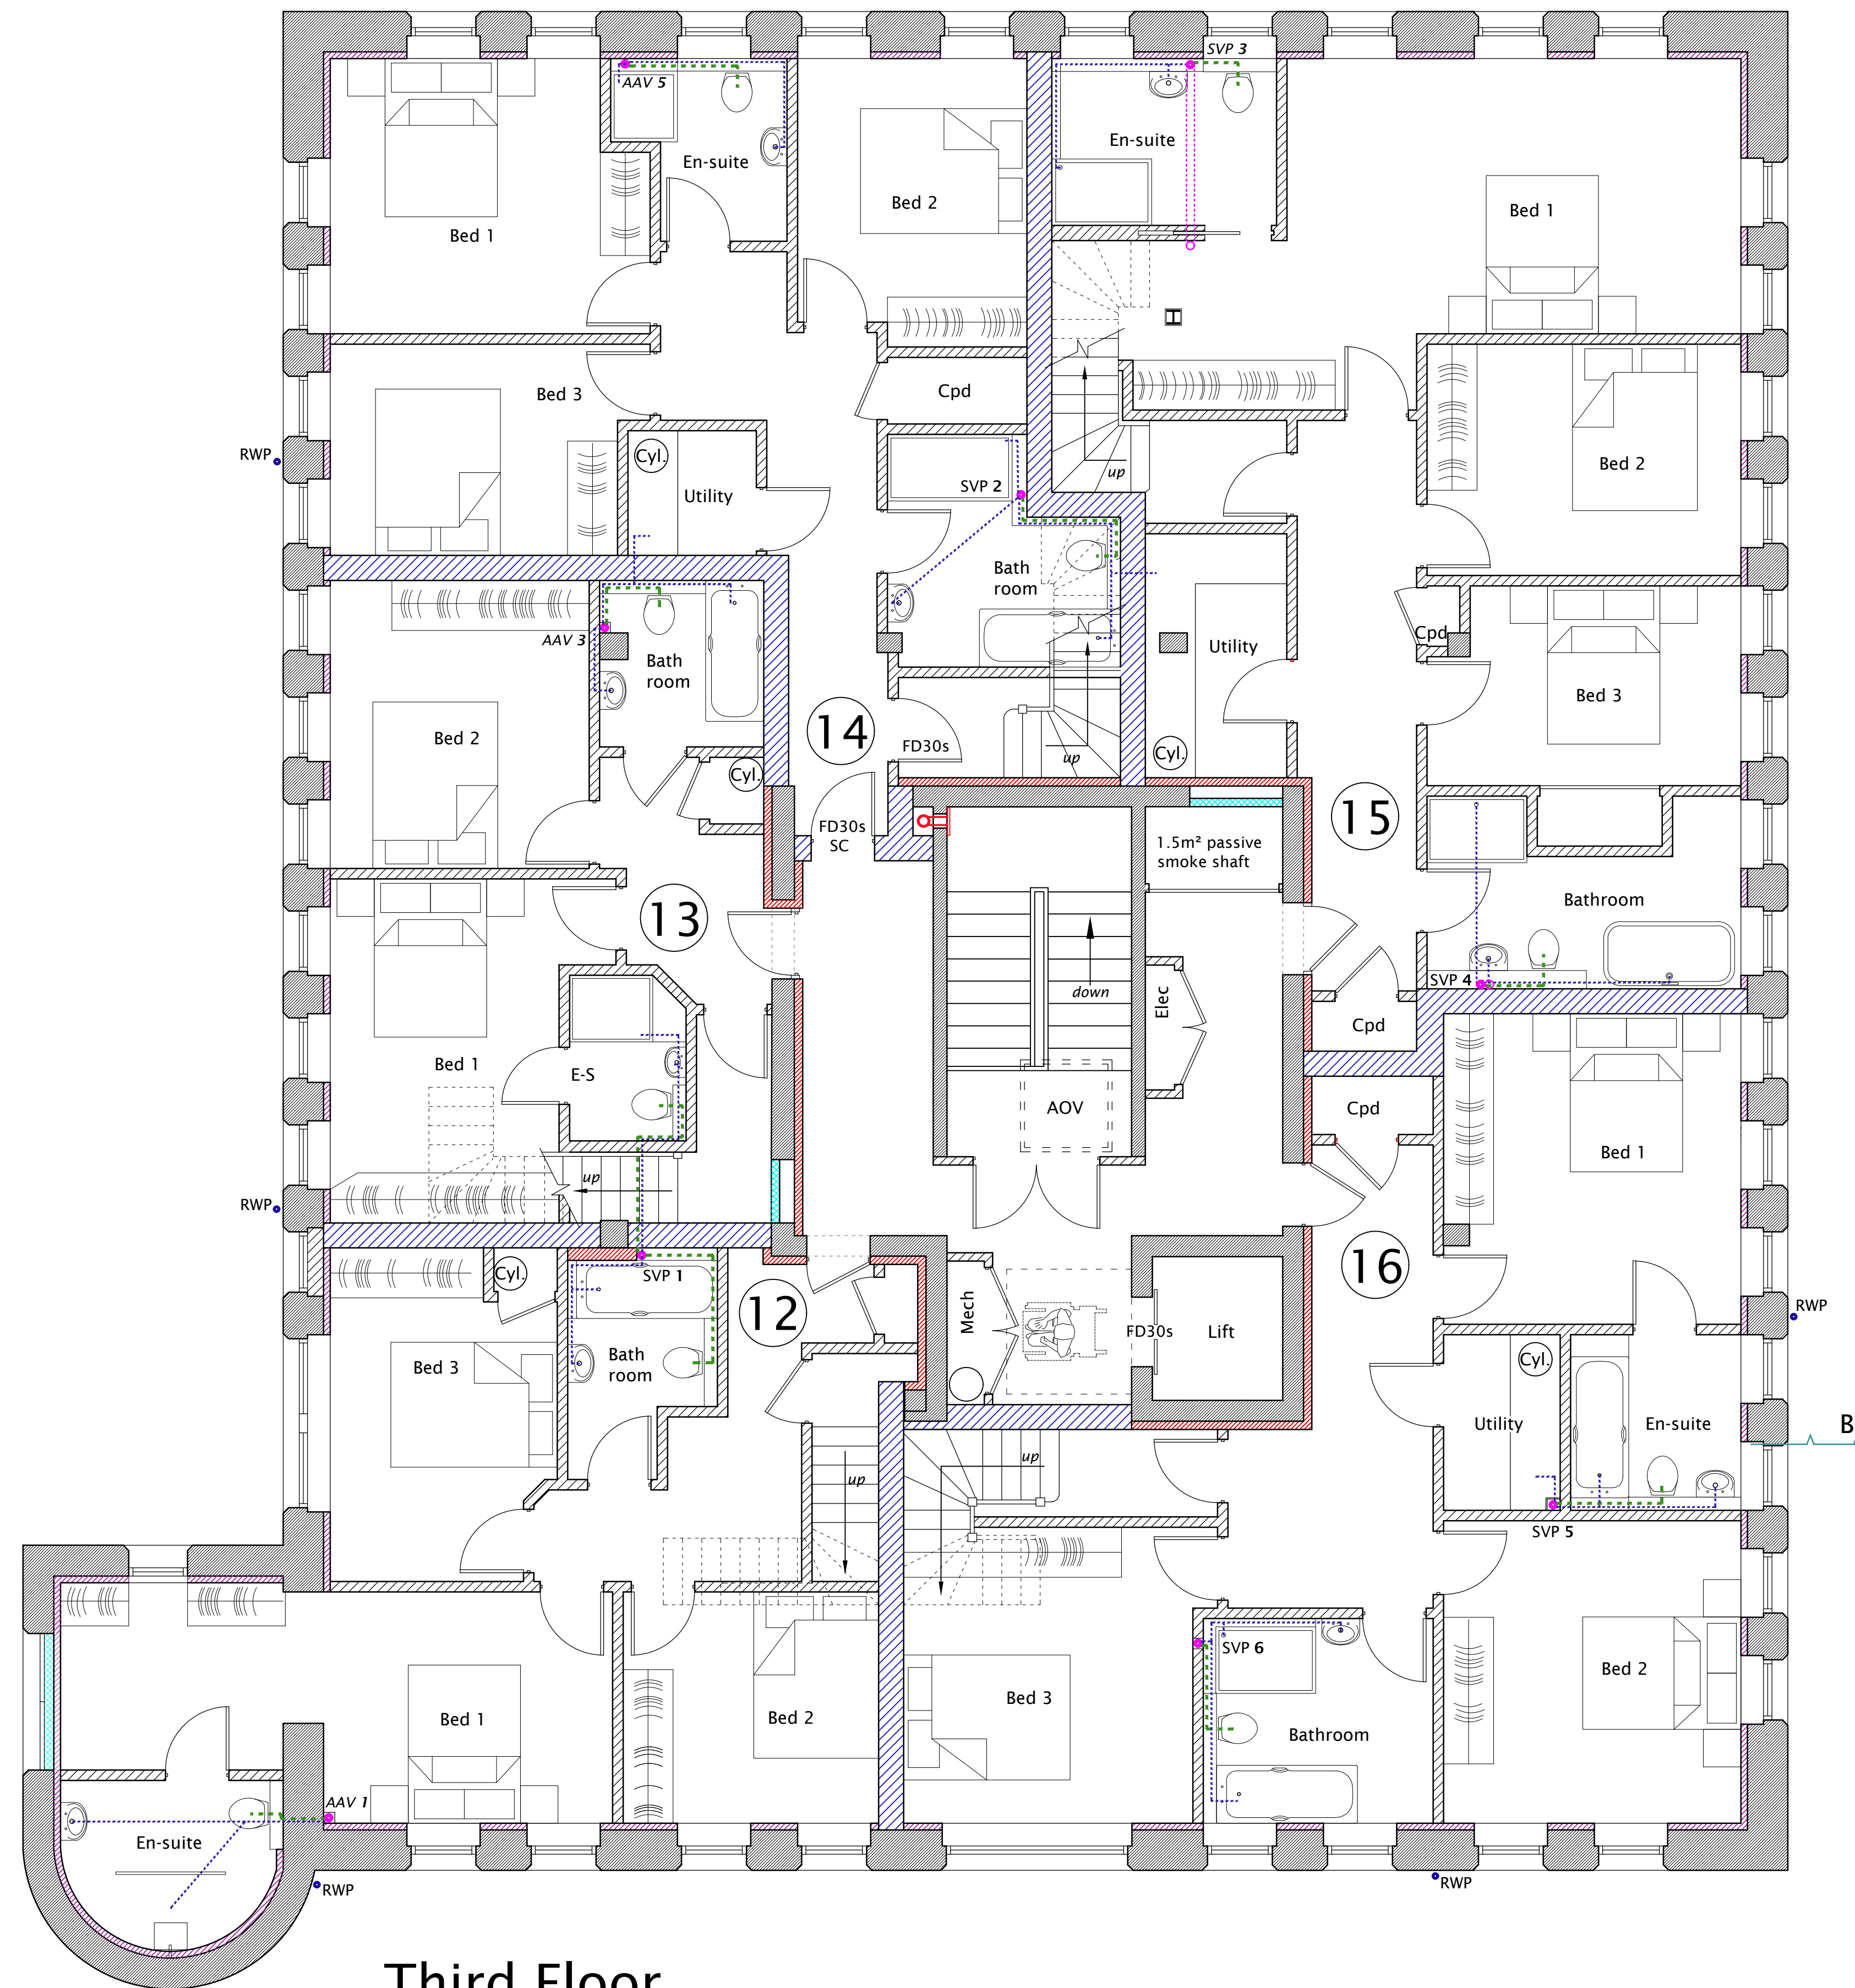

Third Floor
scale 1:50

NOTES

1. DO NOT scale from this drawing
2. Use figured dimensions ONLY
3. ALL dimensions in millimetres unless stated otherwise.
4. The Contractor is to check drawings and to verify ALL dimensions on site.
ANY discrepancies to be notified to Greenward Associates immediately.
5. This drawing and the depicted design are the copyright of Greenward Associates and may not be reproduced without written consent.



8 - 12 Ryall Road
POOLE
Dorset
BH17 9FA

Greenward Associates
Chartered Surveyors and Designers

Tel: (01202) 604892
email: mail@greenward.net



CLIENT Barook Developments Ltd.
PROJECT Clark Mill
Stallard Street, Trowbridge

Drawing Title
CLARK MILL - PROPOSED THIRD FLOOR
CONVERSION

Scale 1:50 @ A1 Drawn By RBS Date March 2022

Drawing Number 21-T5436/103 F Revision