


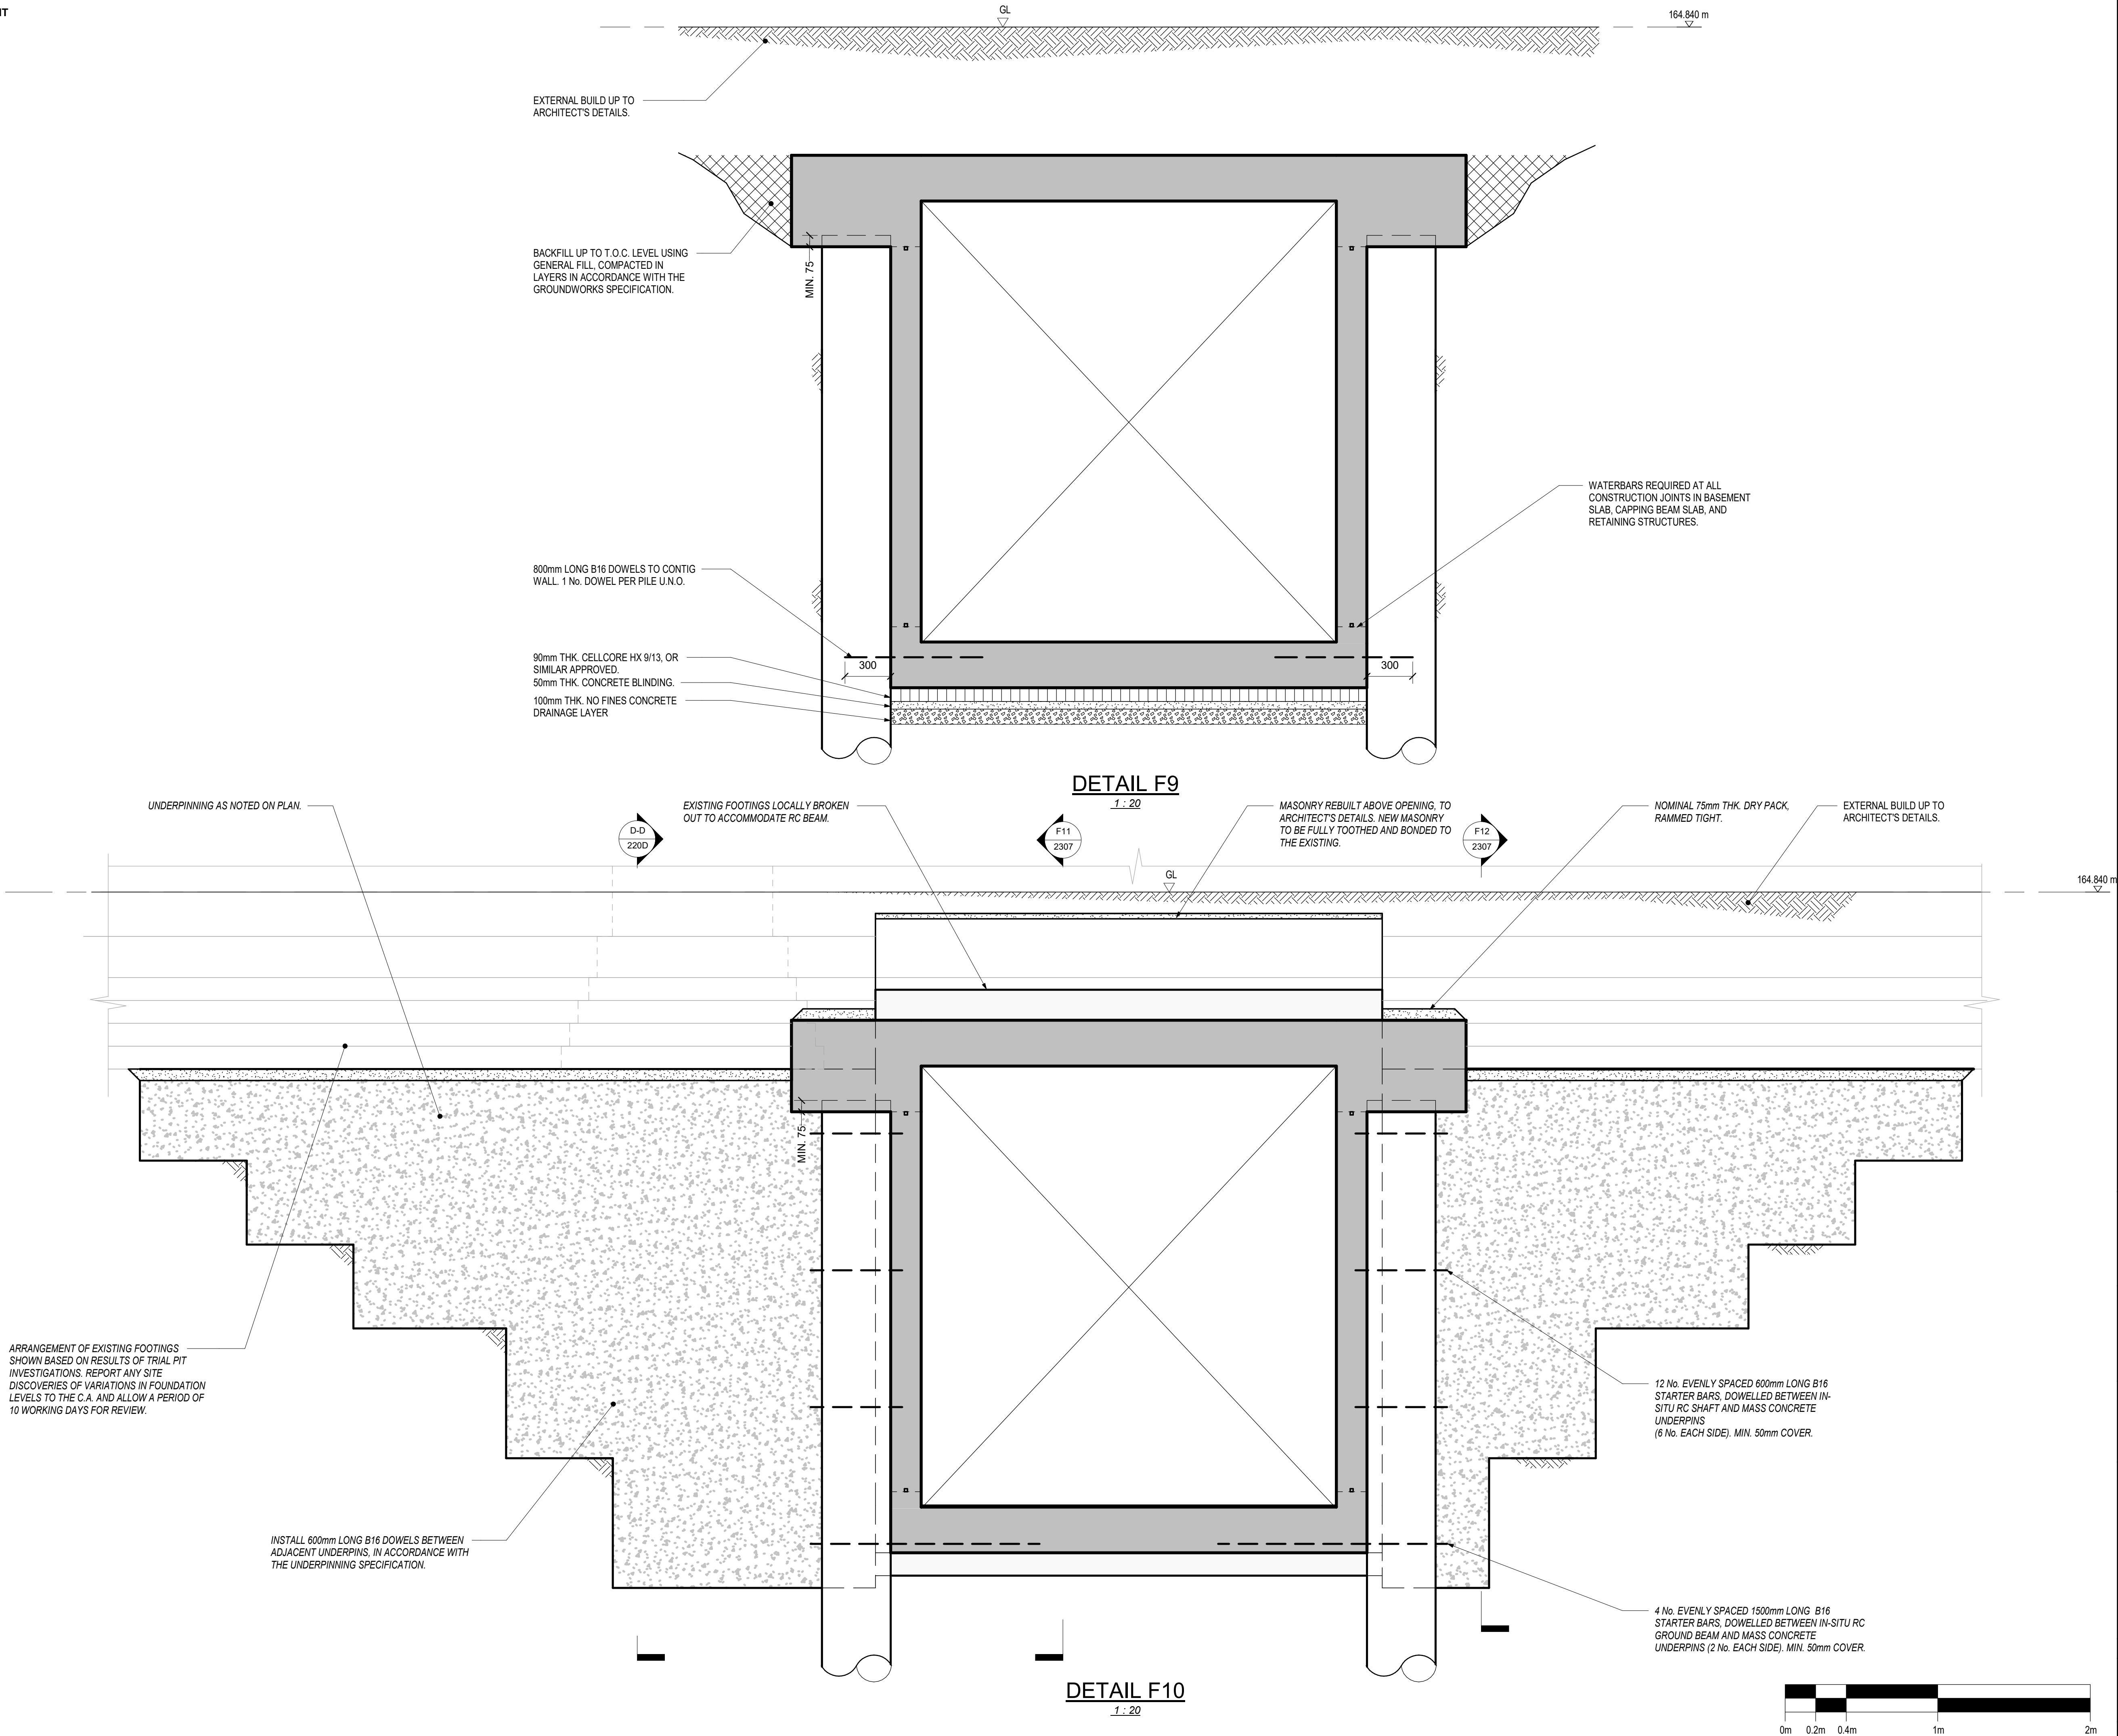

- notes
1. THIS DRAWING IS TO BE READ IN CONJUNCTION WITH ALL RELEVANT ARCHITECT'S AND ENGINEER'S DRAWINGS AND THE SPECIFICATION.
 2. FOR GENERAL NOTES AND SCHEDULES REFER TO DRAWING No. THB047-XX-XX-SH-S-0999.

ISSUED FOR
CONSTRUCTION
UNDERPINNING
ONLY

A	18.12.25	UNDERPINNING ISSUED FOR CONSTRUCTION	HM
-	14.11.25	UNDERPINNING ISSUED FOR TENDER	HM

job
TOTTENHAM HOUSE

title
**PICTURE GALLERY
PROPOSED FOUNDATION DETAILS
SHEET 06**

drawn UJ	checked HM
date OCT'25	scale (original - A1) AS SHOWN

Alan Baxter

75 Cowcross Street London EC1M 6EL
tel 020 7250 1555
email aba@alanbaxter.co.uk

www.alanbaxter.co.uk

ABA JOB No. 1896/10	rev.
---------------------	------

dig. no. THB047-ABA-PG-XX-DR-S-2306	rev. A
---	------------------