


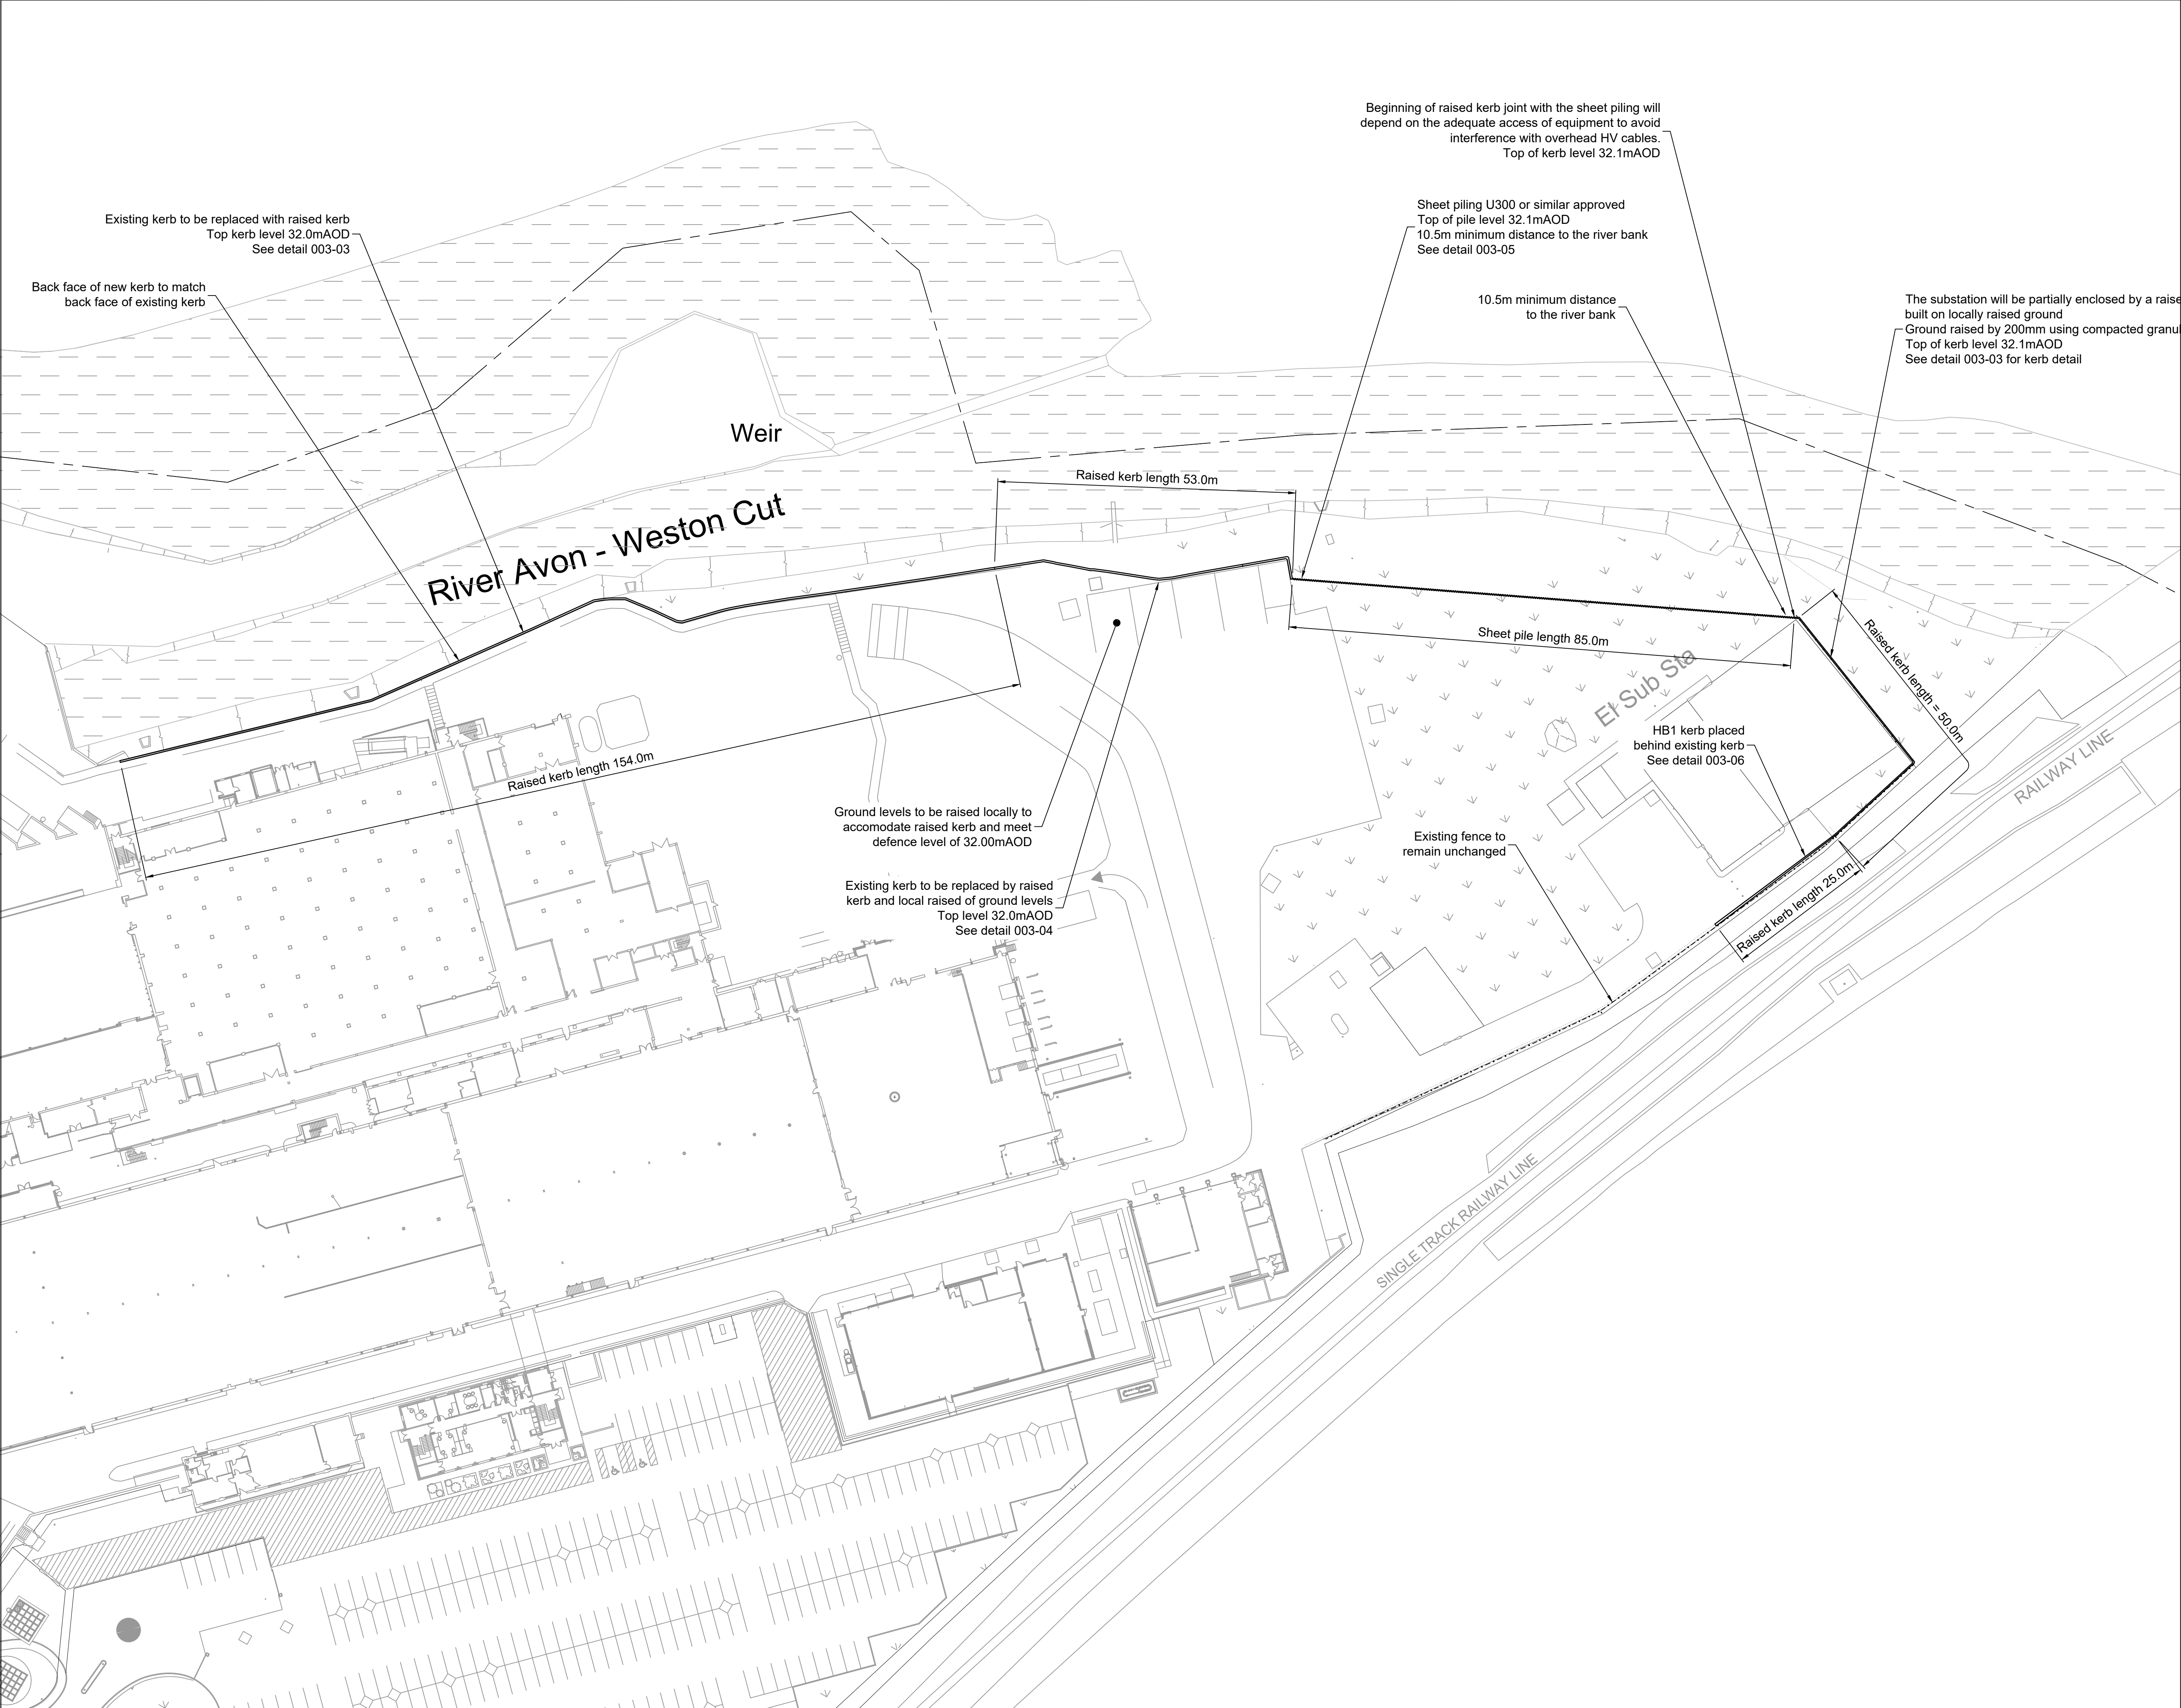

General notes

- All dimensions in mm unless otherwise stated
- All elevations are in metres relative to ordnance datum newlyn unless otherwise stated

General Arrangement East

General Arrangement West

CDM RESIDUAL DESIGN RISKS

Risks listed here are not exhaustive. Refer to Designer's Risk Assessment and pre-construction phase plan.

CONSTRUCTION

Excavation

- Operation of plant and machinery in accordance with method statement
- Excavations to be shored at all stages

HEALTH & SAFETY AND ENVIRONMENTAL INFORMATION

The design presented on this drawing has been developed in accordance with the construction management regulations 2015. Any construction limitations arising from the design and significant residual risk not usually associated with the proposed type of work are identified on the drawing or within the notes.

It is assumed the all works will be carried out by a competent contractor working to an approved method statement.

NOT FOR CONSTRUCTION

P4	NOT FOR CONSTRUCTION	24/10/2025
P3	NOT FOR CONSTRUCTION	01/10/2025
P2	NOT FOR CONSTRUCTION	03/09/2025
P1	NOT FOR CONSTRUCTION	11/07/2025
Rev		Date

QC30
30 Queen Charlotte Street
Bristol
BS1 4HJ

0117 2140 530 : t
edenvaleyoun.com : w
info@edenvaleyoun.com : e

Project
Staverton Factory
FLOOD RESILIENCE

Drawing Title
GENERAL
ARRANGEMENT
East

Drawn	Date	Scale
MJ/SJ	24/10/25	1:500
Checked	Date	Plot size
CO/DB	24/10/25	A1

Project No	Drawing No	Rev
EVY1164-002		P4

NOT FOR CONSTRUCTION

COPYRIGHT EDENVALE YOUNG ASSOCIATES Ltd