




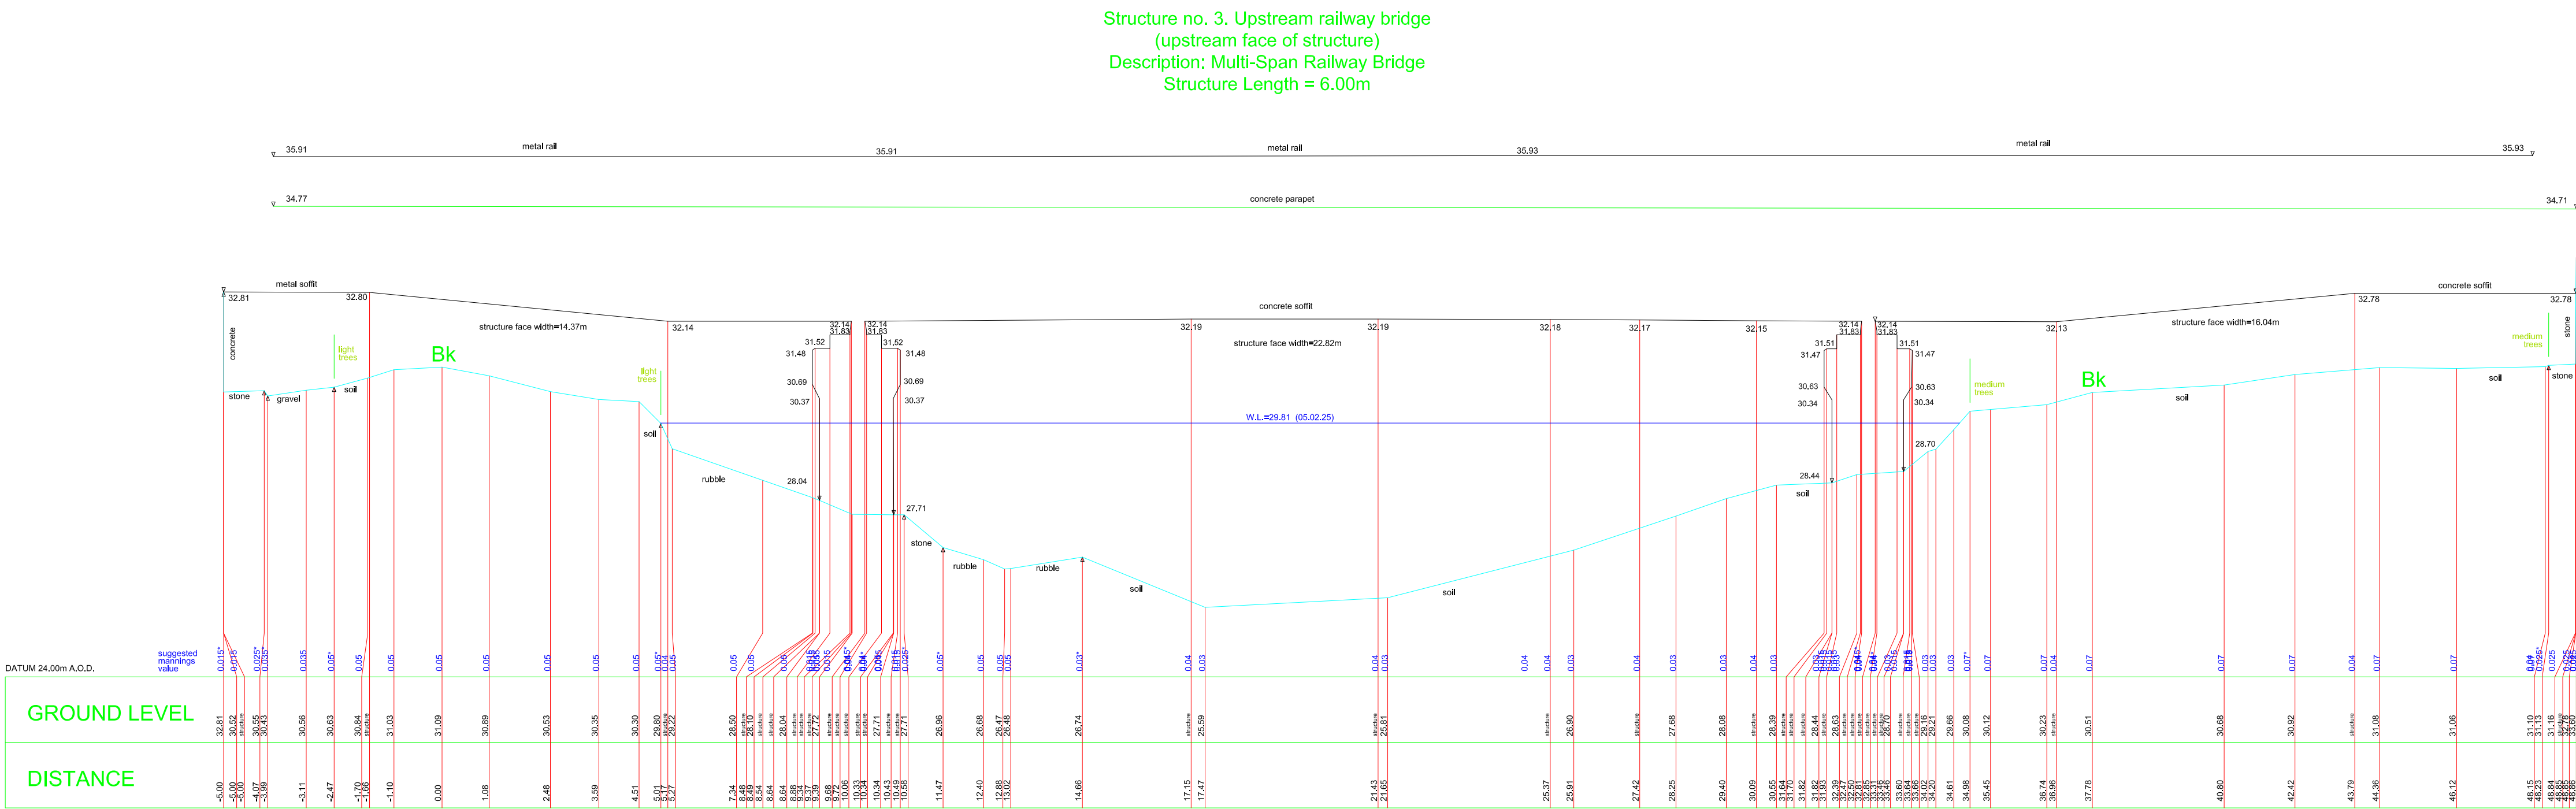


River Avon CS AVON.2385
Centre OSNG Coordinates E.386132.65 N.161026.91

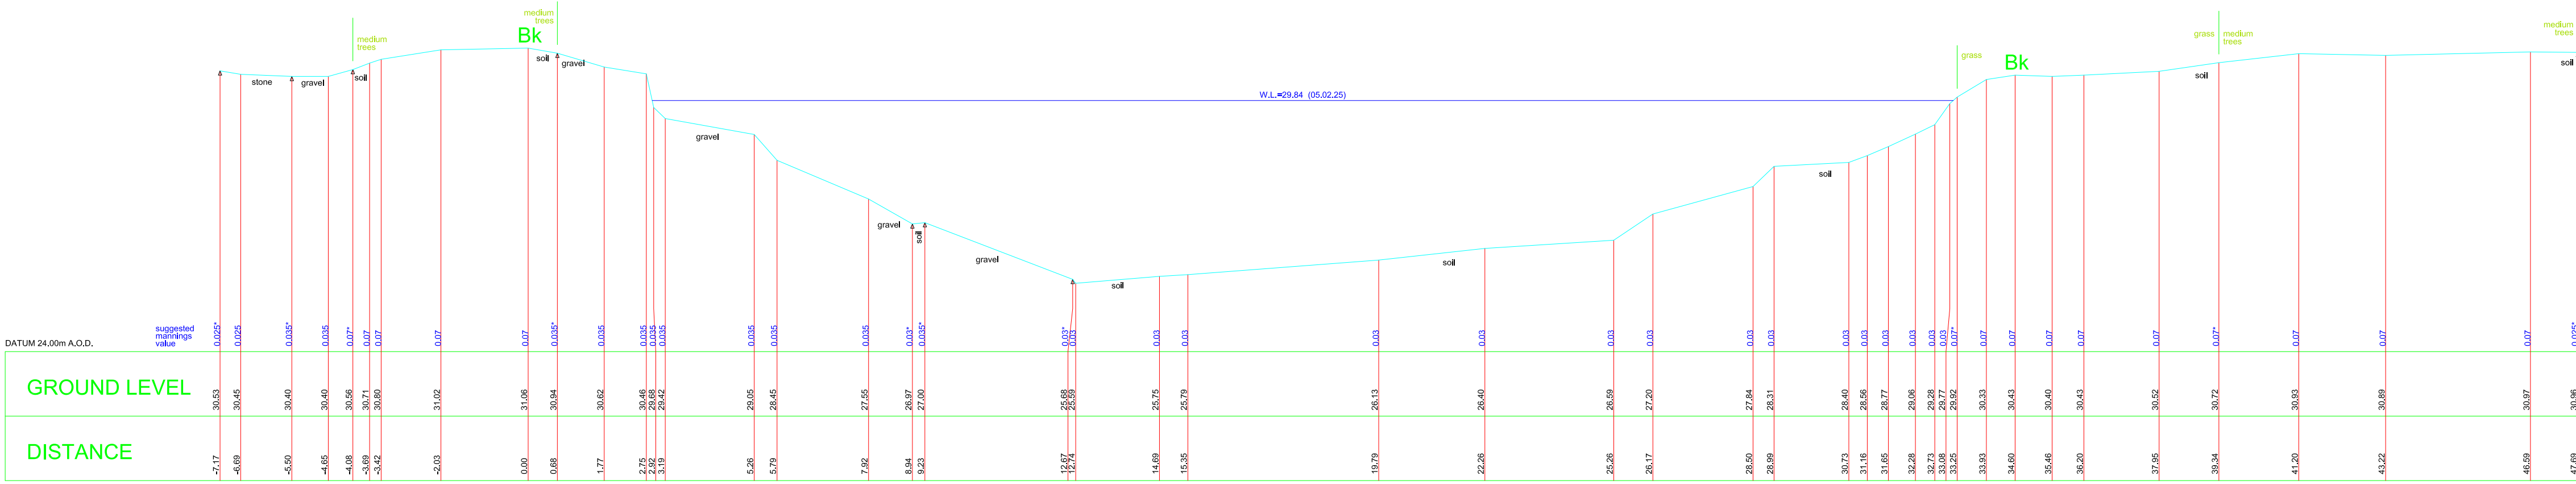


River Avon CS AVON.2379
Centre OSNG Coordinates E.386127.04 N.161029.83

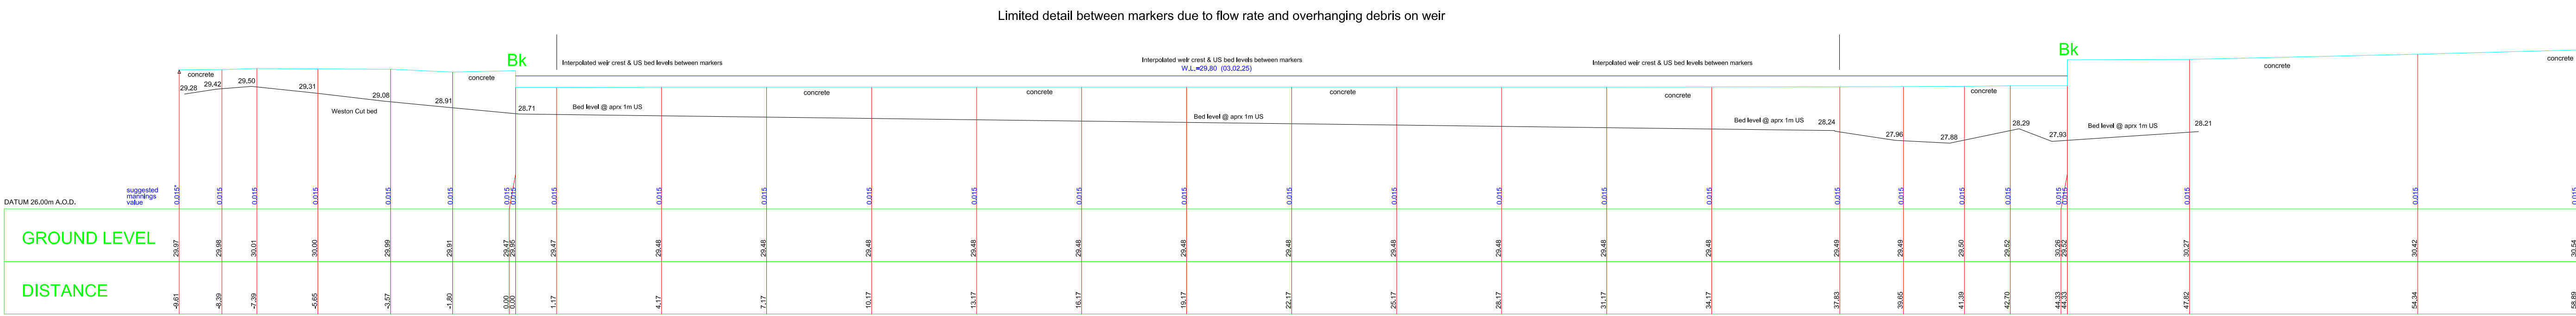

River Avon CS AVON.2157
Centre OSNG Coordinates E.385917.74 N.161061.92

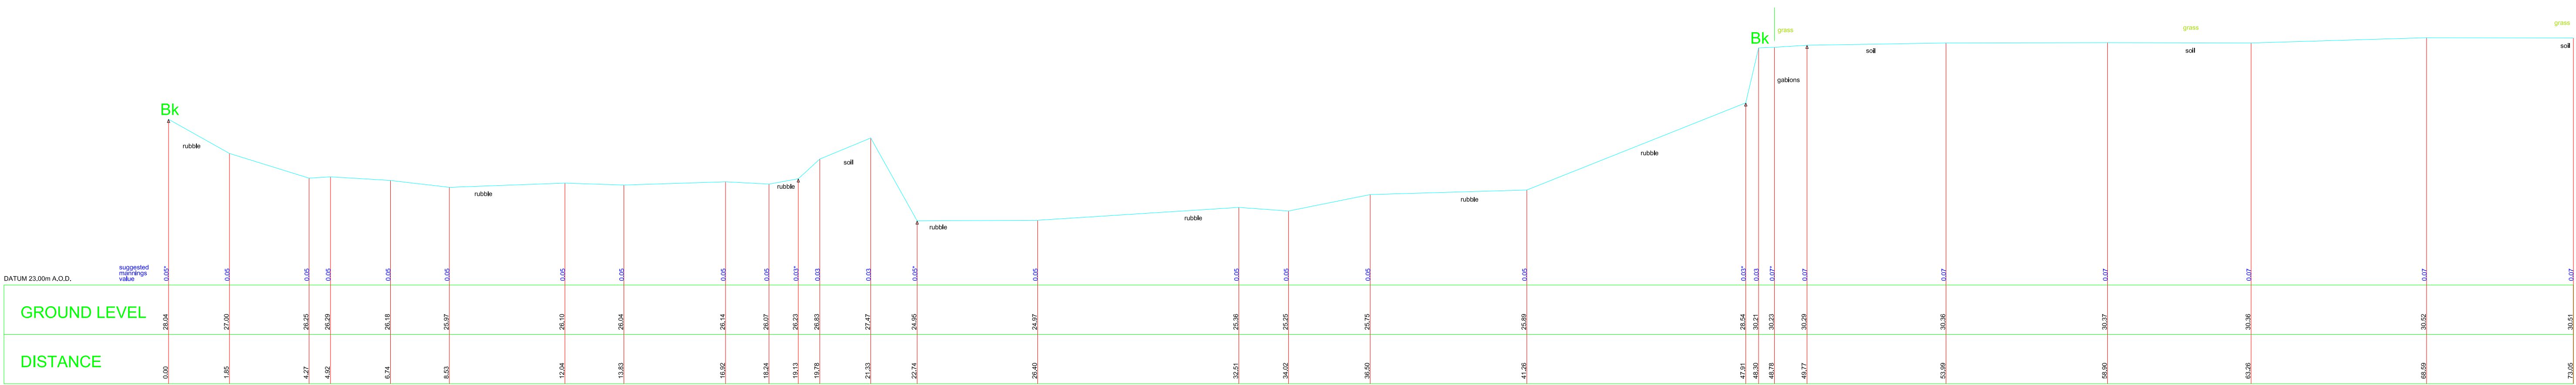

River Avon CS AVON.2153
Centre OSNG Coordinates E.385916.40 N.161066.47

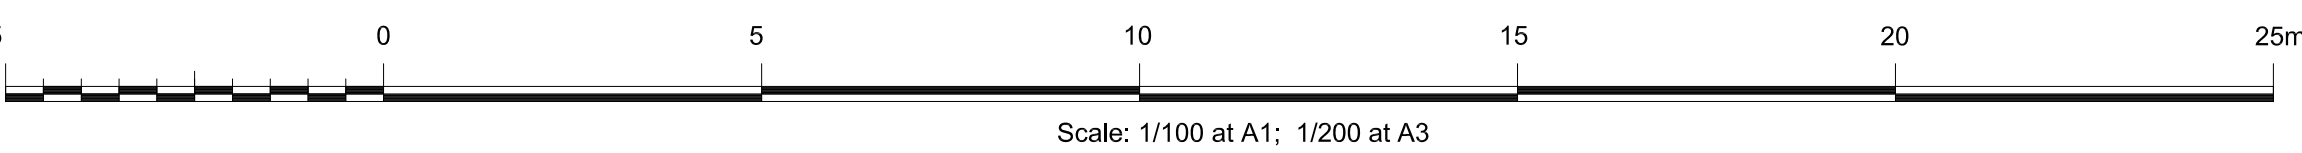

LEGEND
ABOVE GROUND VEGETATION & SEPARATOR
GROUND SURFACE & SEPARATOR
SUGGESTED MANNINGS VALUES IN BLUE TEXT

Client		Project	
Edenvale Young Associates 30, Queen Charlotte Street, Bristol, BS1 4HJ for Cereal Partners UK, Staverton, Trowbridge, BA14 6PG.		River Avon and Weston Cut Flood Risk Analysis	
Surveyed: DJ, WM, MB, SW Date: Feb. 2025 Scale: 1/100 at A0		Appr'd: R. Flaw File Ref: Revisors: FINAL	
		DRAWING REFERENCE ISM/2025a/2247-AVON-STAVERTON RIVER AVON CROSS-SECTIONS ISM-EYA-2025a/2247-AVON-A-03	

WFFMAP
SURVEYS AND MAPPING
CHARTERED SURVEYORS

RICS
REGISTERED SURVEYORS

Seymours House
Seymour Road North
Weston-super-Mare
North Somerset BS23 3PZ
Tel: 01254 645800 Fax: 01254 646000
E-mail: info@wffmap.co.uk
Website: www.wffmap.co.uk