



River Avon CS AVON.3433
Centre OSNG Coordinates E.386965.08 N.161358.93

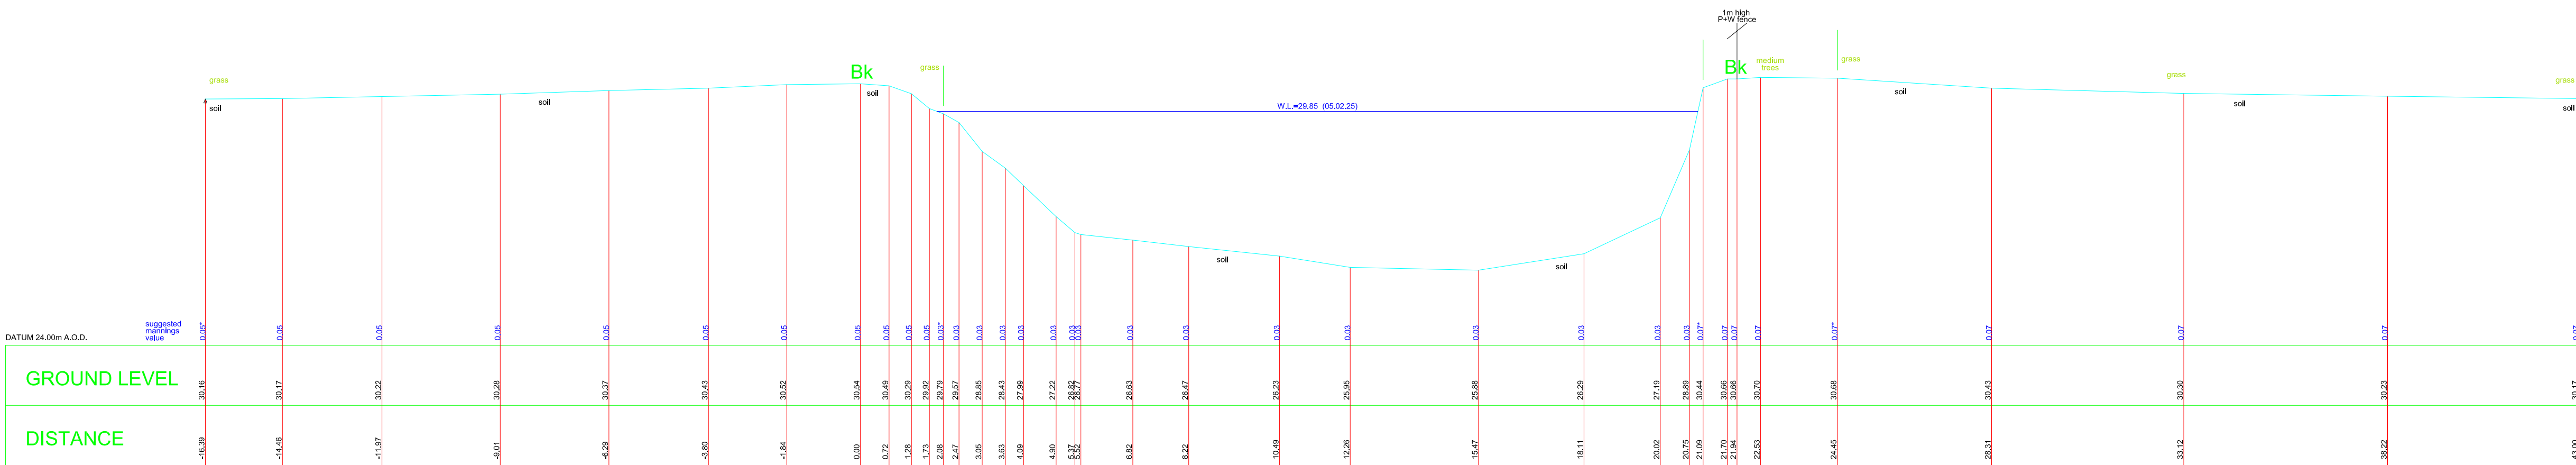


River Avon CS AVON.3043
Centre OSNG Coordinates E.386678.65 N.161198.08

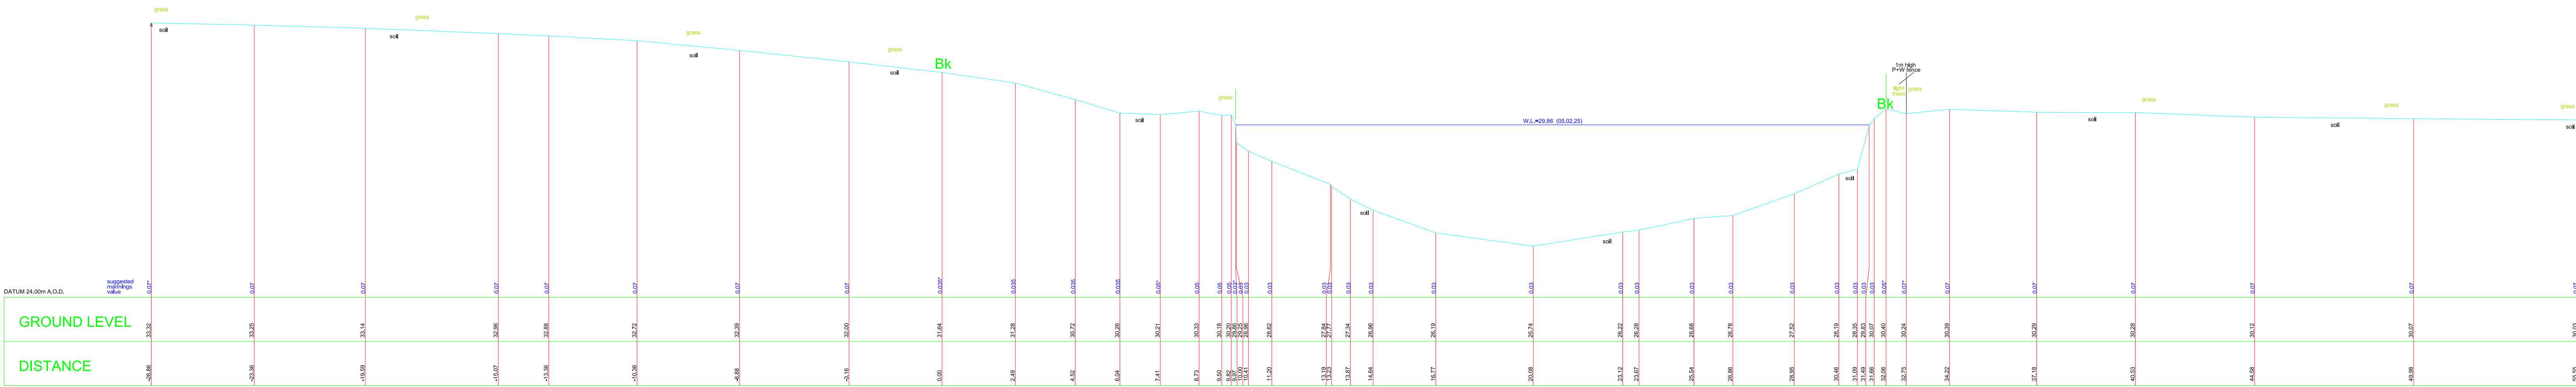

River Avon CS AVON.2649
Centre OSNG Coordinates E.386389.69 N.160987.06

ALL SECTIONS SHOWN PERPENDICULAR TO WATERCOURSE UNLESS OTHERWISE INDICATED
SURVEYED BY GNSS TO OSNG. LEVEL DATUM OSNGM15

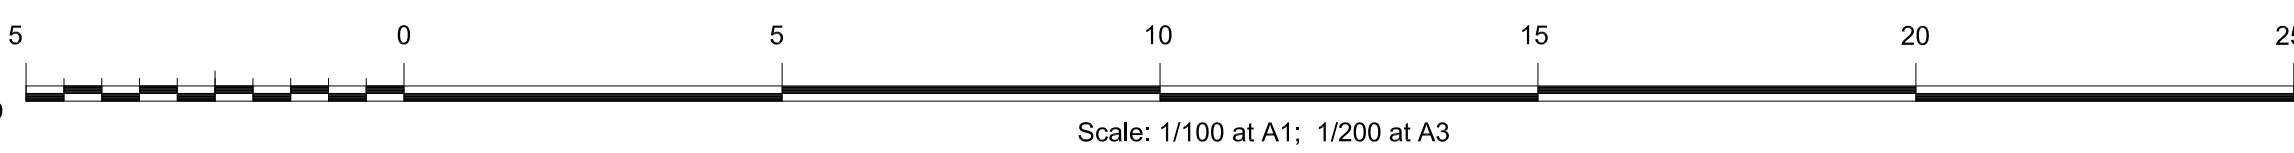

ABOVE GROUND VEGETATION & SEPARATOR
GROUND SURFACE & SEPARATOR
SUGGESTED MANNINGS VALUES IN BLUE TEXT

Client		Project	
Edenvale Young Associates 30, Queen Charlotte Street, Bristol, BS1 4HJ for Cereal Partners UK, Staverton, Trowbridge, BA14 6PG.		River Avon and Weston Cut Flood Risk Analysis	
Surveyed: DJ WM MB SW Date: Feb. 2025 Scale: 1/100 at A0		Appoint: R. Flew File Ref: Revision: FINAL	 SURVEYS AND MAPPING CHARTERED SURVEYORS Somerset House Sommerville Road North Weston-super-Mare North Somerset BS23 3PZ Tel: 01256 646000 Fax: 01256 644000 E-mail: mail@wfmappointments.co.uk Website: www.wfmappointments.co.uk  RICS MEMBER SINCE 1991 DRAWING REFERENCE ISM/2025a/2247-AVON-STAVERTON RIVER AVON CROSS-SECTIONS ISM-EYA-2025a/2247-AVON-X04