




River Avon CS AVON.2129
Centre OSNG Coordinates E.385908.69 N.161088.36

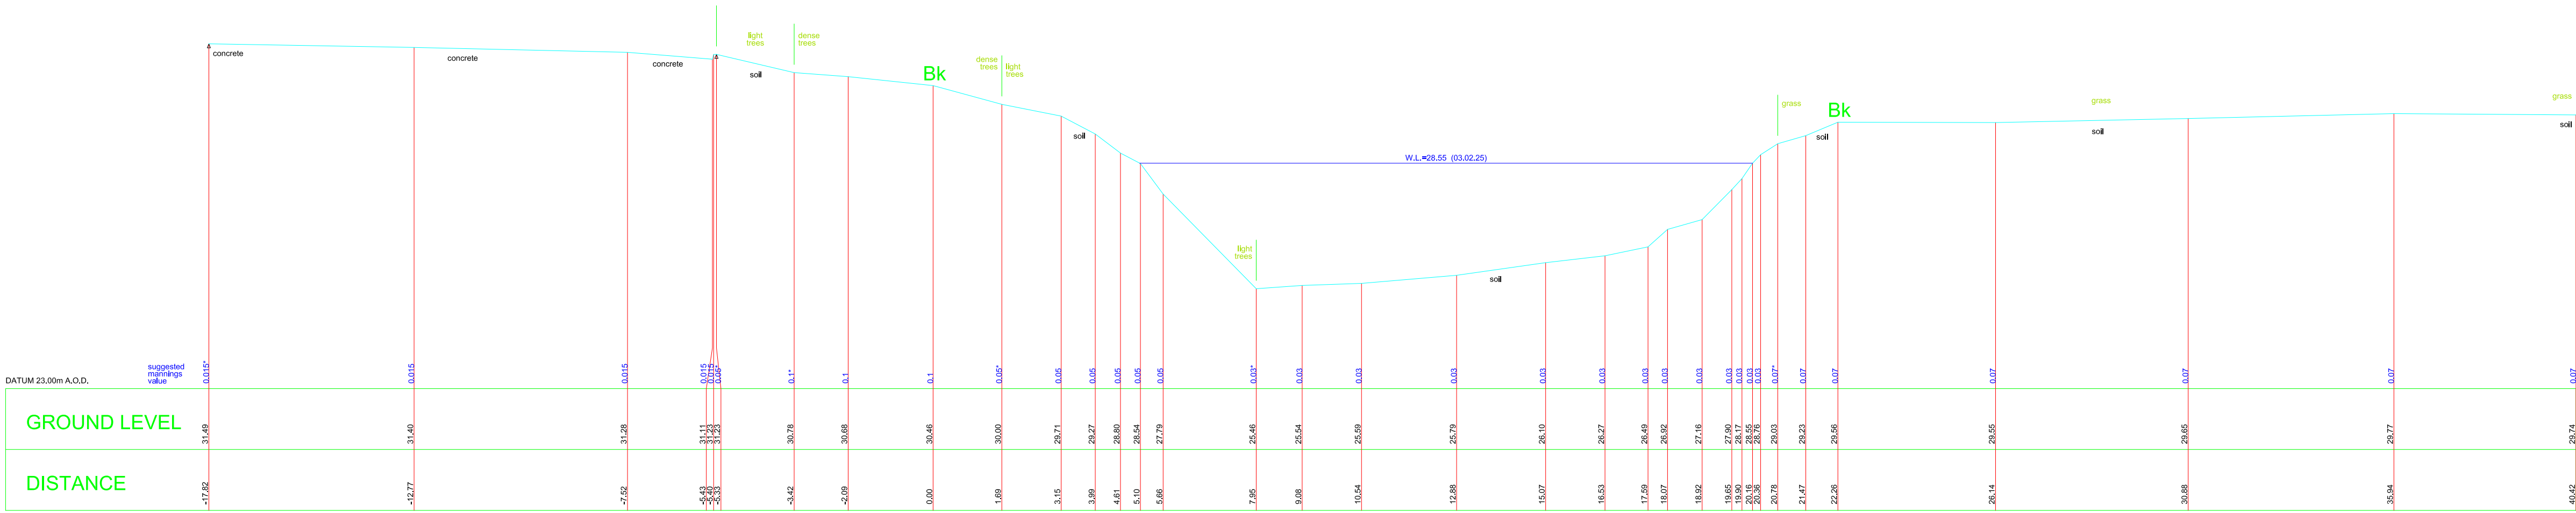

River Avon CS AVON.1948
Centre OSNG Coordinates E.385744.49 N.161058.55

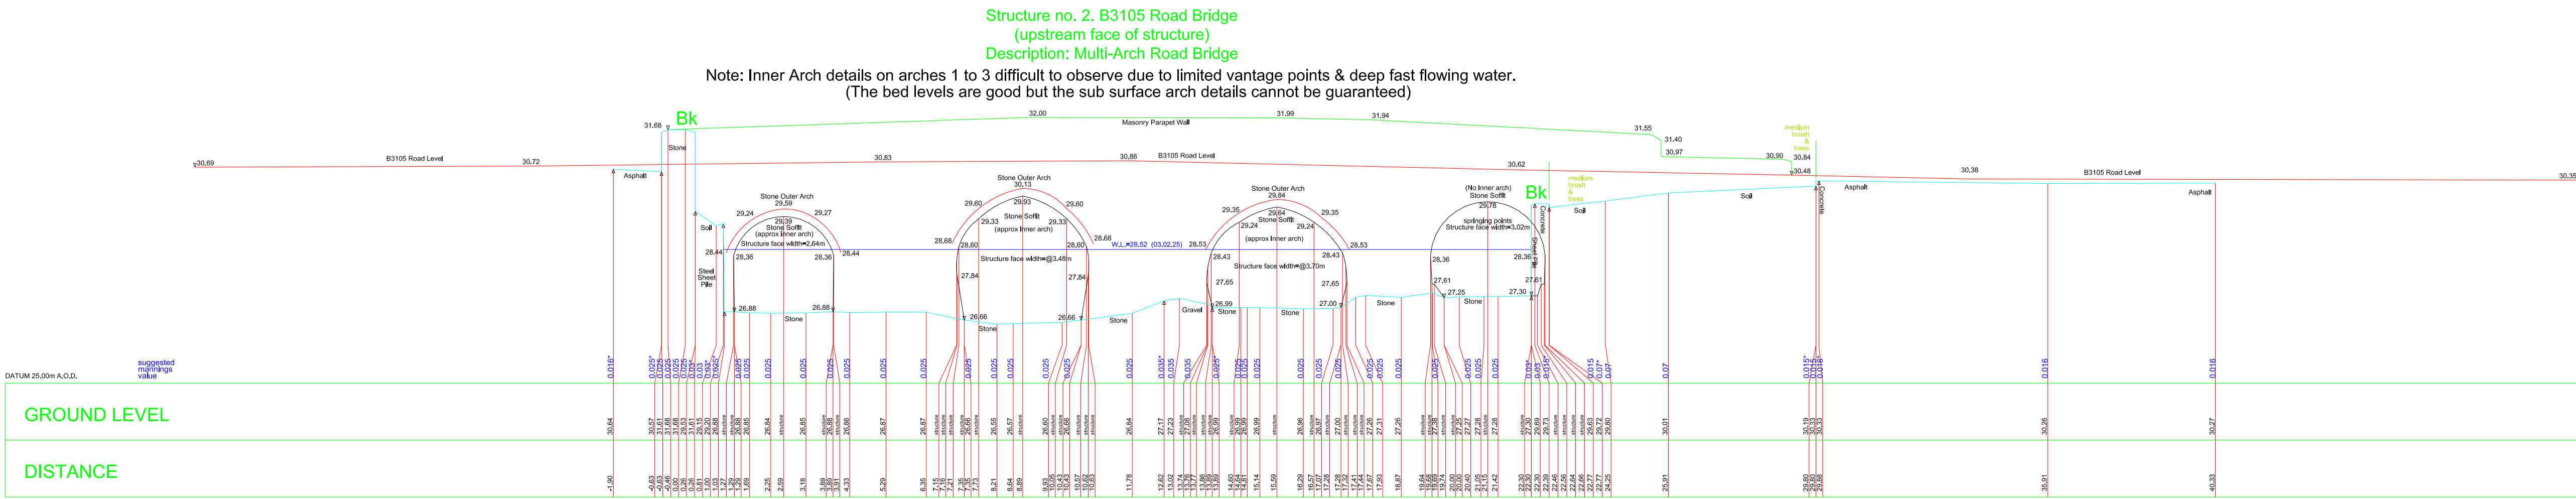

River Avon CS AVON.1743
Centre OSNG Coordinates E.385570.92 N.161003.54

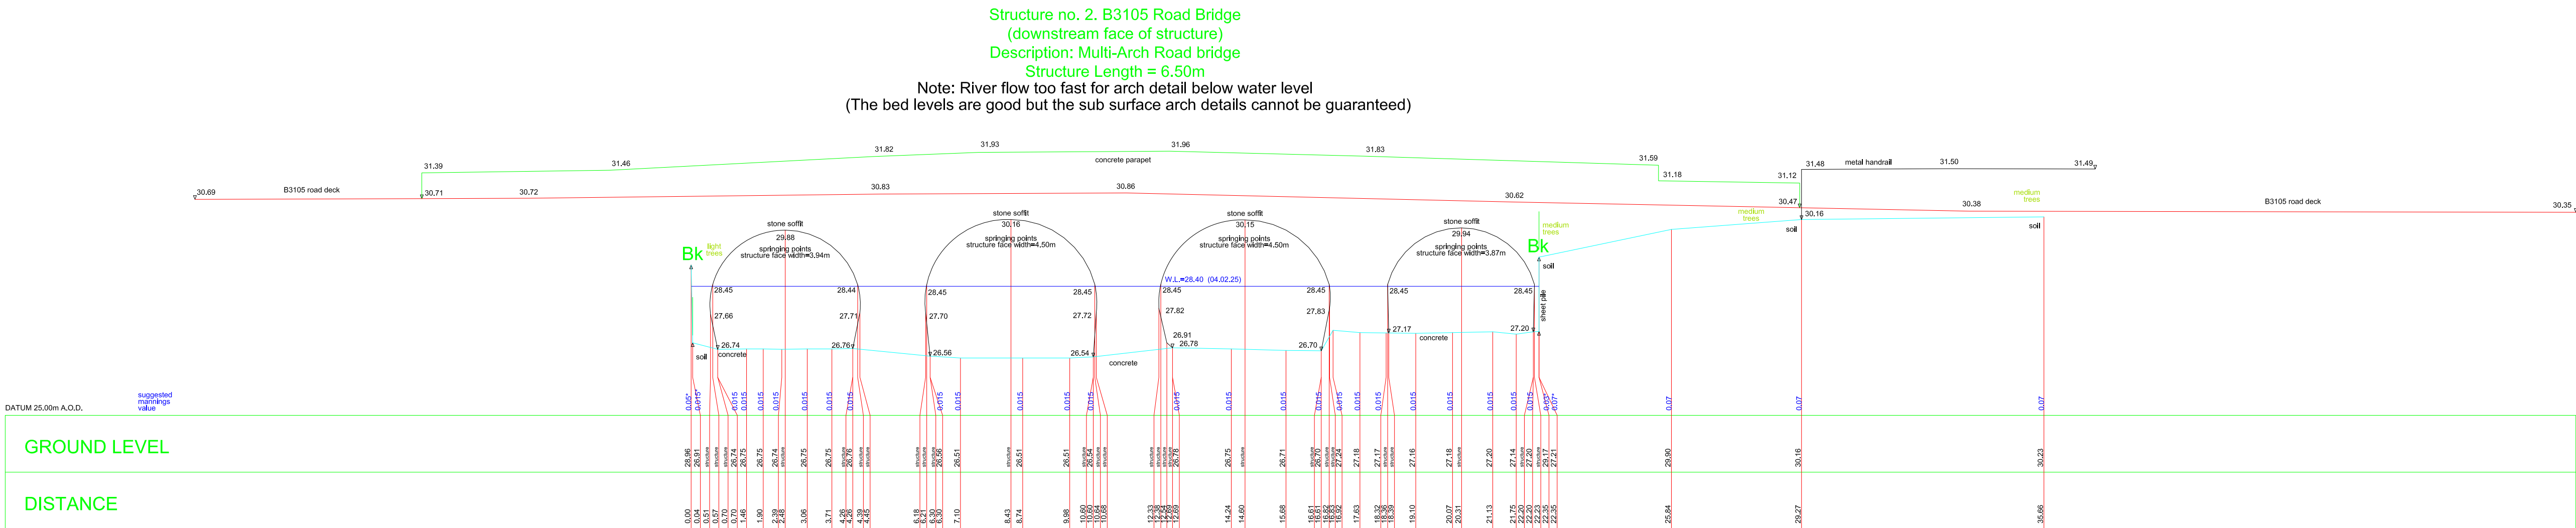

River Avon CS AVON.1735
Centre OSNG Coordinates E.385570.02 N.160995.92

ALL SECTIONS SHOWN PERPENDICULAR TO WATERCOURSE UNLESS OTHERWISE INDICATED
SURVEYED BY GNSS TO OSNG. LEVEL DATUM OSGM15

Scale: 1/100 at A1; 1/200 at A3



LEGEND
ABOVE GROUND VEGETATION & SEPARATOR
GROUND SURFACE & SEPARATOR
SUGGESTED MANNINGS' VALUES IN BLUE TEXT

Client		Project	
Edenvale Young Associates 30, Queen Charlotte Street, Bristol, BS1 4HJ for Cereal Partners UK, Staverton, Trowbridge, BA14 6PG.		River Avon and Weston Cut Staverton Flood Risk Analysis	
Surveyed: DJ VM, MB, SW	Appoint: R, Flew	DRAWING REFERENCE	
Date: Feb. 2025	File Ref:	ISM2025a2247-AVON-STAVERTON	
Scale: 1/100 at A0	Revision: FINAL	RIVER AVON CROSS-SECTIONS	
		ISM-EYA-2025a2247-AVON-X02	

WFO MAP
SURVEYS AND MAPPING
CHARTERED SURVEYORS
RICS

Seymours House
Surrey Road North
Weston-super-Mare
North Somerset BS23 3PZ
Tel: 01934 644000 Fax: 01934 644000
E-mail: mail@wfo-map.co.uk
Website: www.wfo-map.co.uk

ISO 9001
CERTIFIED