


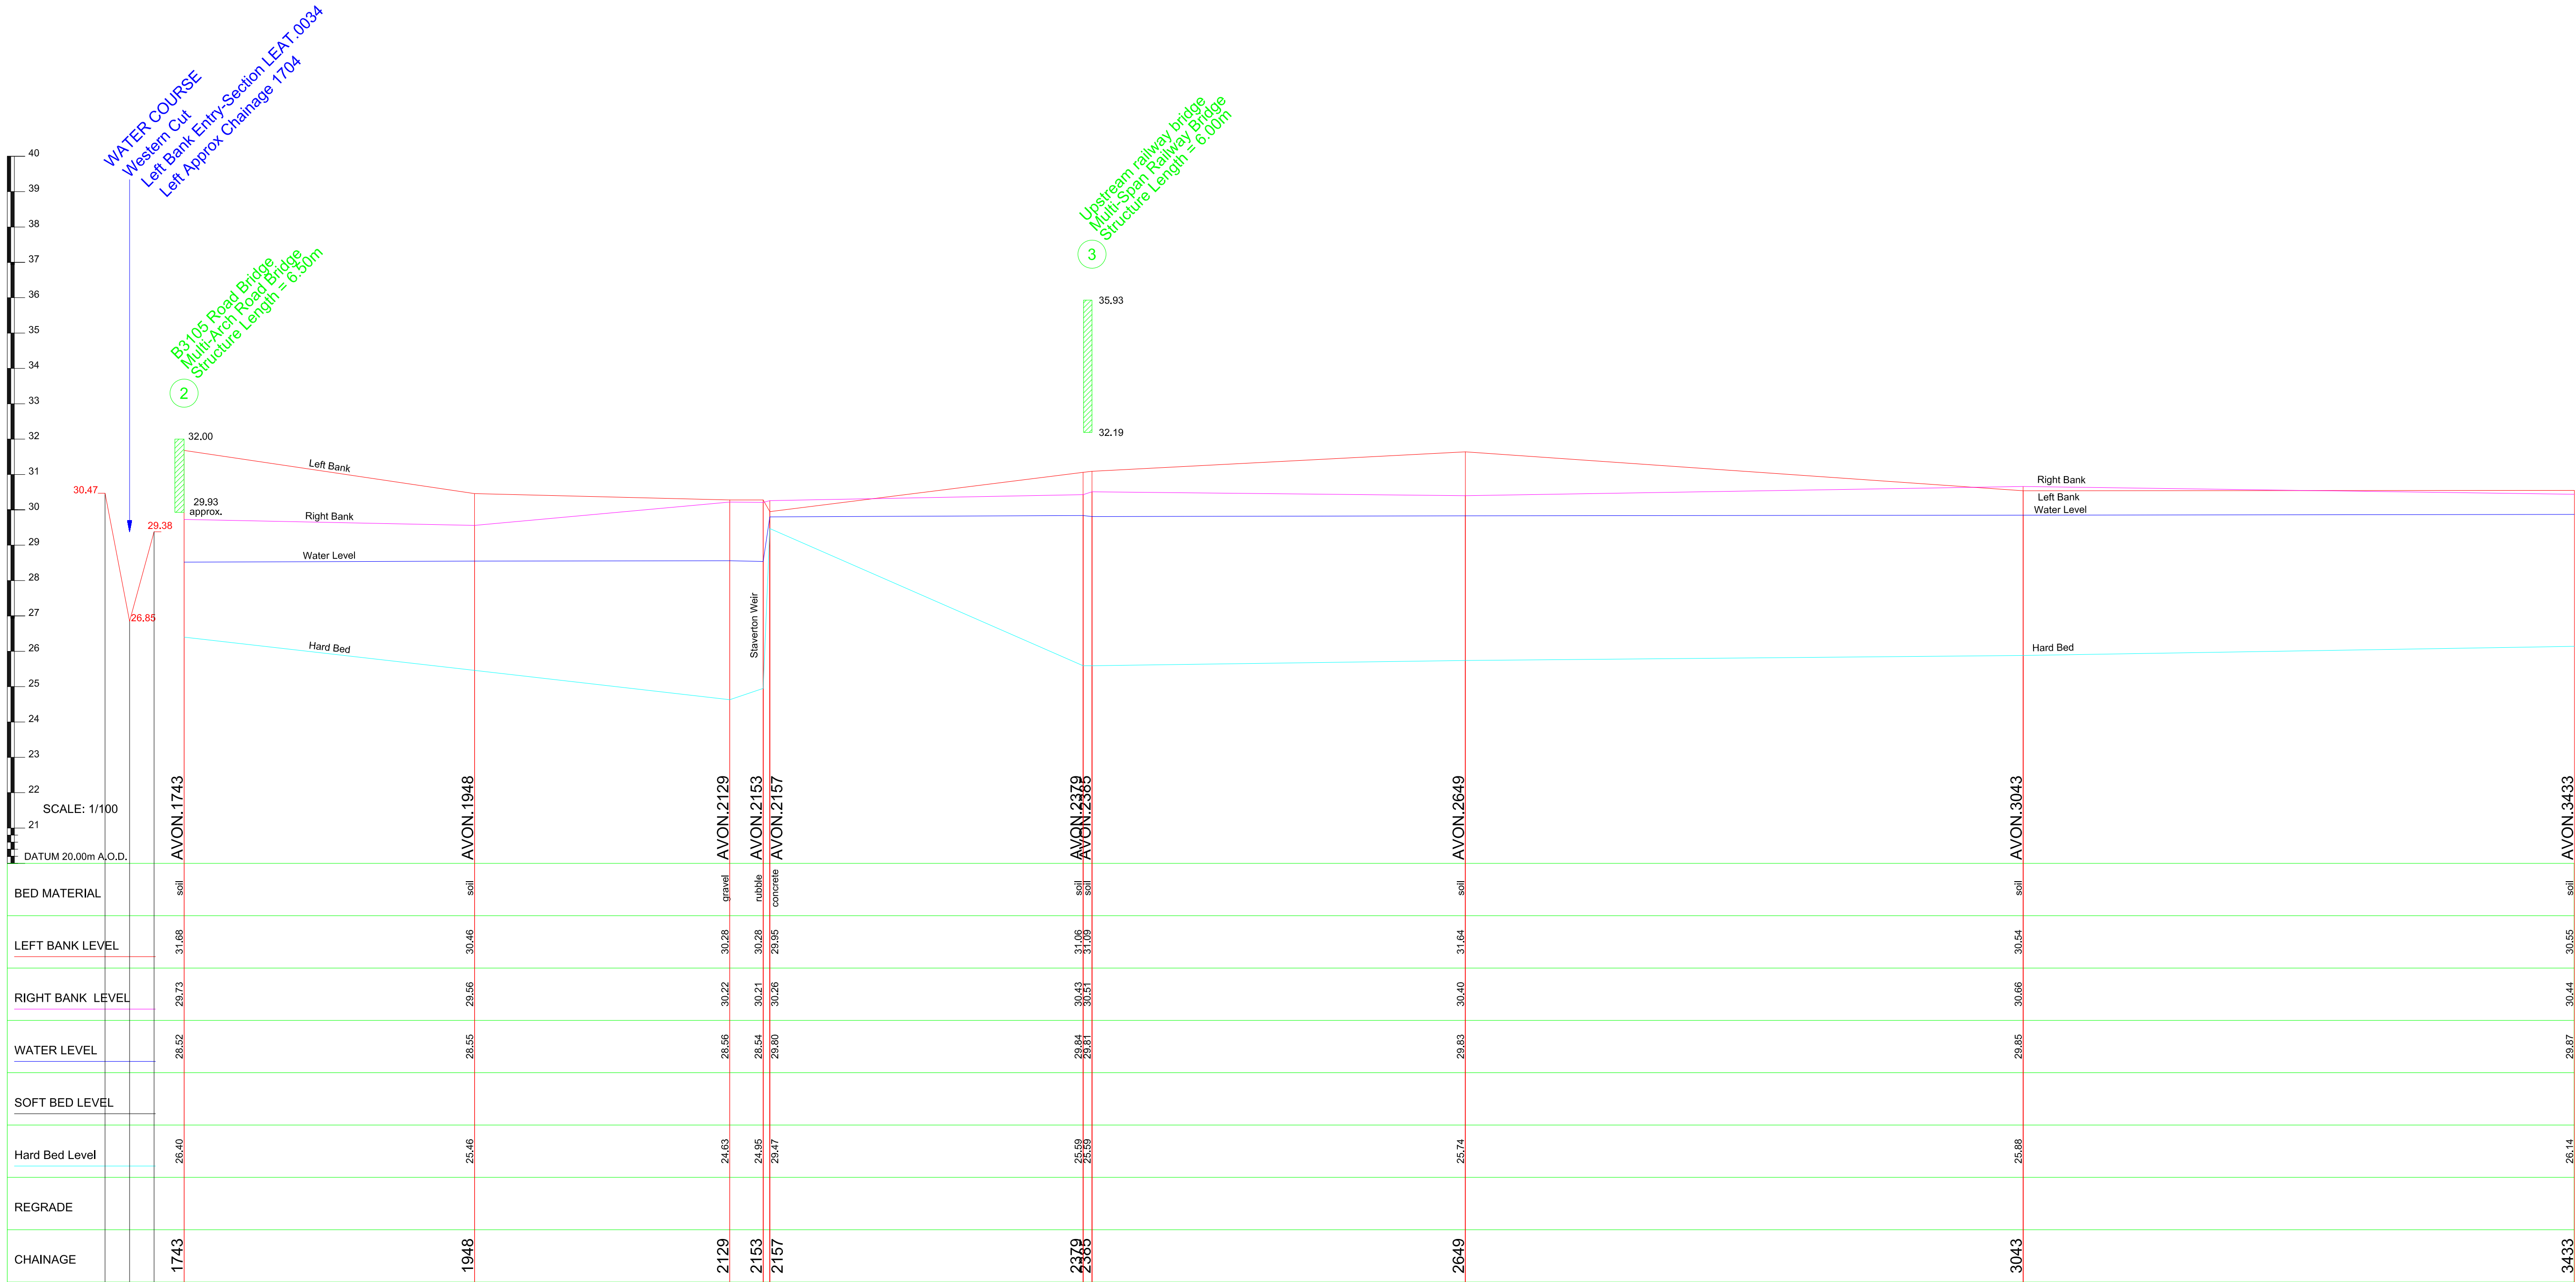

WATER COURSE River Avon (AVON)
LONG SECTION Ch. 1743 TO 3433

Water Levels taken 05.02.25

Client	Project		 SURVEYS AND MAPPING CHARTERED SURVEYORS  Seymours House Sunnyside Road North Weston-super-Mare North Somerset BS23 3PZ Tel: 01934 644060 / fax 01934 644060 E-mail: mail@infomapsurveys.co.uk Website: www.infomapsurveys.co.uk  ISO 9001 REGISTERED FIRM
Edenvale Young Associates 30, Queen Charlotte Street, Bristol, BS1 4HJ for Cereal Partners UK, Staverton, Trowbridge. BA14 6PG.	River Avon and Weston Cut Slaverton Flood Risk Analysis		
Surveyed: DJ, WM, MB, SW		Apprd: R. Flew	
Date: Feb, 2025		File Ref:	
Scale: 1/2500 at A1; 1/5000 at A3		Revision: FINAL	
DRAWING REFERENCE			ISM/2025s2247-AVON-STAVERTON RIVER AVON CROSS-SECTIONS ISM-EYA-2025s2247-AVON-LS-02