
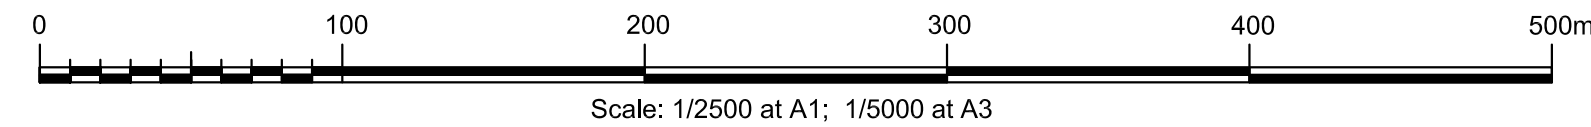
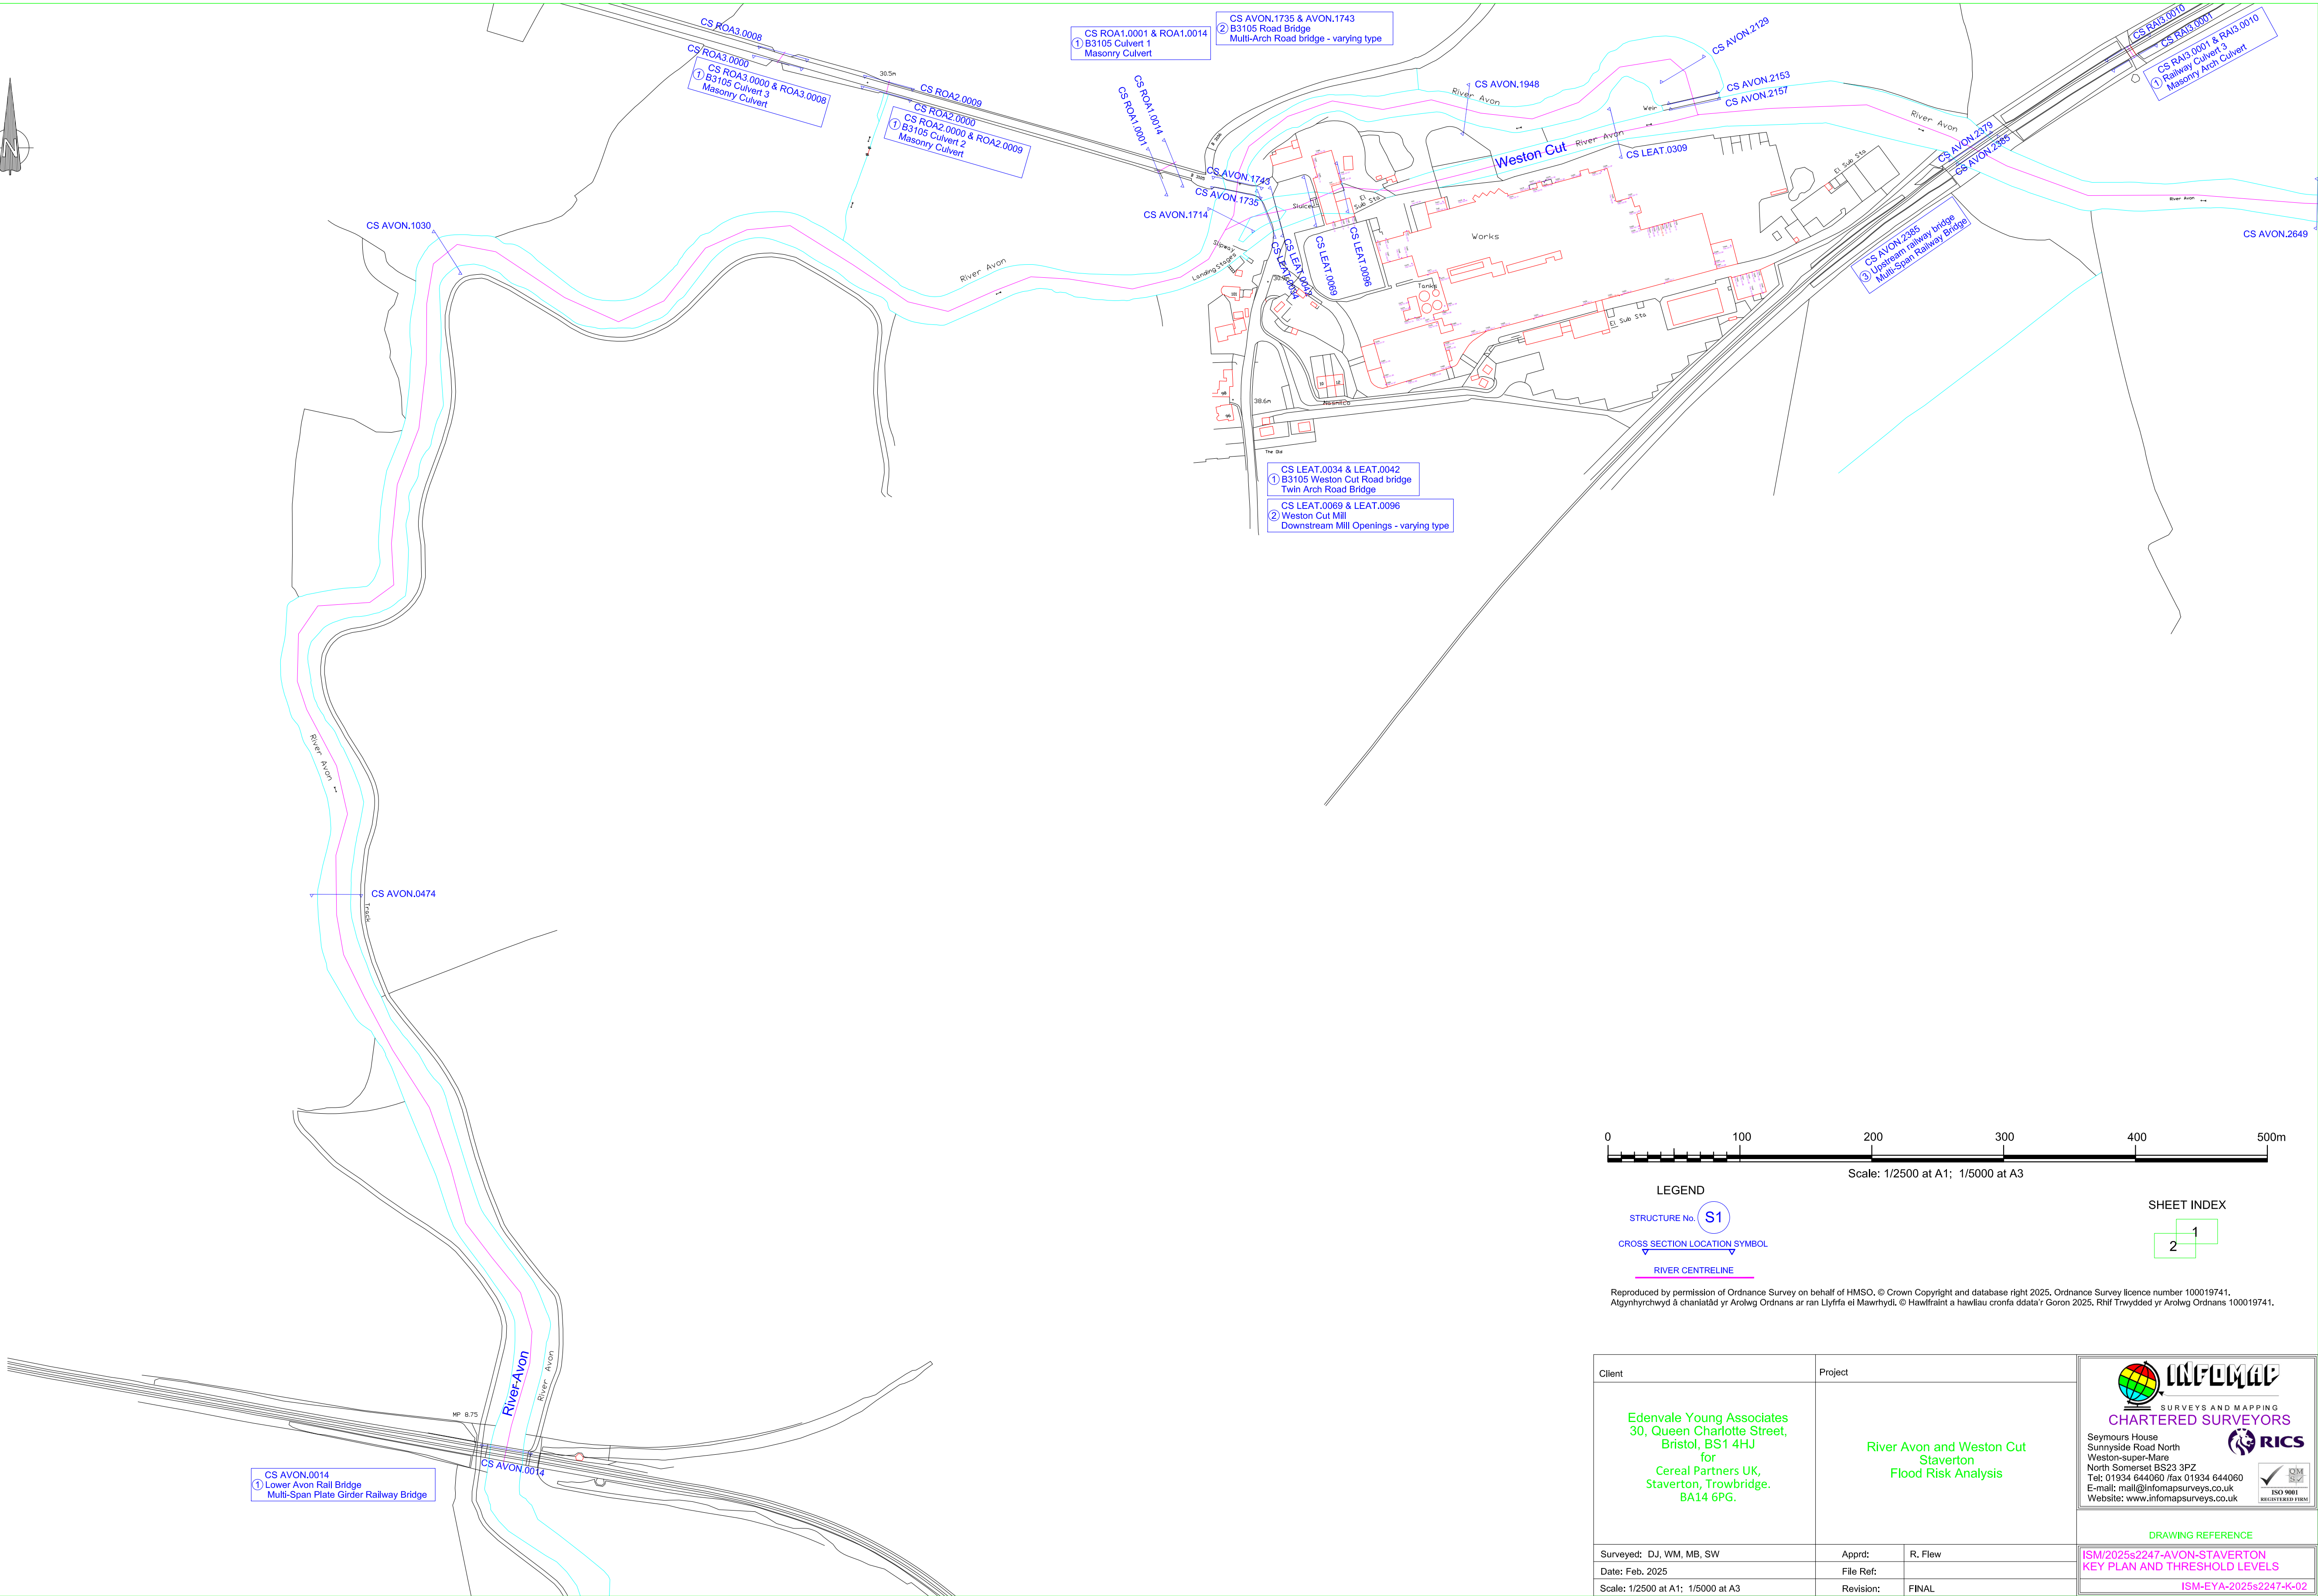


STRUCTURE LIST: River Avon
① CS AVON.0014 Lower Avon Rail Bridge Multi-Span Plate Girder Railway Bridge
② CS AVON.1735 & AVON.1743 B3105 Road Bridge Multi-Arch Road bridge - varying type
③ CS AVON.2385 Upstream railway bridge Multi-Span Railway Bridge
STRUCTURE LIST: Weston Cut
① CS LEAT.0034 & LEAT.0042 B3105 Weston Cut Road bridge Twin Arch Road Bridge
② CS LEAT.0069 & LEAT.0096 Weston Cut Mill Downstream Mill Openings - varying type
STRUCTURE LIST: Road Culvert 1
① CS ROA1.0001 & ROA1.0014 B3105 Culvert 1 Masonry Culvert
STRUCTURE LIST: Road Culvert 2
① CS ROA2.0000 & ROA2.0009 B3105 Culvert 2 Masonry Culvert
STRUCTURE LIST: Road Culvert 3
① CS ROA3.0000 & ROA3.0008 B3105 Culvert 3 Masonry Culvert
STRUCTURE LIST: Rail Culvert 1
① CS RA1.0001 & RA1.0021 B3105 Culvert 1 Masonry Arch Culvert
STRUCTURE LIST: Rail Culvert 2
① CS RA2.0002 Railway Culvert 2 Masonry Culvert
STRUCTURE LIST: Rail Culvert 3
① CS RA3.0001 & RA3.0010 Railway Culvert 3 Masonry Arch Culvert

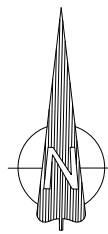

LEGEND	SHEET INDEX
STRUCTURE No. S1	1
CROSS SECTION LOCATION SYMBOL	2
RIVER CENTRELINE	

Reproduced by permission of Ordnance Survey on behalf of HMSO. © Crown Copyright and database right 2025. Ordnance Survey licences number 100019741. Aelwyddirychwyd â charniatd yr Arwng Ordnans ar ran Llyfrfa ei Mawrhydi. © Hawffrindt a hawliau cronfa ddata i Goron 2025. Rhif Twydded yr Arwng Ordnans 100019741.

Client	Project	 INFOMAPS SURVEYS AND MAPPING CHARTERED SURVEYORS Seymours House Sunnyside Road North Weston-super-Mare North Somerset BS23 3PZ Tel: 01934 644060 / fax 01934 644060 E-mail: mail@infomapsurveys.co.uk Website: www.infomapsurveys.co.uk  RICS  ISO 9001 REGISTERED COMPANY	
Edenvalle Young Associates 30, Queen Charlotte Street, Bristol, BS1 4HJ for Cereal Partners UK, Staverton, Trowbridge, BA14 6PG.	River Avon and Weston Cut Staverton Flood Risk Analysis		
Surveyed: DJ, WM, MB, SW	Apprd: R. Flew		DRAWING REFERENCE
Date: Feb. 2025	File Ref:		ISM/2025s2247-AVON-STAVERTON KEY PLAN AND THRESHOLD LEVELS
Scale: 1/2500 at A1; 1/5000 at A3	Revision: FINAL	ISM-EYA-2025s2247-K-02	