

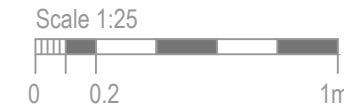


EDGE SUPPORT ACCESSORIES ALONG THE PERIMETER TO ALLOW FOR ADDITIONAL SUPPORT ALONG THE EDGES

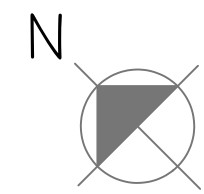


NOTE - Responsibility is not accepted for errors made by others in scaling from this drawing. All construction information should be taken from figured dimensions only

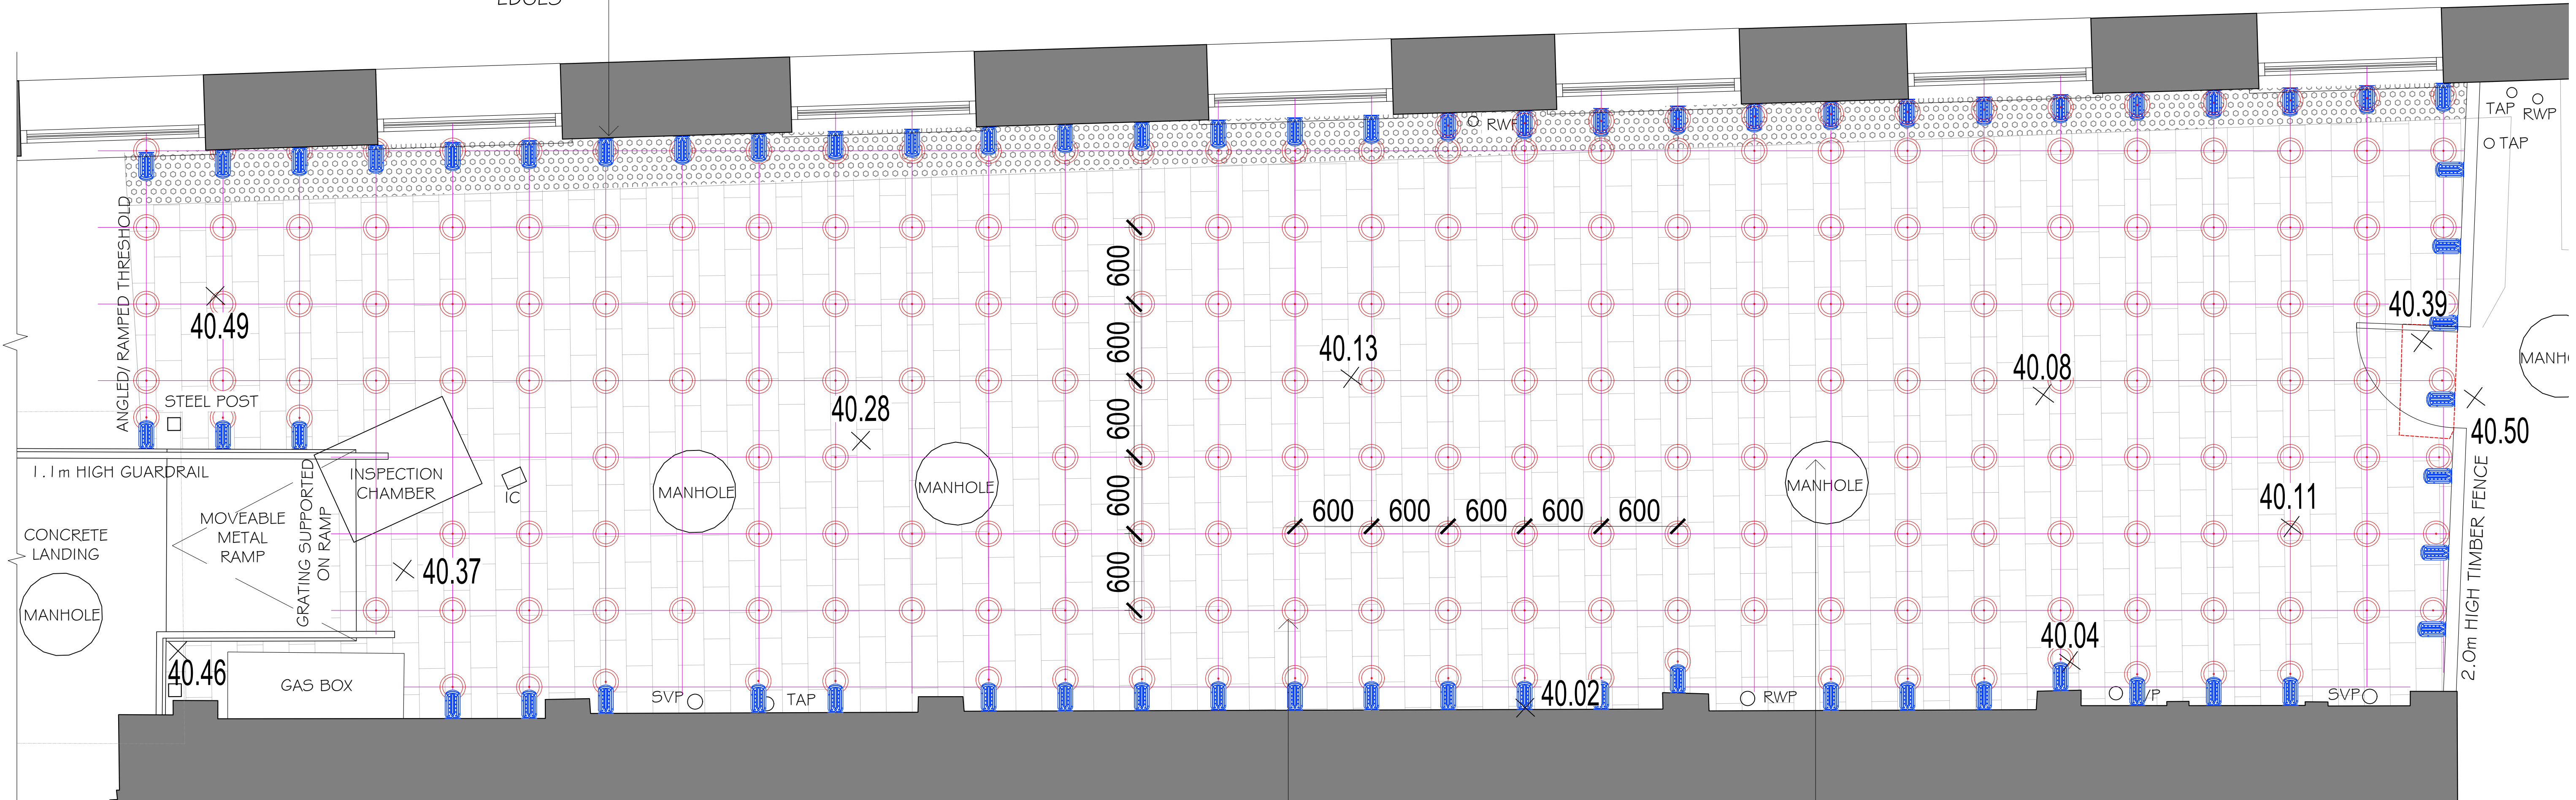

PROPOSED COURTYARD LAYOUT - PEDESTAL SETOUT  
scale 1:25

NEW ADJUSTABLE BUZON PEDESTALS TO BE INSTALLED ON TOP OF A PERMEABLE MEMBRANE AND IN A 600x600mm GRID TO SUIT UNEVEN COBBLED COURTYARD SURFACE


NO PEDESTALS INSTALLED ABOVE MANHOLES OR INSPECTION CHAMBER TO ALLOW FOR EASY ACCESS FOR MAINTENANCE

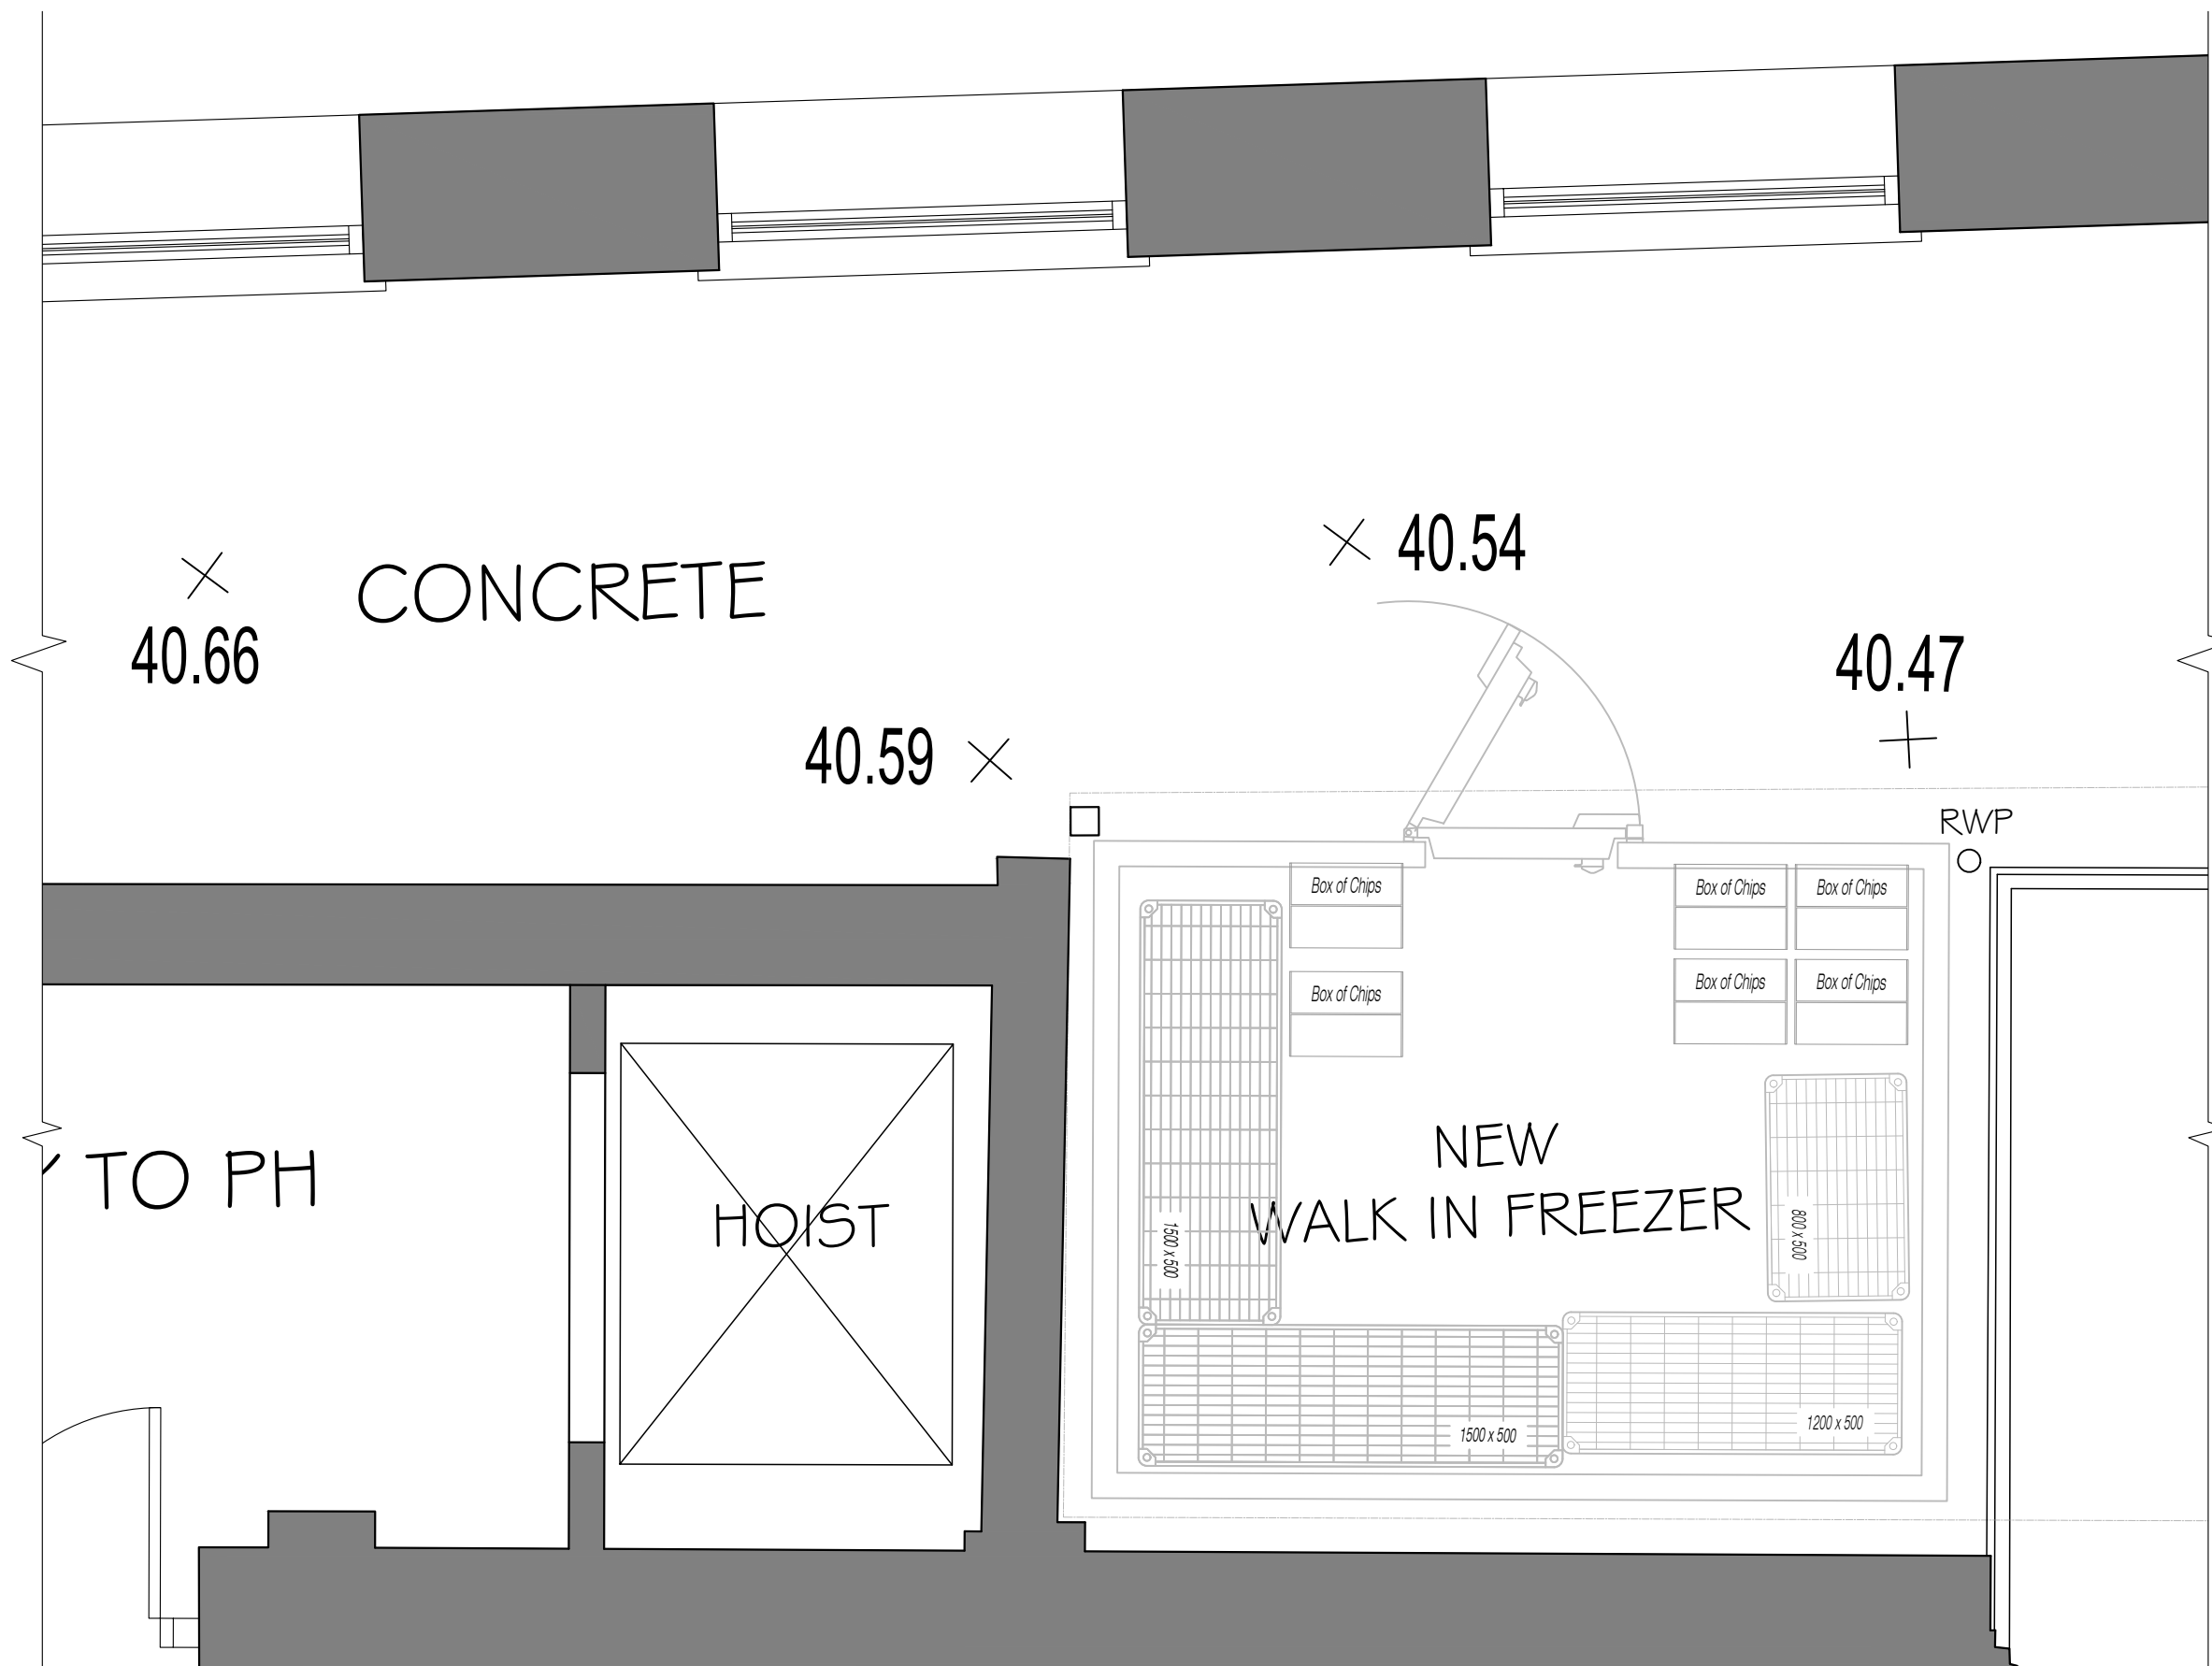

(cont.) PROPOSED COURTYARD LAYOUT - PEDESTAL SETOUT  
scale 1:25

### LAYOUT PEDESTAL KEY


PEDESTAL GRID SETOUT AT MAX 600mm CTS

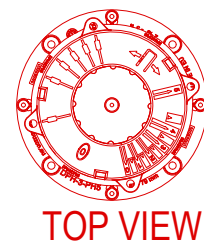


1. PAVEMENT PEDESTAL SUPPORT  
Components; DPH-02 ,  
height: 25-36mm  
(SUBJECT TO DESIGN)



2. RAIL SUPPORT-EDGE AND INTERMEDIATE  
Components; U-BRS 24mm or U-BRS 38mm  
(SUBJECT TO DESIGN)

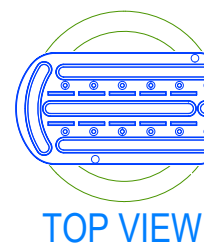

3. PERIMETER U-EDGE SUPPORT  
Components;

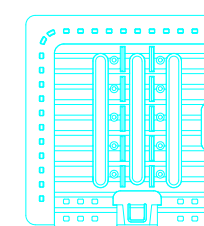

4. U-TILE - MULTI-PURPOSE FINISH TILE  
Components;

### REVISIONS

PLANNING  
kdpa

Brooklyn Chambers, 11 Goring Road,  
Worthing, West Sussex BN12 4AP  
+44 (0)1903 496 999 www.kdpaine.co.uk

|            |                                                            |            |          |
|------------|------------------------------------------------------------|------------|----------|
| CLIENT     | JD WETHERSPOON PLC                                         |            |          |
| PROJECT    | PUB NO: 6265<br>THE ALBANY PALACE<br>TROWBRIDGE, BA1 4 8AQ |            |          |
| DRAWING    | PROPOSED COURTYARD LAYOUT -<br>PEDESTAL SETOUT             |            |          |
| SCALE      | A1/1:100                                                   | DATE       | JAN 2026 |
| PROJECT No | 7506                                                       | DRAWING No | PLG-110  |
| DRAWN      | AP                                                         | REVISION   |          |