




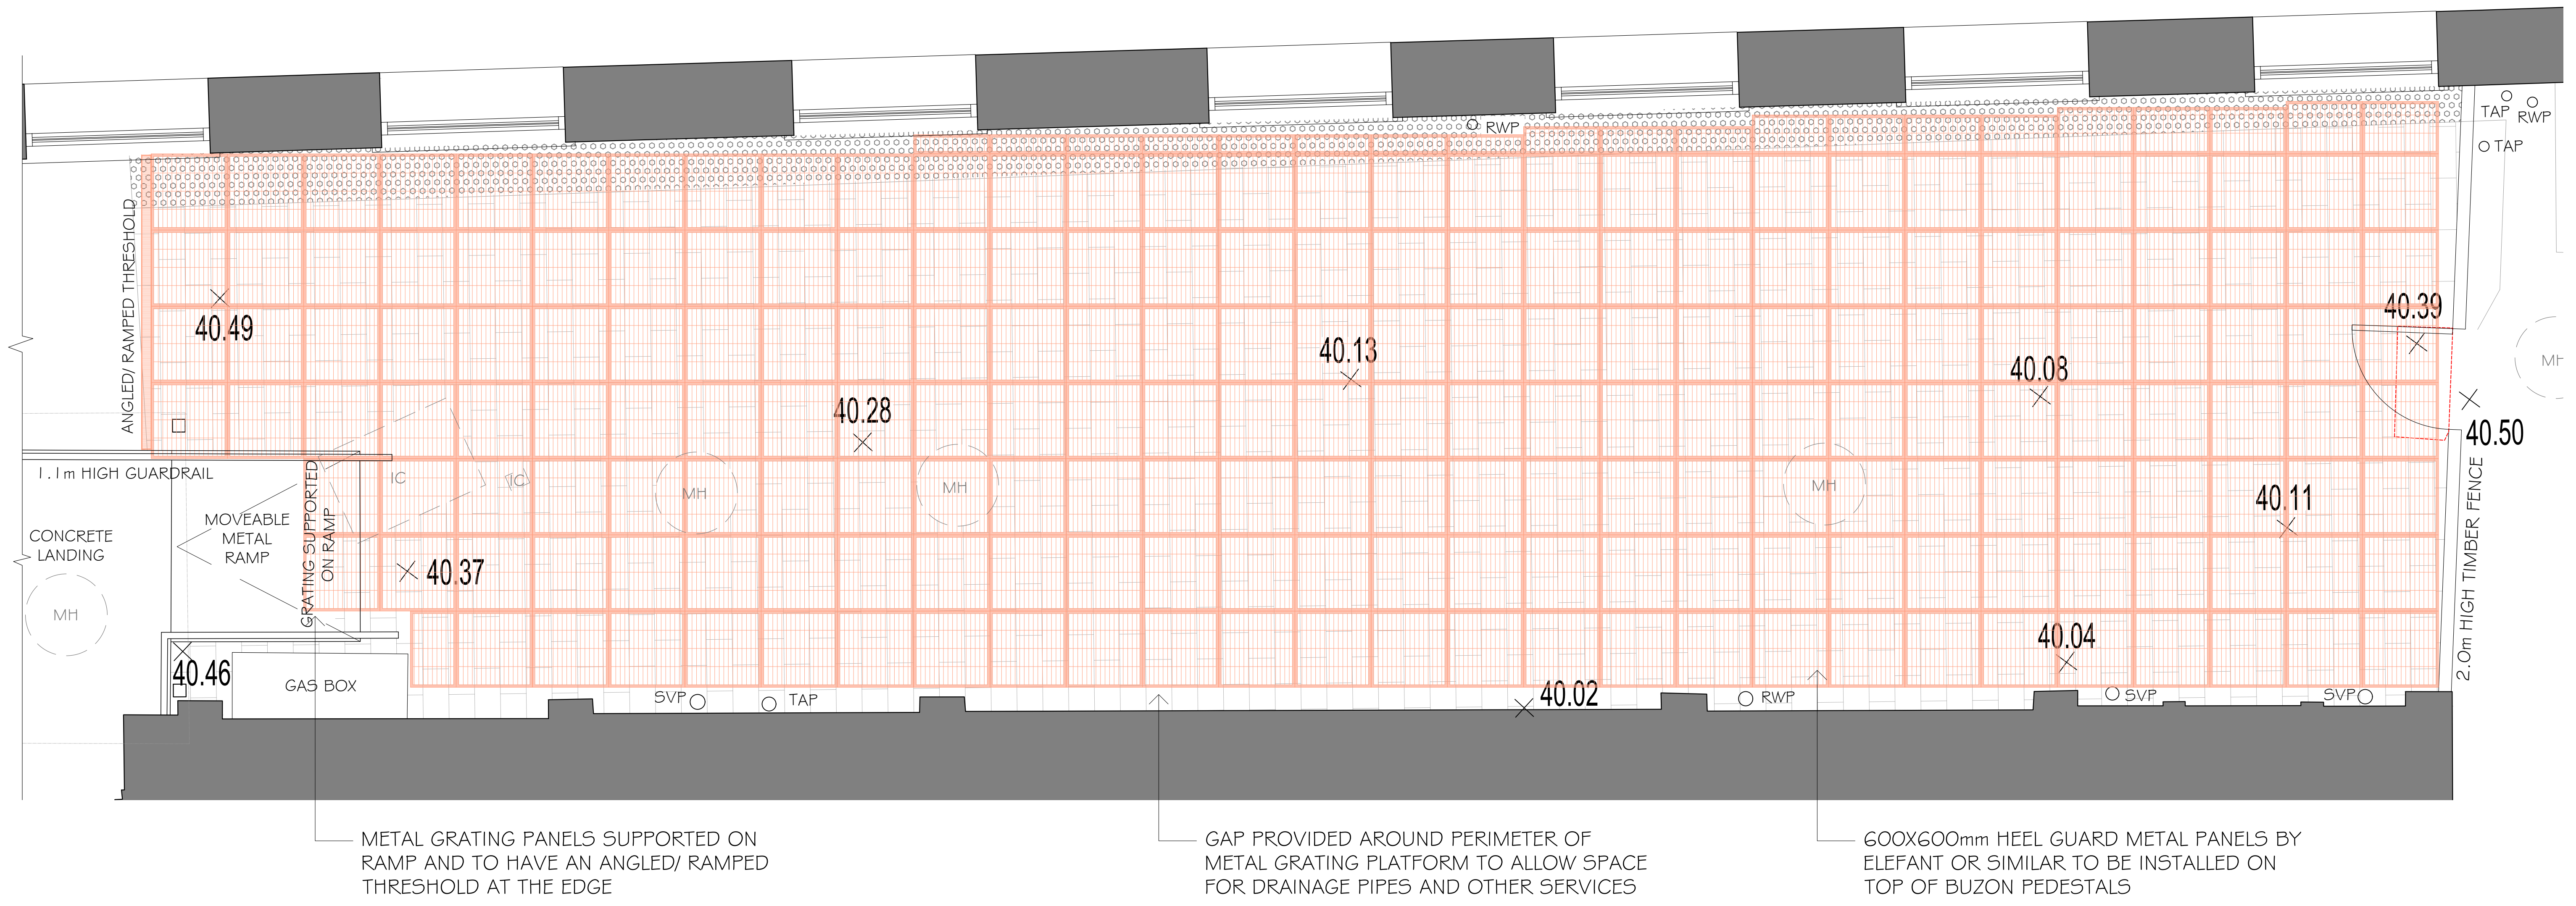


PROPOSED COURTYARD LAYOUT - METAL GRATING LAYOUT
scale 1:25

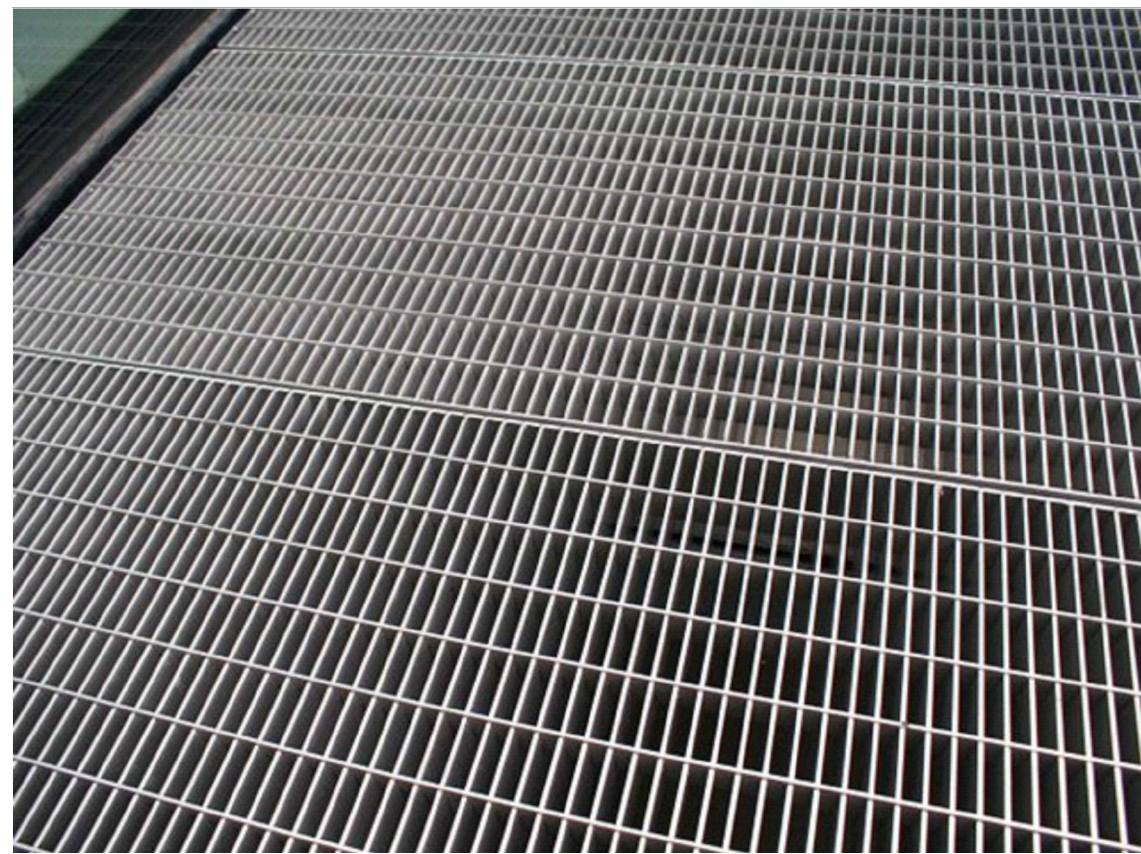

INDICATIVE IMAGES OF METAL GRATING RAISED PLATFORM/
WALKWAYS

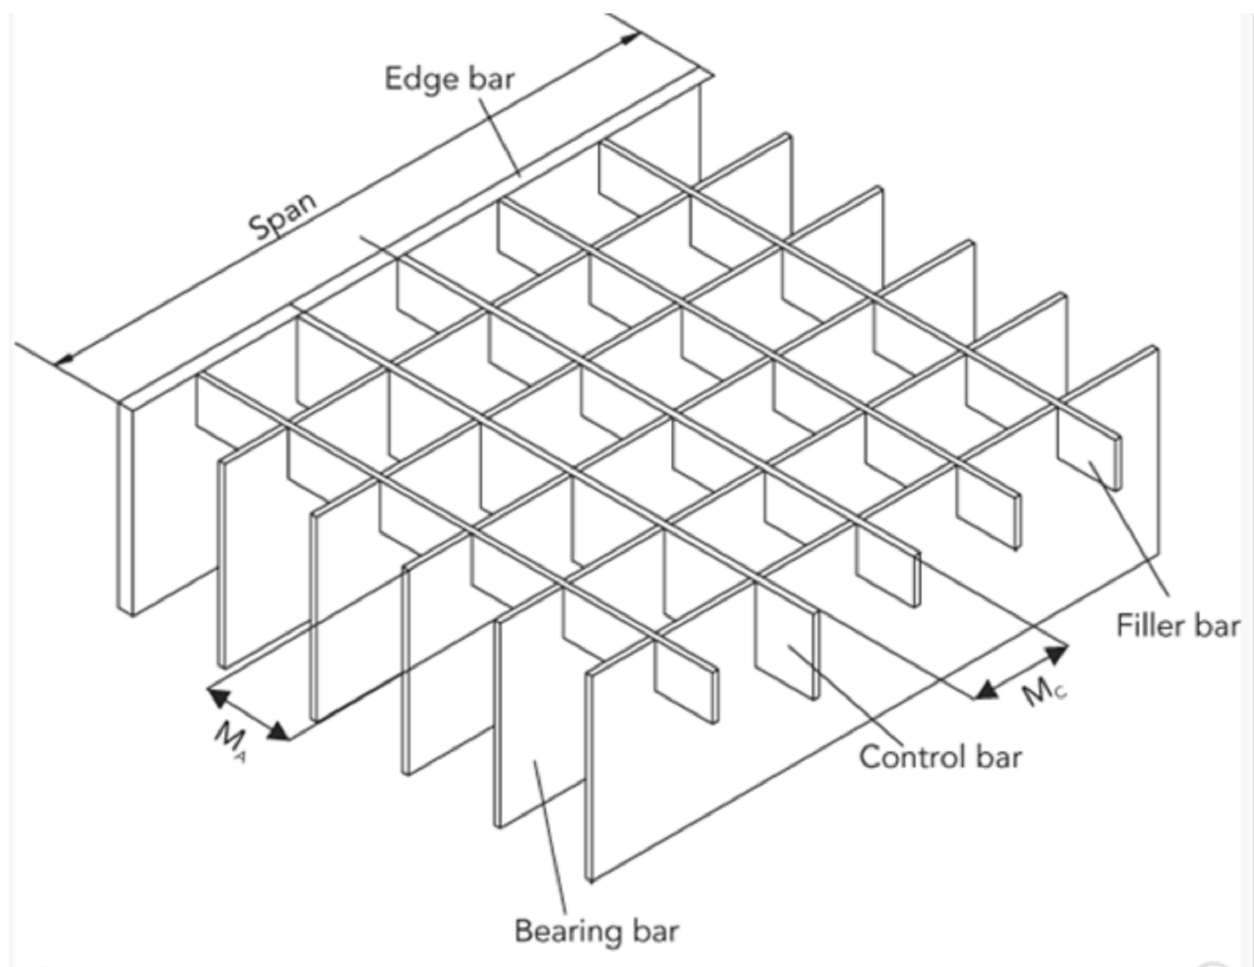

PROPOSED HEEL GUARD METAL GRATING DIAGRAM
(NOT TO SCALE)

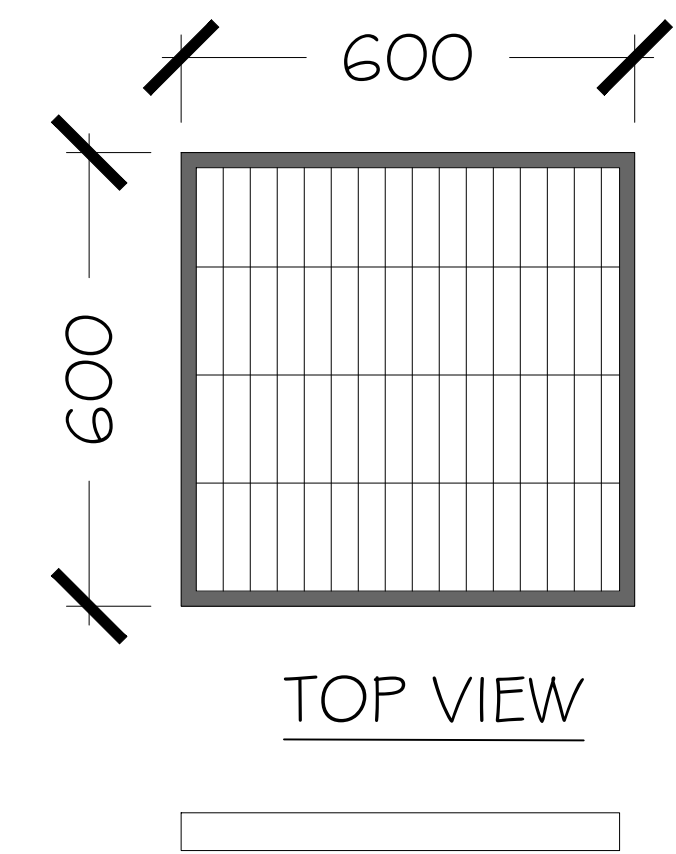

REVISIONS

PLANNING
kdpa

Brooklyn Chambers, 11 Goring Road, Worthing, West Sussex BN12 4AP +44 (0)1903 496 999 www.kdpaine.co.uk		
CLIENT	JD WETHERSPOON PLC	
PROJECT	PUB NO: 6265 THE ALBANY PALACE TROWBRIDGE, BA1 4 8AQ	
DRAWING	PROPOSED COURTYARD LAYOUT - METAL GRATING LAYOUT	
SCALE	DATE	DRAWN
A1/1:100	JAN 2026	AP
PROJECT No	DRAWING No	REVISION
7506	PLG-111	