
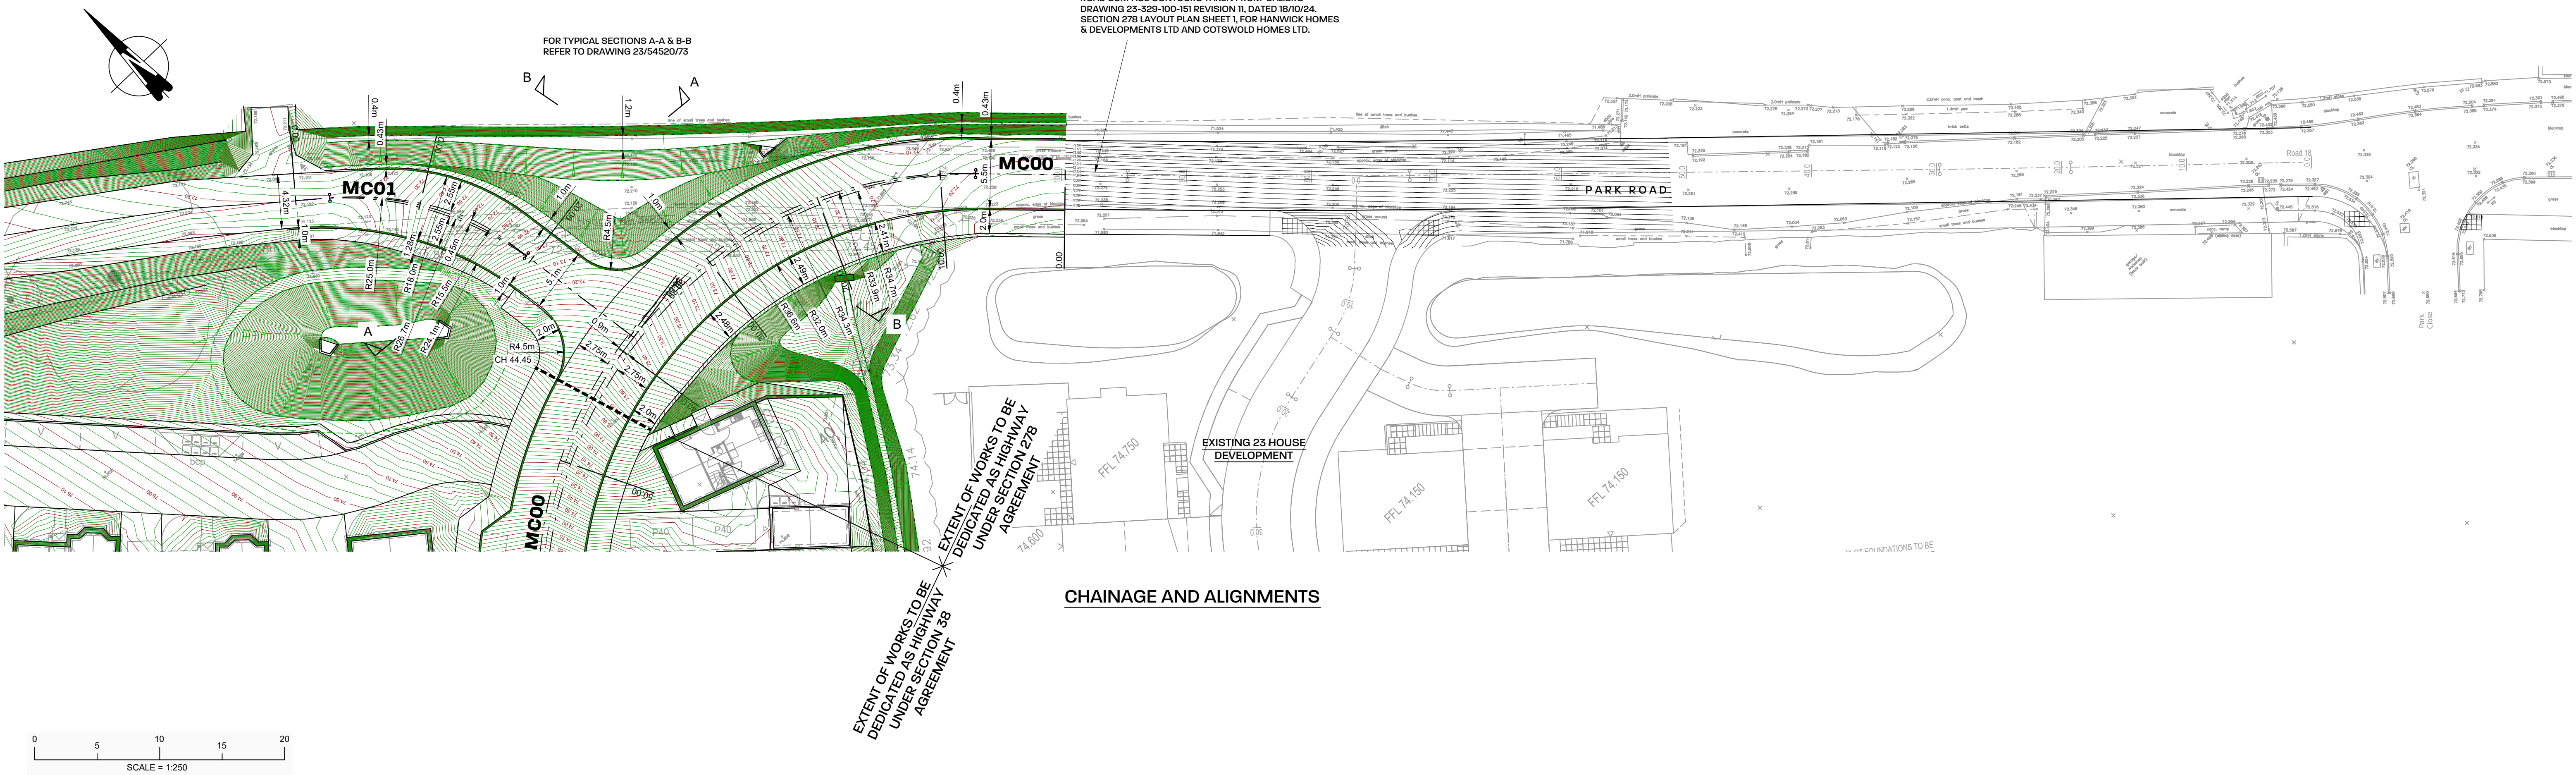


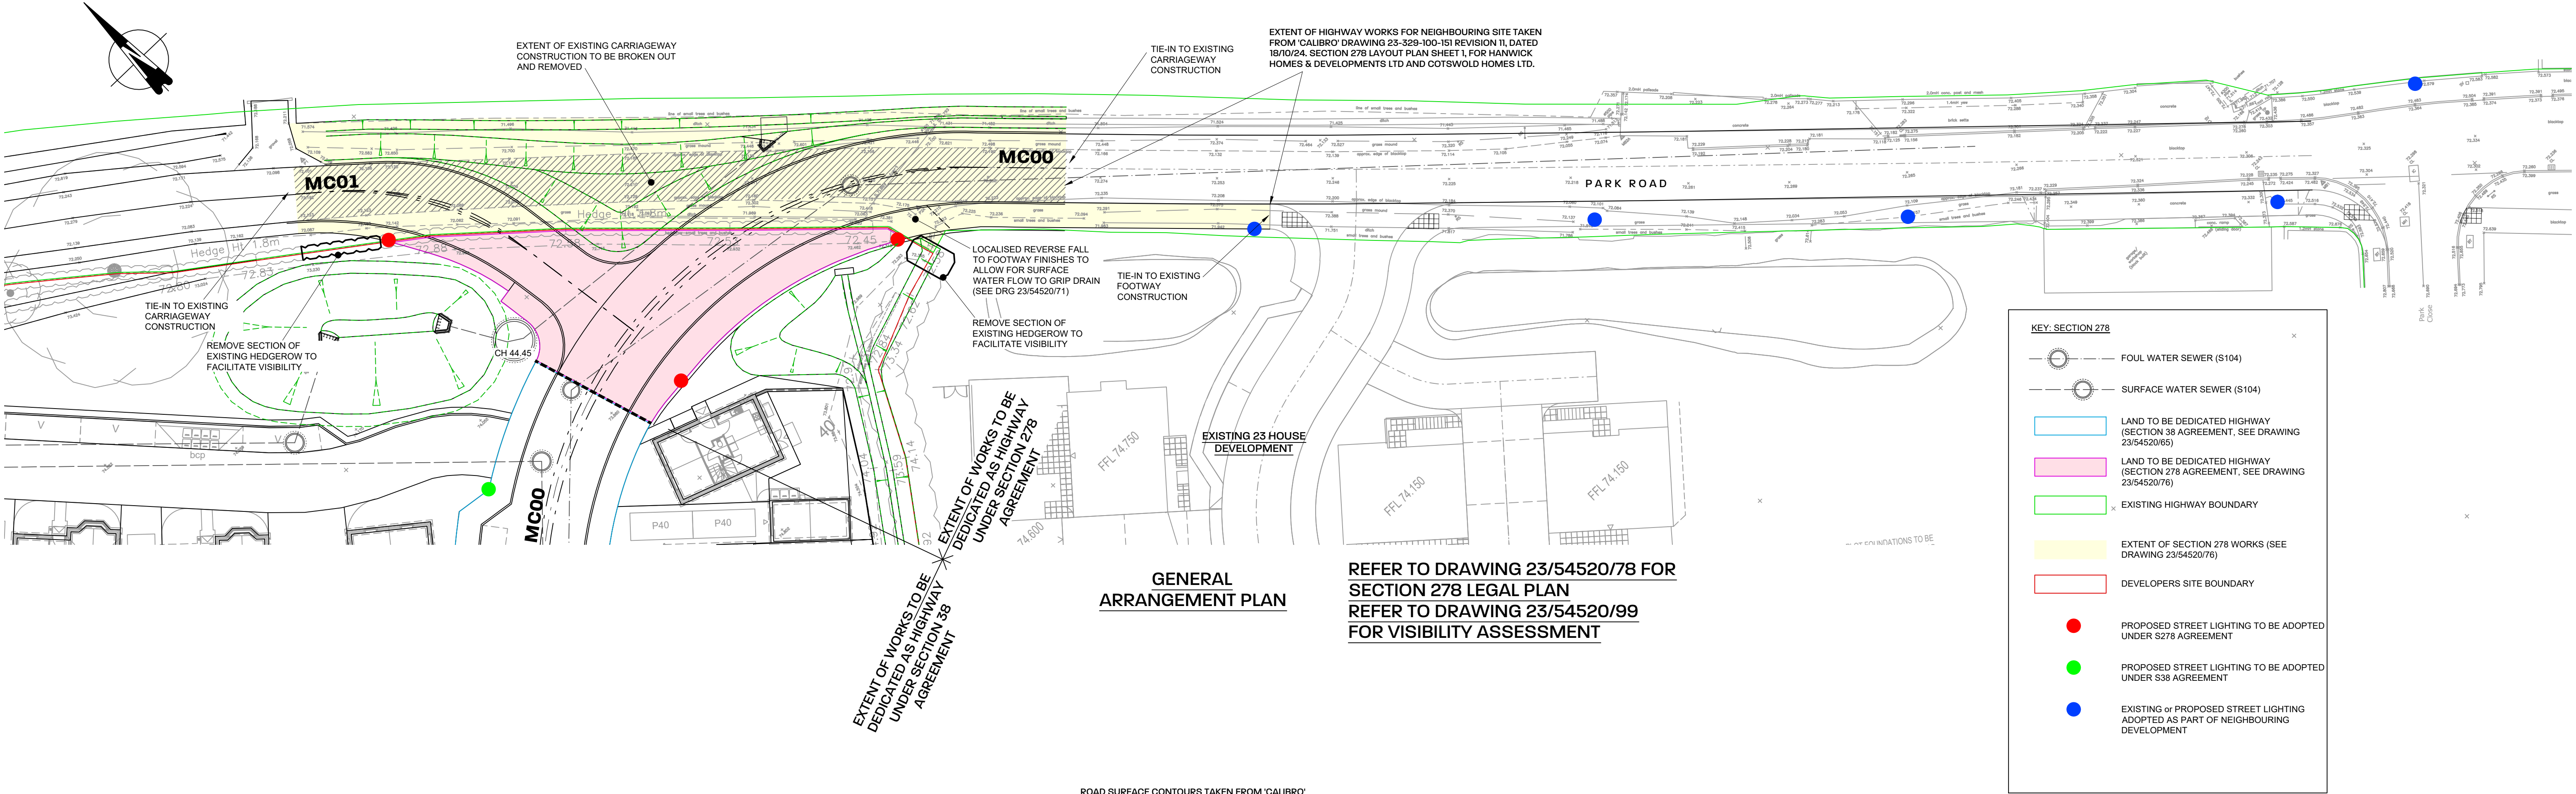

Notes

1. IF IN DOUBT - ASK !!!

DO NOT SCALE

2. THIS DRAWING IS TO BE READ IN CONJUNCTION WITH ALL ARCHITECTS AND ENGINEERS DRAWINGS.

3. ALL WORK TO BE CARRIED OUT IN ACCORDANCE WITH THE RELEVANT BRITISH STANDARDS, CODES OF PRACTICE AND BUILDING PRACTICE.
ALL DIMENSIONS TO BE CHECKED PRIOR TO STARTING THE WORKS ON SITE.

4. ANY DISCREPANCIES TO BE REPORTED TO THE ENGINEER IMMEDIATELY.

5. CONTRACTOR TO ASCERTAIN THE LOCATION OF SERVICES ON SITE PRIOR TO STARTING THE WORK.

6. ALL DIMENSIONS FOR CONSTRUCTION ARE TO BE OBTAINED FROM SITE MEASUREMENTS OR ARCHITECTS SETTING OUT DRAWINGS PRIOR TO MANUFACTURE/BUILDING.

CDM 2015 DESIGNER NOTES

IN ADDITION TO THE HAZARDS, AND RISKS NORMALLY ASSOCIATED WITH THE TYPE OF WORK DETAILED ON THIS DRAWING, NOTE THE FOLLOWING SIGNIFICANT RISKS AND INFORMATION.

CONSTRUCTION:

1. N/A

FOR INFORMATION RELATING TO END USE, MAINTENANCE, DEMOLITION, SEE THE HEALTH AND SAFETY FILE.

IT IS ASSUMED THAT ALL WORKS WILL BE CARRIED OUT BY A COMPETENT CONTRACTOR, WHERE APPROPRIATE, TO AN APPROVED METHOD STATEMENT.

ALL DIMENSIONS TO BE CONFIRMED ON SITE PRIOR TO ORDERING / FABRICATION OF MATERIALS AND COMMENCEMENT OF WORKS

PRELIMINARY

CONTRACT

40 RESIDENTIAL DWELLINGS
PARK ROAD, MALMESBURY

TITLE

SECTION 278 WORKS
SHEET 1

P4	WILTSHIRE COUNCIL COMMENTS 29/12/25.	CS	09.01.26
P3	STAGE 1/2 RSA & WILTSHIRE COUNCIL COMMENTS.	CS	15.12.25
P2	ALL DRAWINGS UPDATED AND RE-ISSUED	CS	17.03.25
P1	FIRST ISSUE	CS	20.12.24
REV / DESCRIPTION	BY	DATE	
DRAWN	CHECKED	APPROVED	DATE
CS			DEC'24
DRAWING NUMBER	23	54520/70	SCALE 1:250 @ A1
			REV P4

dsa

dsagroup.co.uk

© DAVID SMITH ASSOCIATES : THIS DRAWING IS THE PROPERTY OF DAVID SMITH ASSOCIATES. IT MUST NOT BE REPRODUCED, COPIED NOR ITS CONTENTS DIVULGED WITHOUT THEIR PERMISSION.