



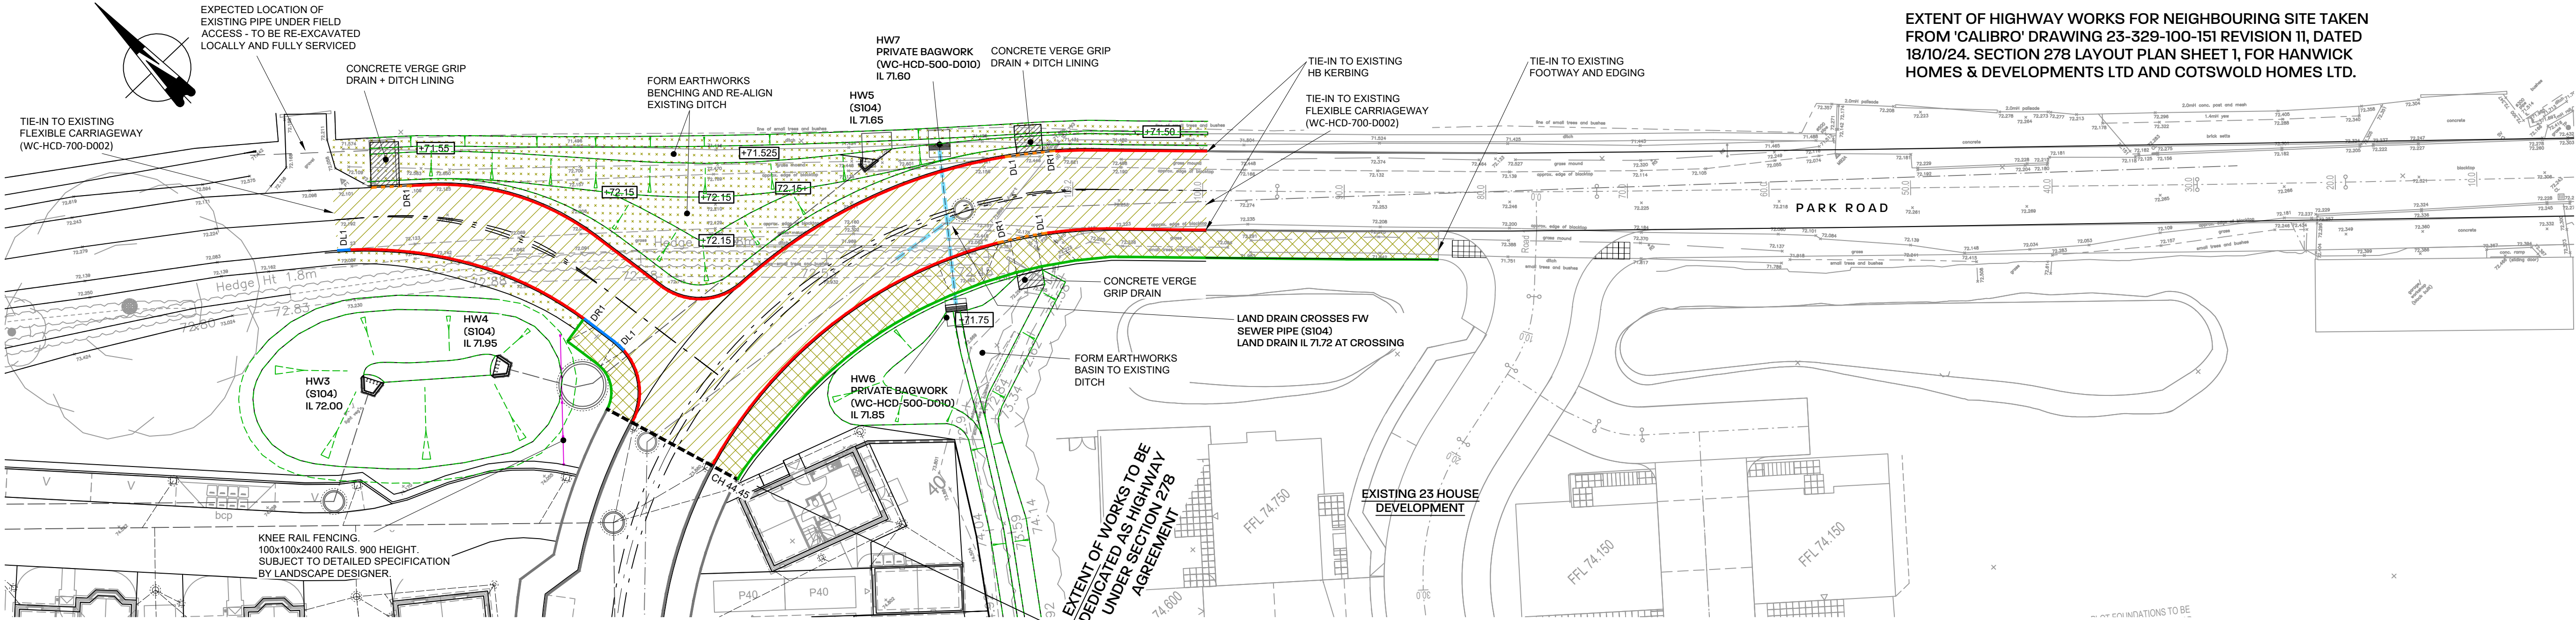

- KEY: KERBING:**
- PCC HALF BATTER KERB (HB2) 125mm UPSTAND (WC-HCD-1100-D001)
 - PCC DROP KERB (BN) (25mm UPSTAND GENERALLY, 6mm AT PEDESTRIAN CROSSINGS) (WC-HCD-1100-D001)
 - PCC CHANNEL KERB (CS-F) FLUSH (DSA DRG. 23/54520/73)
 - PCC FOOTWAY EDGING (FLUSH) - EF (WC-HCD-1100-D001)
 - DR1 / DL1 PCC RAMPED KERB (WC-HCD-1100-D001)
 - FLEXIBLE CARRIAGEWAY CONSTRUCTION (DSA DRG. 23/54520/73 & WC-HCD-700-D001)
 - FLEXIBLE FOOTWAY (WC-HCD-1100-D004)
 - GRASS VERGE 150mm TOPSOIL + GRASS SEED (SHW Cl. 602 & 3005)
 - FOUL WATER SEWER (S104)
 - SURFACE WATER SEWER (S104)
 - ROAD GULLY + 1500 CONNECTION (HIGHWAYS) (WC-HCD-500-D001 & WC-HCD-500-D010)
 - EXTENT OF DRAINAGE PIPES TO BE SN12 STRENGTH + CONCRETE SURROUND

KERBS AND DRAINAGE

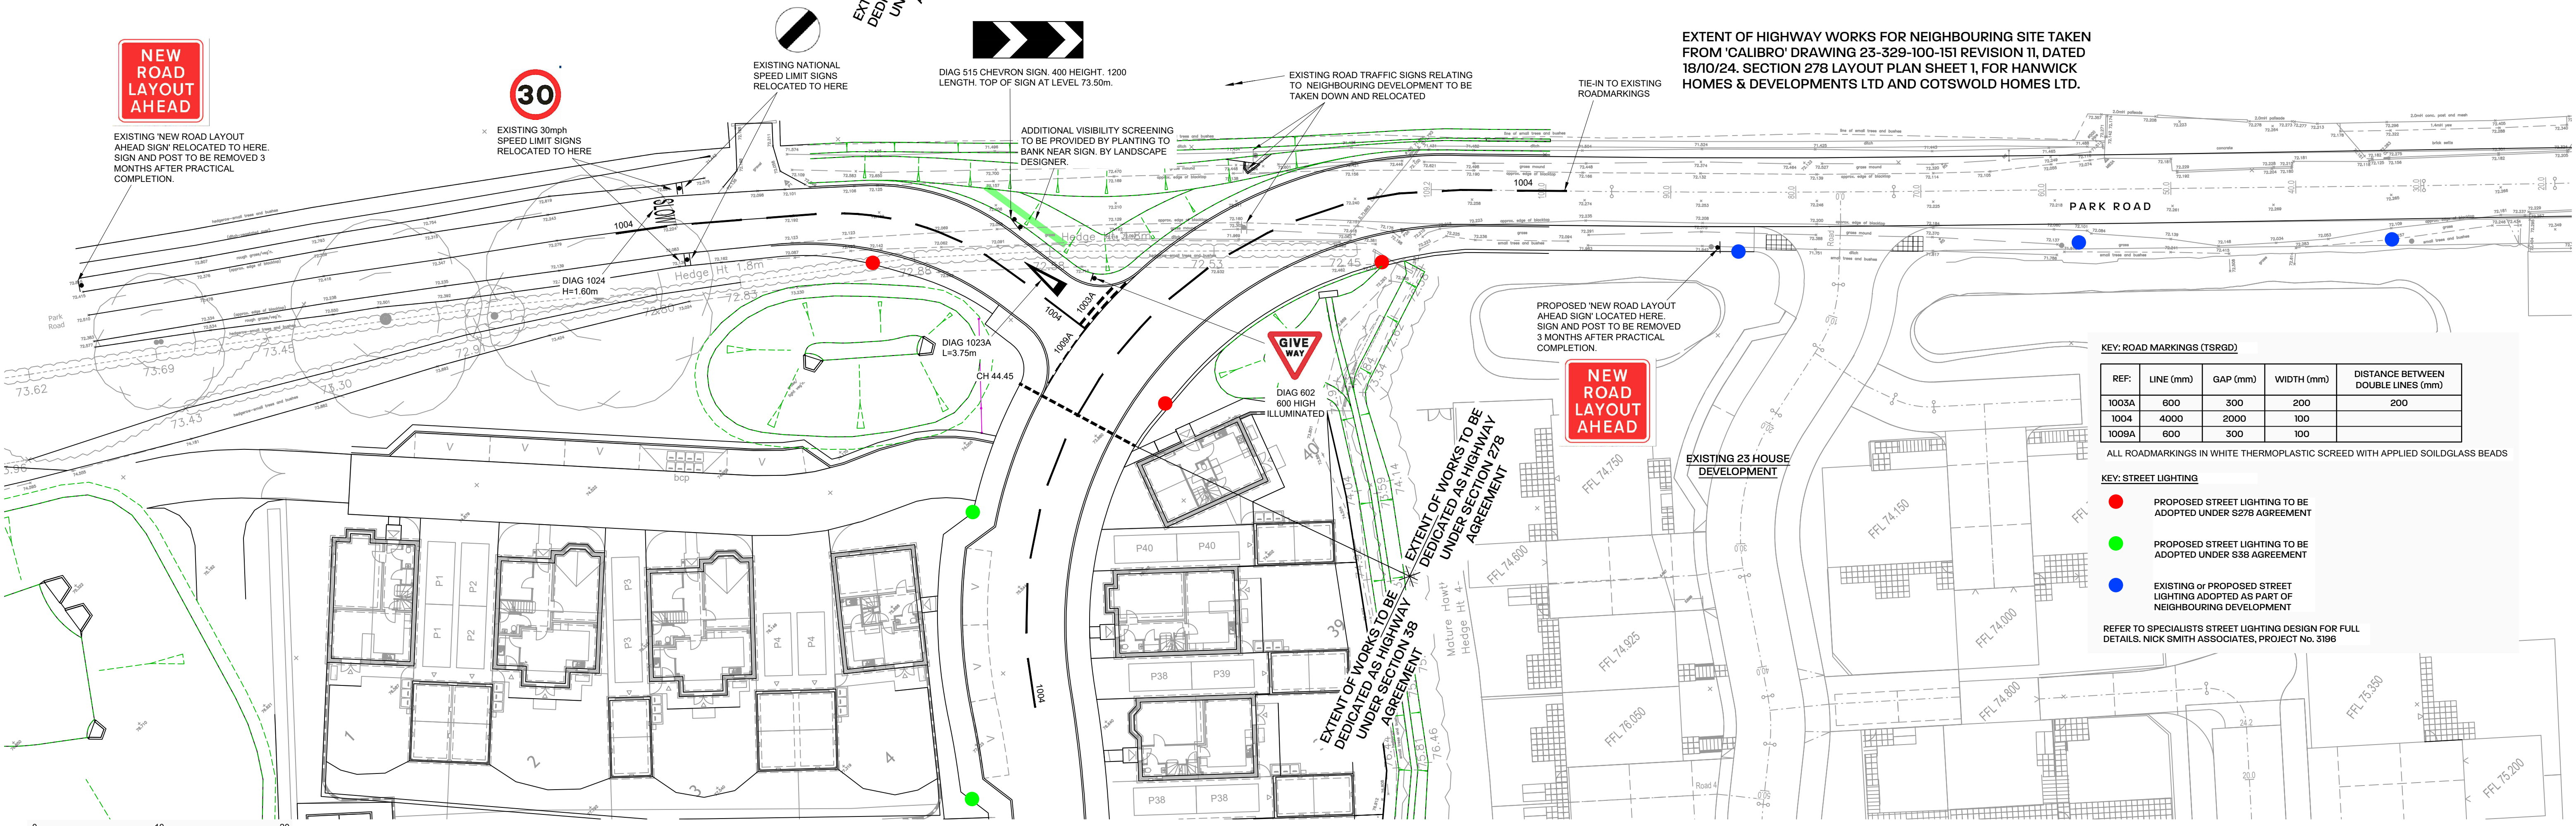

KEY: ROAD MARKINGS (TSRGD)

REF:	LINE (mm)	GAP (mm)	WIDTH (mm)	DISTANCE BETWEEN DOUBLE LINES (mm)
1003A	600	300	200	200
1004	4000	2000	100	
1009A	600	300	100	

- KEY: STREET LIGHTING**
- PROPOSED STREET LIGHTING TO BE ADOPTED UNDER S276 AGREEMENT
 - PROPOSED STREET LIGHTING TO BE ADOPTED UNDER S38 AGREEMENT
 - EXISTING or PROPOSED STREET LIGHTING ADOPTED AS PART OF NEIGHBOURING DEVELOPMENT
- REFER TO SPECIALISTS STREET LIGHTING DESIGN FOR FULL DETAILS. NICK SMITH ASSOCIATES, PROJECT No. 3196

- Notes**
- IF IN DOUBT - ASK !!! **DO NOT SCALE**
 - THIS DRAWING IS TO BE READ IN CONJUNCTION WITH ALL ARCHITECTS AND ENGINEERS DRAWINGS.
 - ALL WORK TO BE CARRIED OUT IN ACCORDANCE WITH THE RELEVANT BRITISH STANDARDS, CODES OF PRACTICE AND BUILDING PRACTICE. ALL DIMENSIONS TO BE CHECKED PRIOR TO STARTING THE WORKS ON SITE.
 - ANY DISCREPANCIES TO BE REPORTED TO THE ENGINEER IMMEDIATELY.
 - CONTRACTOR TO ASCERTAIN THE LOCATION OF SERVICES ON SITE PRIOR TO STARTING THE WORK.
 - ALL DIMENSIONS FOR CONSTRUCTION ARE TO BE OBTAINED FROM SITE MEASUREMENTS OR ARCHITECTS SETTING OUT DRAWINGS PRIOR TO MANUFACTURE/BUILDING.

CDM 2015 DESIGNER NOTES

IN ADDITION TO THE HAZARDS, AND RISKS NORMALLY ASSOCIATED WITH THE TYPE OF WORK DETAILED ON THIS DRAWING, NOTE THE FOLLOWING SIGNIFICANT RISKS AND INFORMATION.

CONSTRUCTION:

- N/A

FOR INFORMATION RELATING TO END USE, MAINTENANCE, DEMOLITION, SEE THE HEALTH AND SAFETY FILE.

IT IS ASSUMED THAT ALL WORKS WILL BE CARRIED OUT BY A COMPETENT CONTRACTOR, WHERE APPROPRIATE, TO AN APPROVED METHOD STATEMENT.

ALL DIMENSIONS TO BE CONFIRMED ON SITE PRIOR TO ORDERING / FABRICATION OF MATERIALS AND COMMENCEMENT OF WORKS

PRELIMINARY

CONTRACT
40 RESIDENTIAL DWELLINGS PARK ROAD, MALMESBURY

TITLE
SECTION 278 WORKS SHEET 2

P5	WILTSHIRE COUNCIL COMMENTS 29/12/25.	CS	09.01.26
P4	STAGE 1/2 RSA & WILTSHIRE COUNCIL COMMENTS.	CS	15.12.25
P3	SIGNS & ROADMARKINGS ADDED.	CS	30.10.25
P2	ALL DRAWINGS UPDATED AND RE-ISSUED	CS	17.03.25
P1	FIRST ISSUE	CS	20.12.24
REV/	DESCRIPTION	BY	DATE
DRAWN	CS	CHECKED	APPROVED
DRAWING NUMBER	23	54520/71	SCALE 1:250 @ A1
			REV P5

