


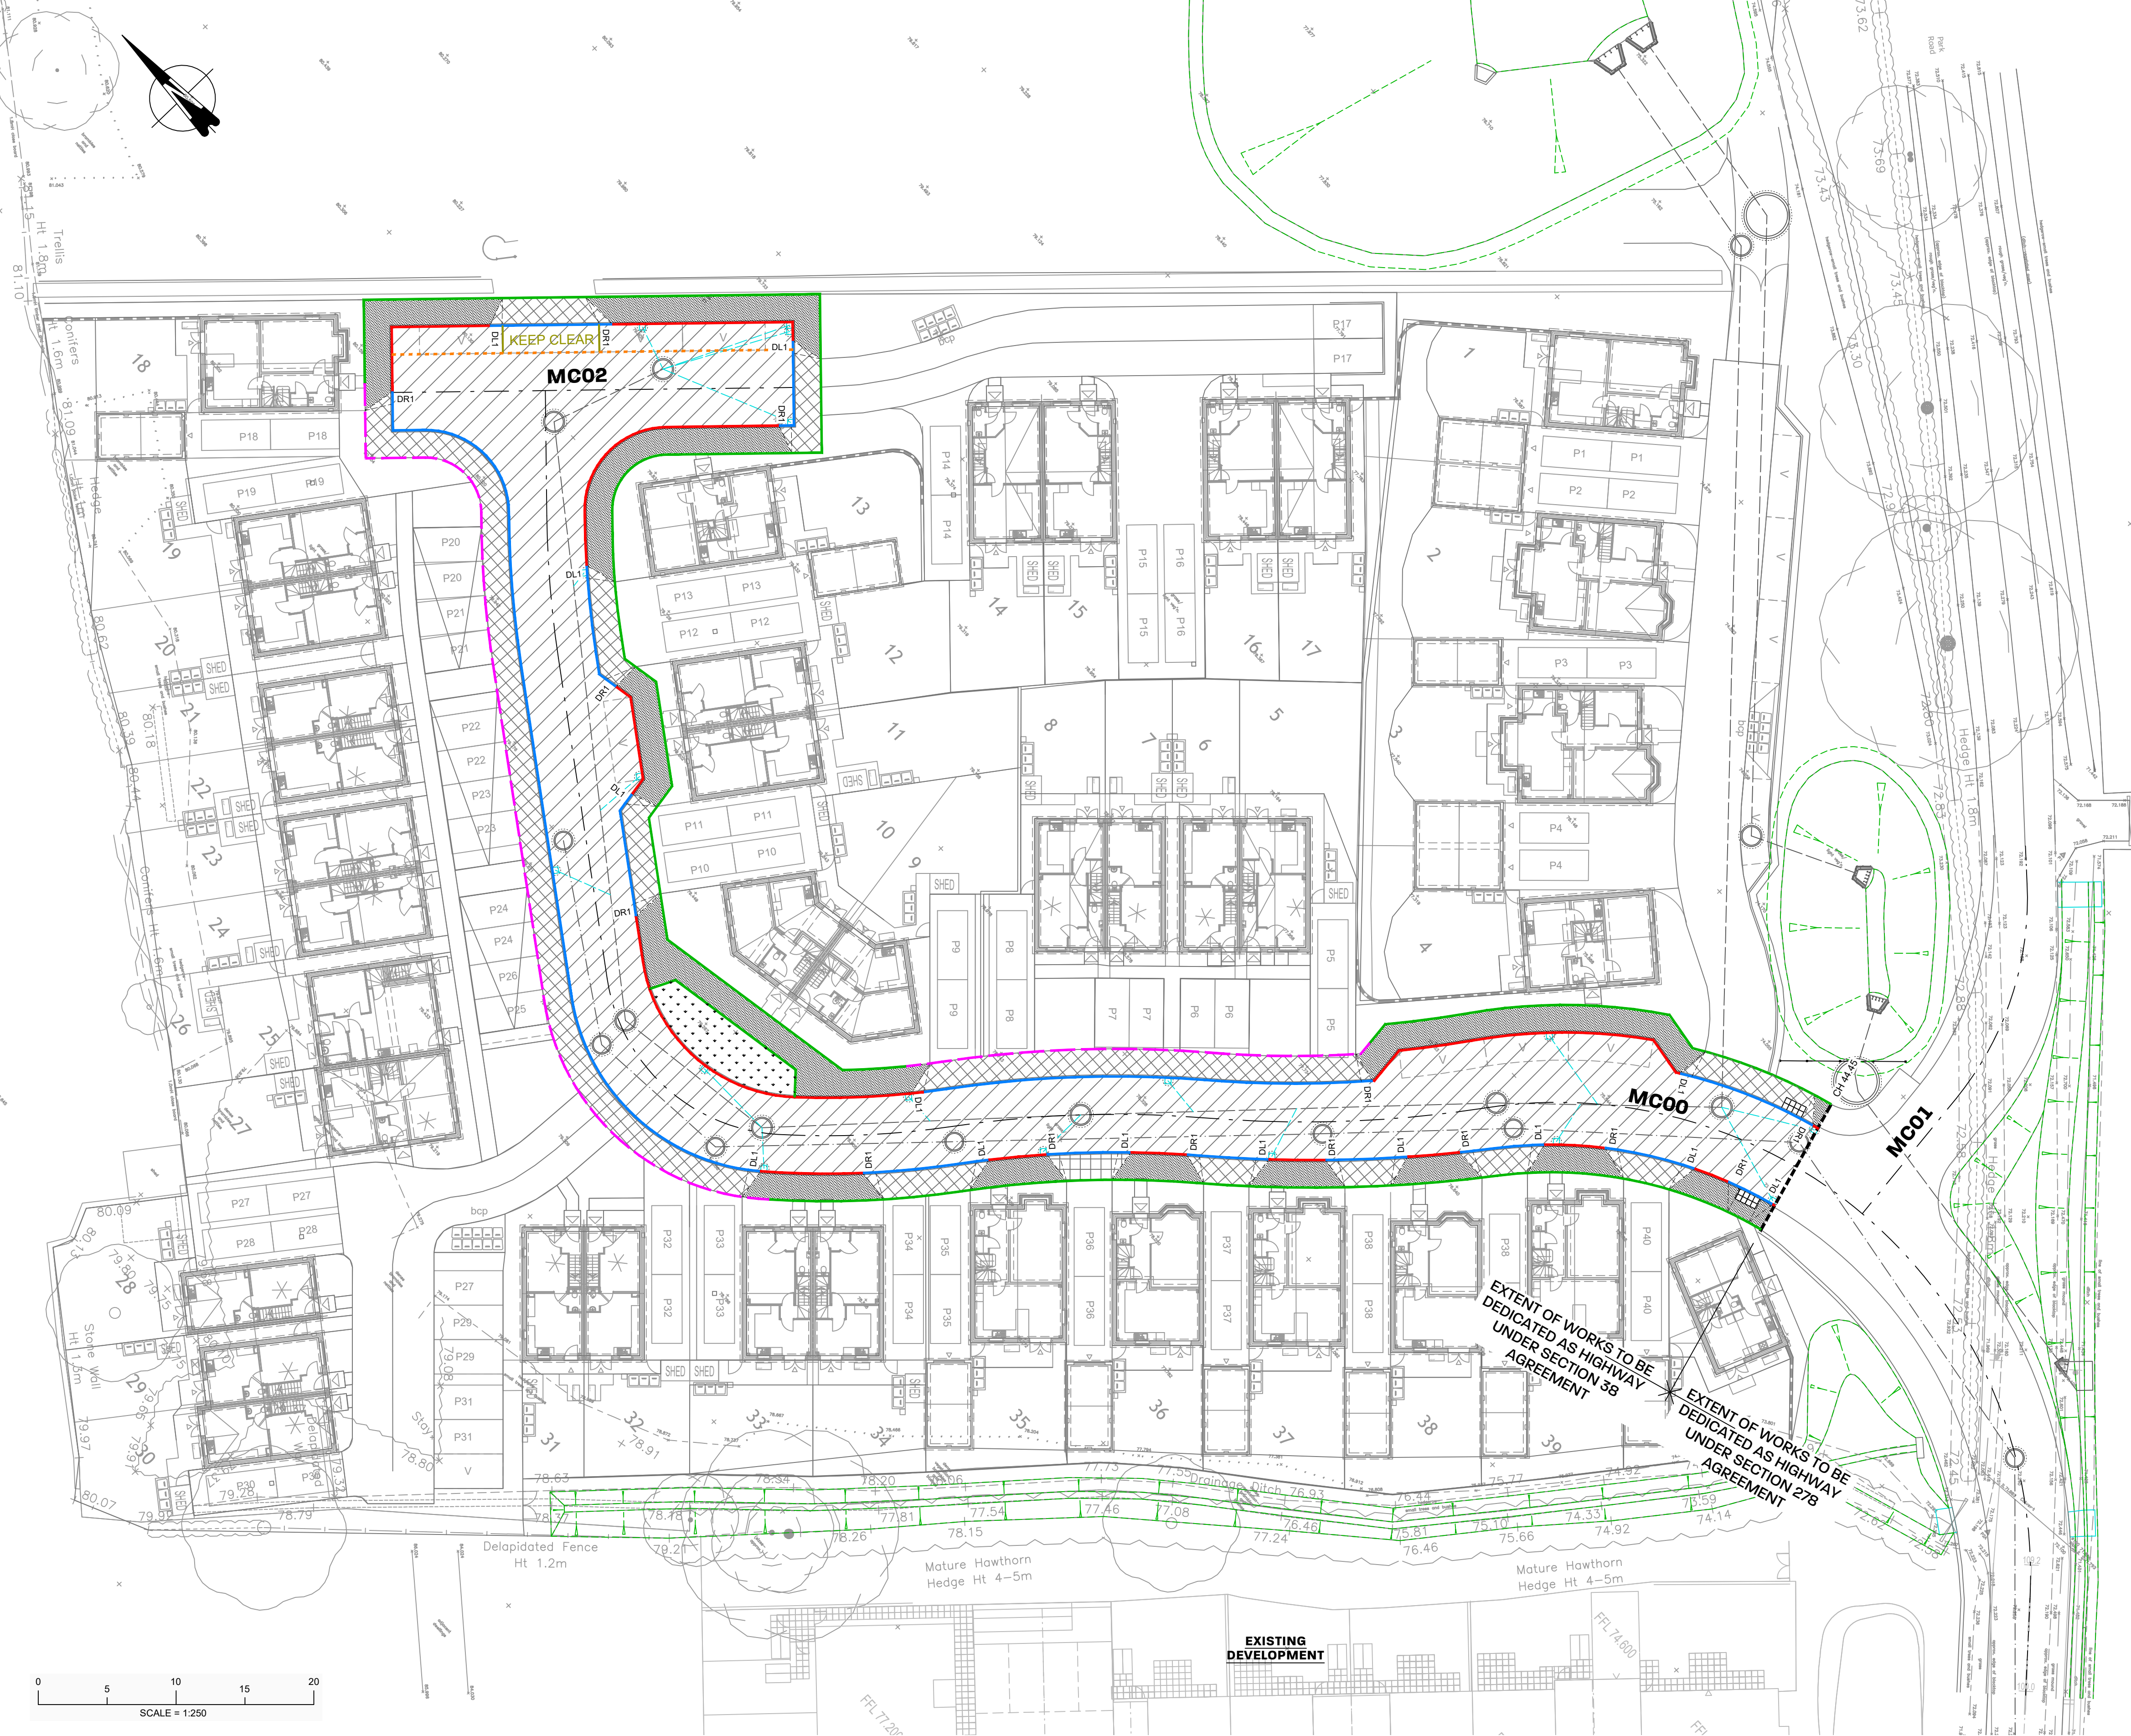

- KEY: SECTION 38 SURFACING**
- FLEXIBLE CARRIAGEWAY CONSTRUCTION (WC-HCD-700-D001)
 - FLEXIBLE VEHICLE CROSSING (WC-HCD-1100-D004)
 - FLEXIBLE FOOTWAY (WC-HCD-1100-D004)
 - TACTILE PAVING (WC-HCD-1100-D003)
 - GRASS VERGE 150mm TOPSOIL + GRASS SEED (SHW Cl. 602 & 3005)
- KEY: KERBING:**
- PCC HALF BATTER KERB (HB2) (125mm UPSTAND) (WC-HCD-1100-D001)
 - PCC DROP KERB (BN) (25mm UPSTAND GENERALLY, 6mm AT PEDESTRIAN CROSSINGS) (WC-HCD-1100-D001)
 - PCC CHANNEL SECTION (FLUSH) (CS1) (WC-HCD-1100-D002)
 - PCC FOOTWAY EDGING (FLUSH) - EF (WC-HCD-1100-D001)
 - LOCALISED LOWERING OF BACK OF FOOTWAY WHERE DROP KERBS >10.0m LENGTH (DSA DRG. 23/54520/64)
 - PCC RAMPED KERB (WC-HCD-1100-D001)
 - FOUL WATER SEWER (S104)
 - SURFACE WATER SEWER (S104)
 - ROAD GULLY + 1500 CONNECTION (HIGHWAYS) (WC-HCD-500-D001 & WC-HCD-500-D010)

- Notes**
- IF IN DOUBT - ASK !!! **DO NOT SCALE**
 - THIS DRAWING IS TO BE READ IN CONJUNCTION WITH ALL ARCHITECTS AND ENGINEERS DRAWINGS.
 - ALL WORK TO BE CARRIED OUT IN ACCORDANCE WITH THE RELEVANT BRITISH STANDARDS, CODES OF PRACTICE AND BUILDING PRACTICE.
ALL DIMENSIONS TO BE CHECKED PRIOR TO STARTING THE WORKS ON SITE.
 - ANY DISCREPANCIES TO BE REPORTED TO THE ENGINEER IMMEDIATELY.
 - CONTRACTOR TO ASCERTAIN THE LOCATION OF SERVICES ON SITE PRIOR TO STARTING THE WORK.
 - ALL DIMENSIONS FOR CONSTRUCTION ARE TO BE OBTAINED FROM SITE MEASUREMENTS OR ARCHITECTS SETTING OUT DRAWINGS PRIOR TO MANUFACTURE/BUILDING.

CDM 2015 DESIGNER NOTES

IN ADDITION TO THE HAZARDS, AND RISKS NORMALLY ASSOCIATED WITH THE TYPE OF WORK DETAILED ON THIS DRAWING, NOTE THE FOLLOWING SIGNIFICANT RISKS AND INFORMATION.

CONSTRUCTION:

1. N/A

FOR INFORMATION RELATING TO END USE, MAINTENANCE, DEMOLITION, SEE THE HEALTH AND SAFETY FILE.

IT IS ASSUMED THAT ALL WORKS WILL BE CARRIED OUT BY A COMPETENT CONTRACTOR, WHERE APPROPRIATE, TO AN APPROVED METHOD STATEMENT.

ALL DIMENSIONS TO BE CONFIRMED ON SITE PRIOR TO ORDERING / FABRICATION OF MATERIALS AND COMMENCEMENT OF WORKS

PRELIMINARY

CONTRACT
**40 RESIDENTIAL DWELLINGS
PARK ROAD, MALMESBURY**

TITLE
**SECTION 38 WORKS
KERBS AND SURFACING**

P5	WILTSHIRE COUNCIL COMMENTS 29/12/25.	CS	09.01.26	
P4	STAGE 1/2 RSA & WILTSHIRE COUNCIL COMMENTS.	CS	15.12.25	
P3	ROADMARKING ADDED.	CS	30.10.25	
P2	ALL DRAWINGS UPDATED AND RE-ISSUED	CS	17.03.25	
P1	FIRST ISSUE	CS	20.12.24	
REV	DESCRIPTION	BY	DATE	
DRAWN	CHECKED	APPROVED	DATE	SCALE
CS			DEC'24	1:250 @ A1
DRAWING NUMBER	23	54520/63		REV P5