


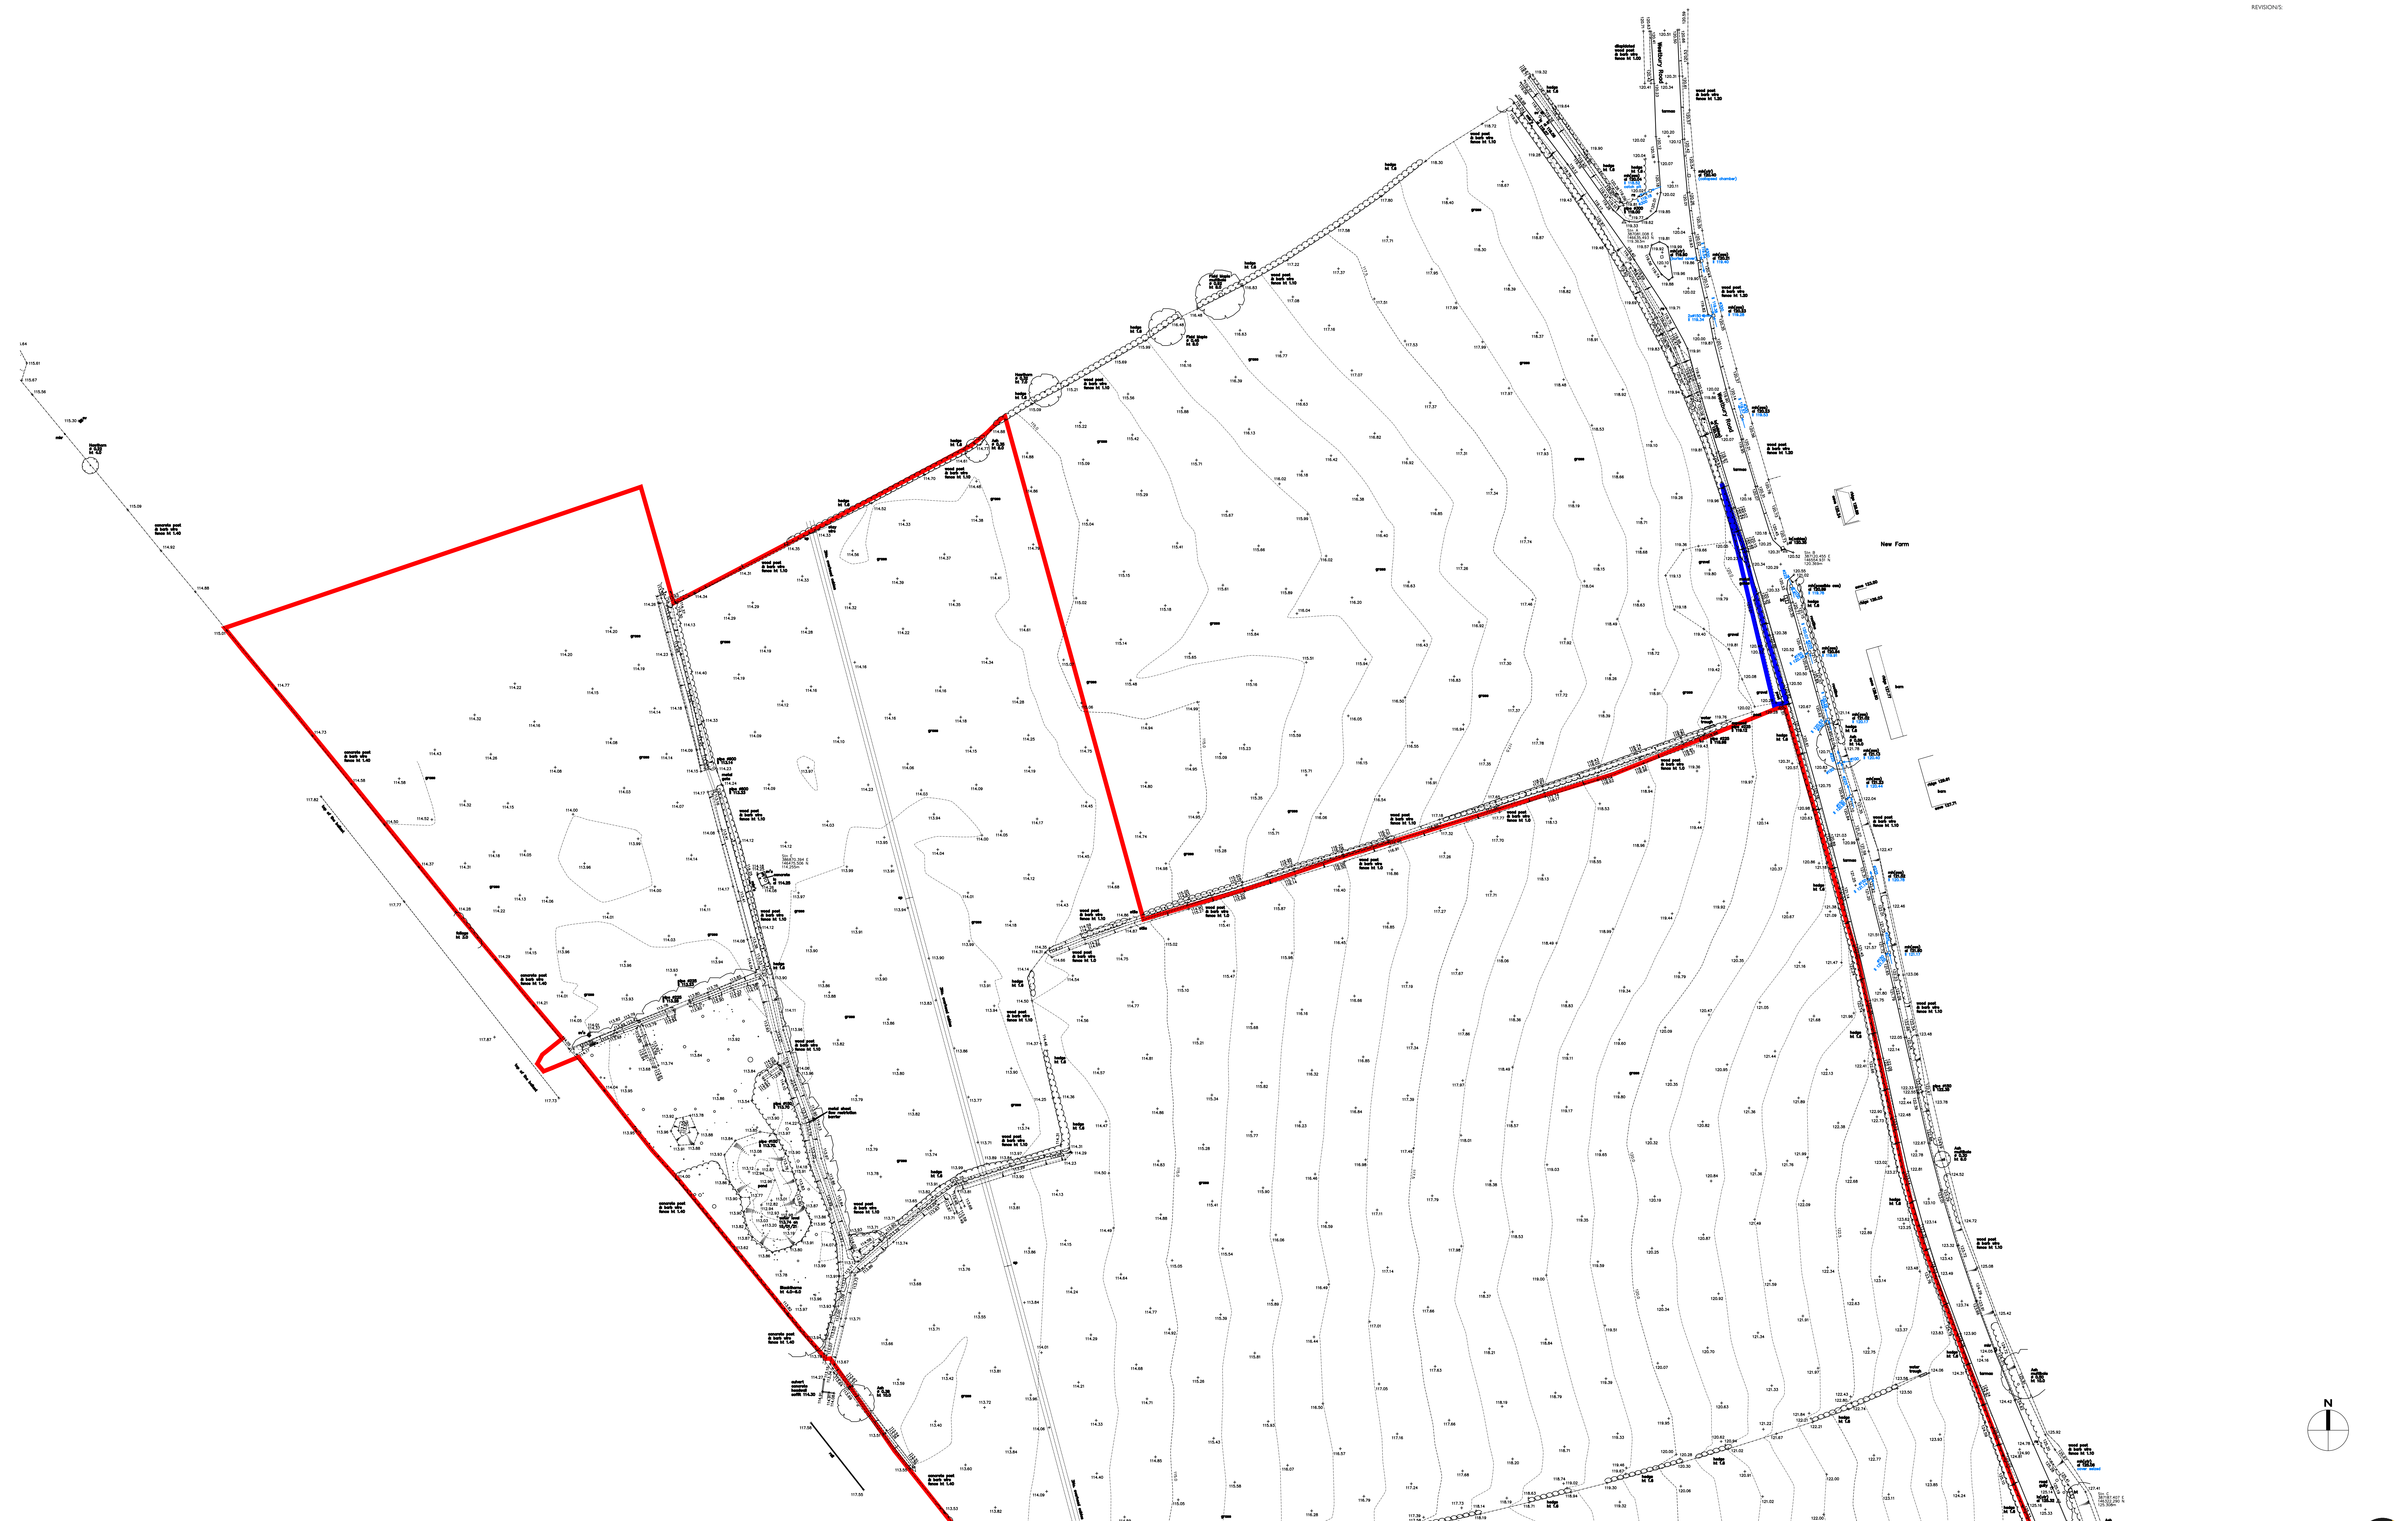

NEW FARM, WESTBURY ROAD, WARMINSTER
TOPOGRAPHICAL SURVEY (SHEET 2 OF 2)

This drawing is the copyright of Focus On Design which is a trading name for Focus Design Partnership Ltd. No liability will be accepted for amendments by others to either the printed or digital format.

DATE : AUGUST 2025
DRAWN : OTHERS
DRAWING TITLE : TOPOGRAPHICAL SURVEY (SHEET 2 OF 2)
DRAWING NO : 0736-200-2

SCALE : 1:500 @ A0
1"=50'

The Drafters: The Old Brewery Office Park,
7, 11 Ludlow, Wiltshire BA8 6JY
T: 0125 81 3385 E: info@focusdp.com
www.focusdp.com

