


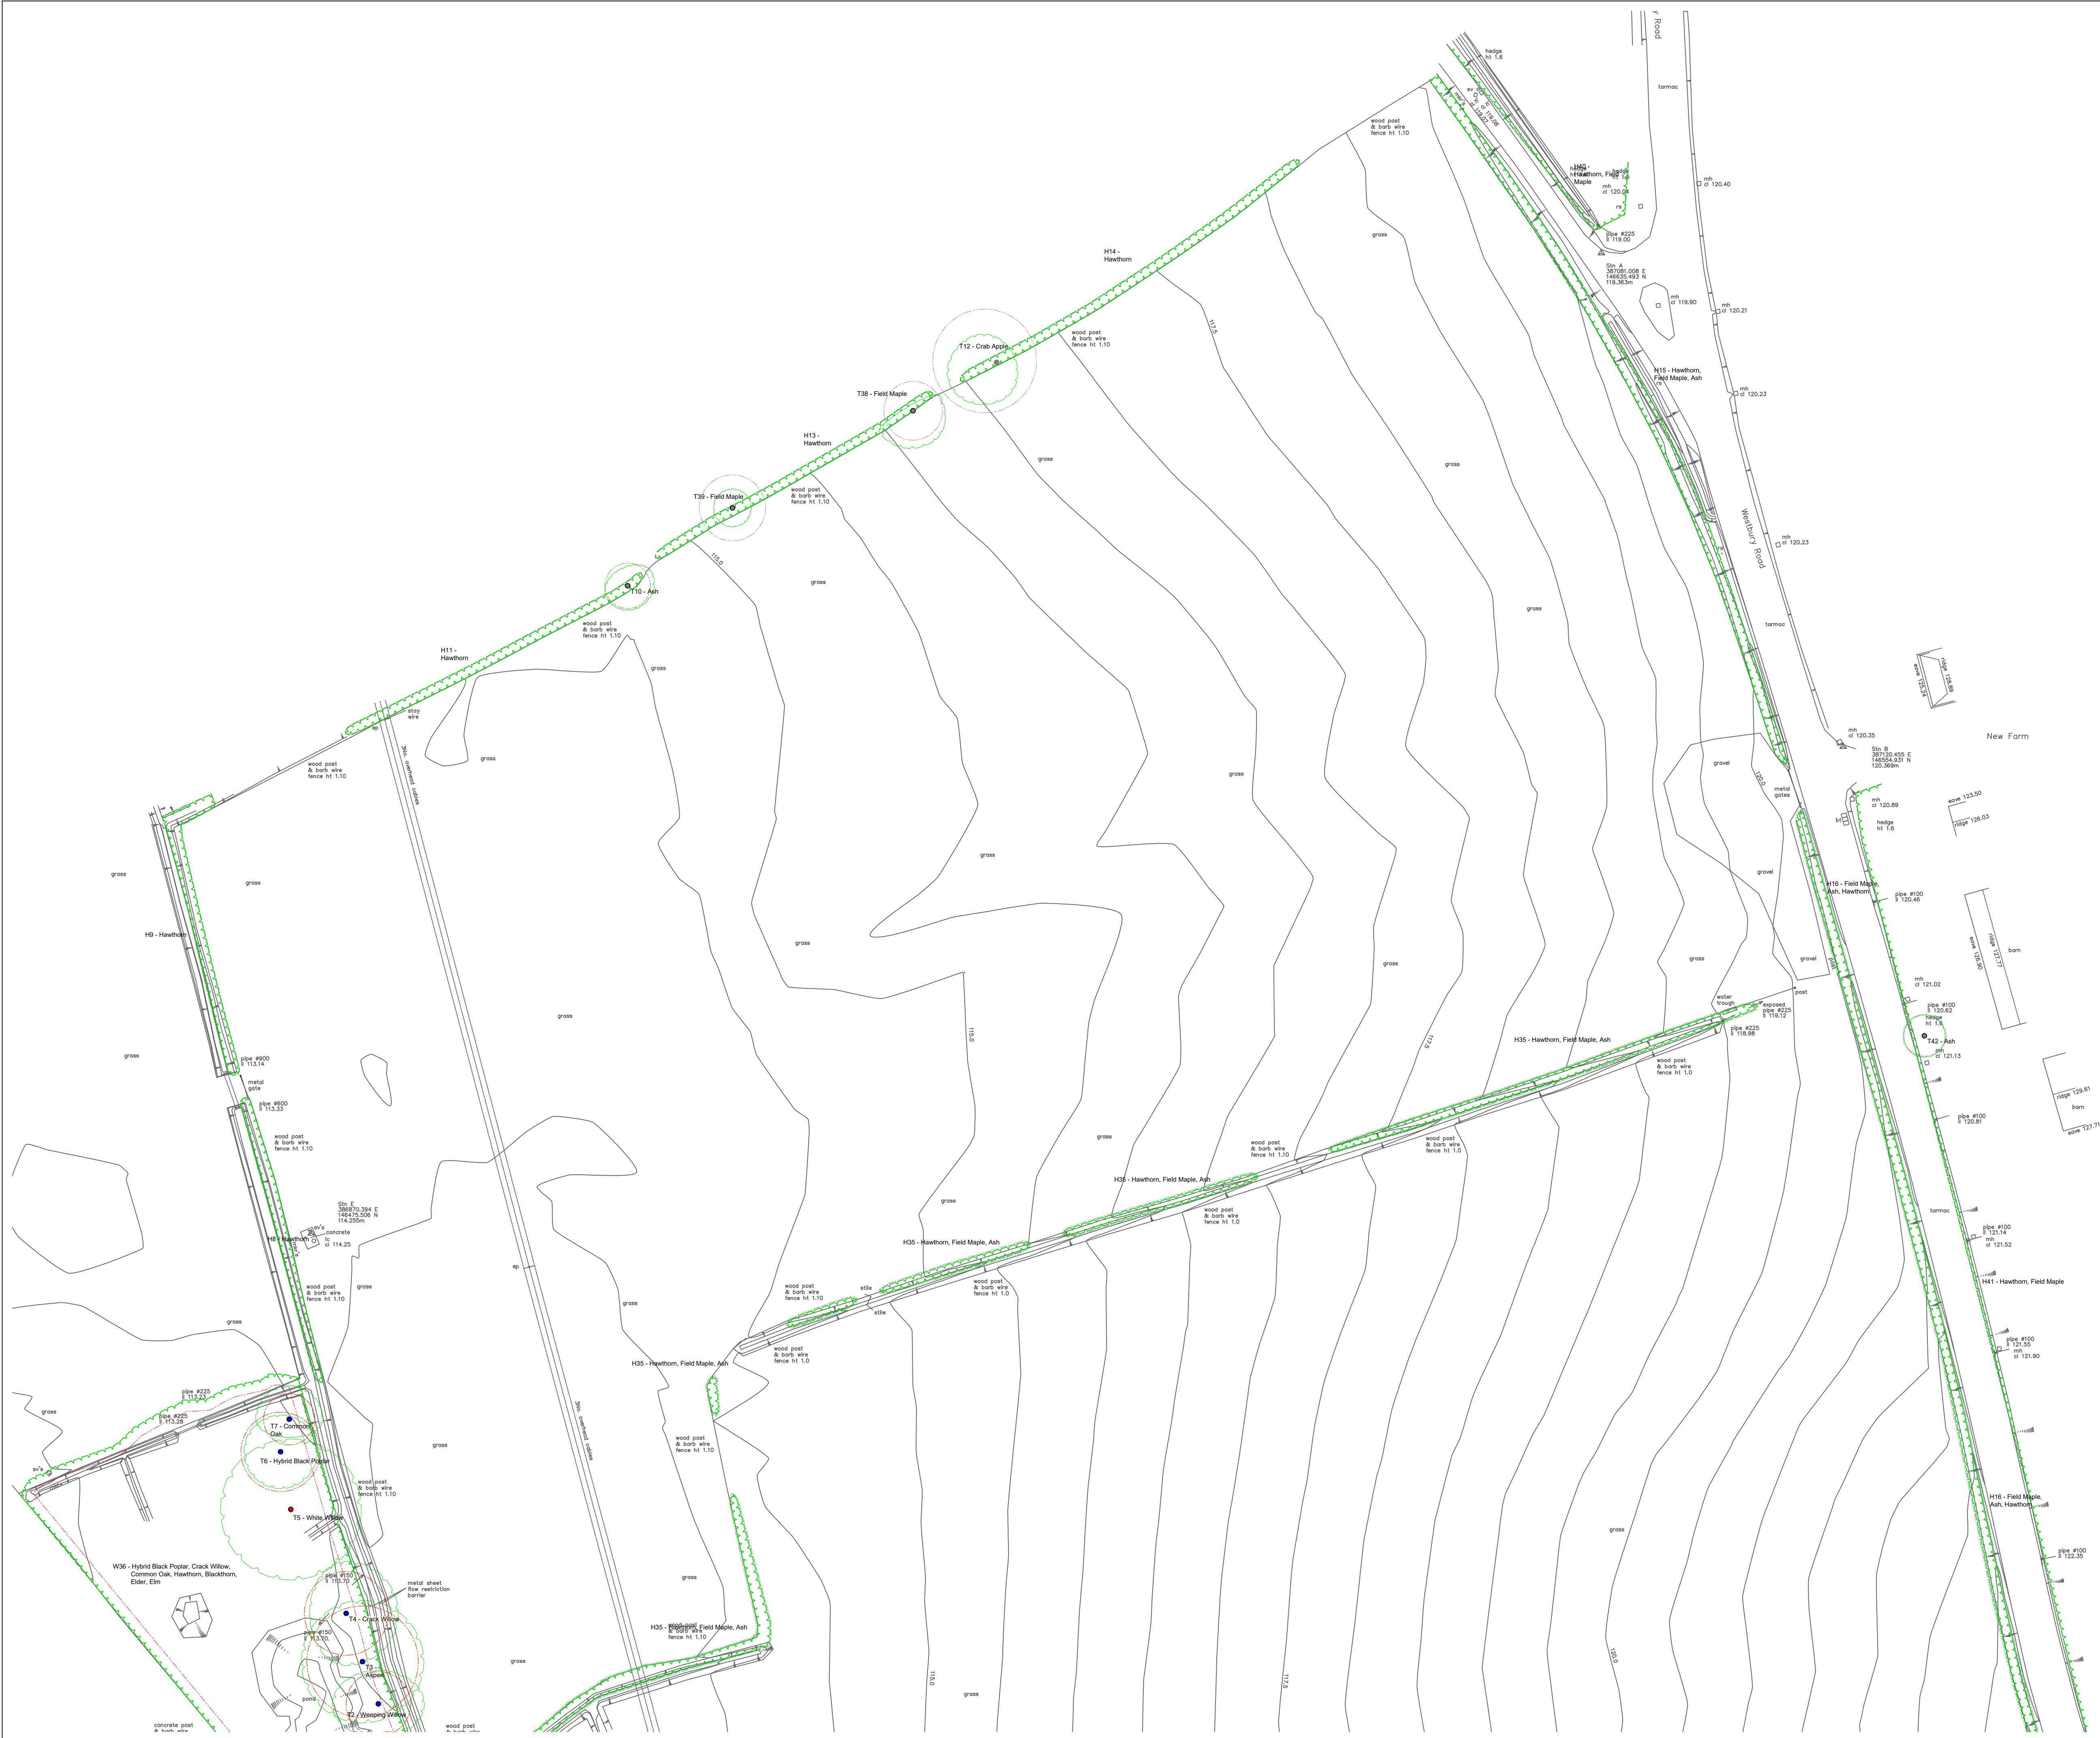

**How to use this plan**

This plan follows the recommendations of BS5837:2012 and provides sufficient information for designers to interpret the constraints presented by the trees on and around the site. If there are any questions about how to correctly interpret the details shown, then ACD should be contacted on 01483425714 or mail@acdenv.co.uk

This plan is for design use. Before making a planning application, ACD should assess the impact of the layout and draft a full arboricultural impact assessment (AIA)

Designers should seek to retain all A & B category trees, and work within the constraints posed by them, as the LPA will expect their retention. C category trees should not be a material constraint trees and may be removed to facilitate development. However, their retention should be sought where practical, but the scheme need not be designed around them.

**LEGEND**

- B CATEGORY TREE**  
Trees of moderate quality with an estimated remaining life expectancy of at least 20 years
- C CATEGORY TREE**  
Trees of low quality with an estimated remaining life expectancy of at least 10 years, or young trees with a stem diameter below 150 mm
- U CATEGORY TREE**  
Those in such a condition that they cannot realistically be retained as living tree in the context of the current land use for longer than 10 years
- ROOT PROTECTION AREA (RPA) FOR A & B CATEGORY TREES**
- RPA FOR C CATEGORY TREES**
- HEDGE (H), WOODLAND (W) GROUP (G)**  
Indicative area of Hedgerows, Similar species groups or Woodland copse boundaries.

The original of this drawing was produced in colour- a monochrome copy should not be relied upon.

0 5 10 15 20 25m

|     |          |                          |       |
|-----|----------|--------------------------|-------|
| A   | 07/08/25 | Updated tree survey data | WTW   |
| Rev | Date     | Details                  | Drawn |

**ACD ENVIRONMENTAL**

HEAD OFFICE  
Rodbourne Rail Business Centre, Grange Lane,  
Malmesbury, SN16 0ES  
Tel: 01666 825646


Unit 7, Godalming Business Centre, Woolsack Way,  
Catteshall Lane, Godalming, GU7 1XW  
Tel: 01483 425714

Suite 6, Crescent House, Yonge Close,  
Eastleigh, SO50 9SX  
Tel: 02382 026300

email: mail@acdenv.co.uk  
www.acdenviromental.co.uk

Copyright of ACD. All rights described in Chapter IV of the Copyright, Designs and Patents Act 1988 have been generally asserted. 2015. Copyright of this plan remains with ACD until all fees have been paid in full.

scheme: Land West of Westbury Road, Warminster, Wiltshire.  
client: BDW Trading Ltd.  
drawing: Tree Survey Plan  
date: 28/01/2021  
scale: 1:500@A1  
dwg no: BBS22778-01 (Page 1 of 3)  
drawn: HEP checked: TRG

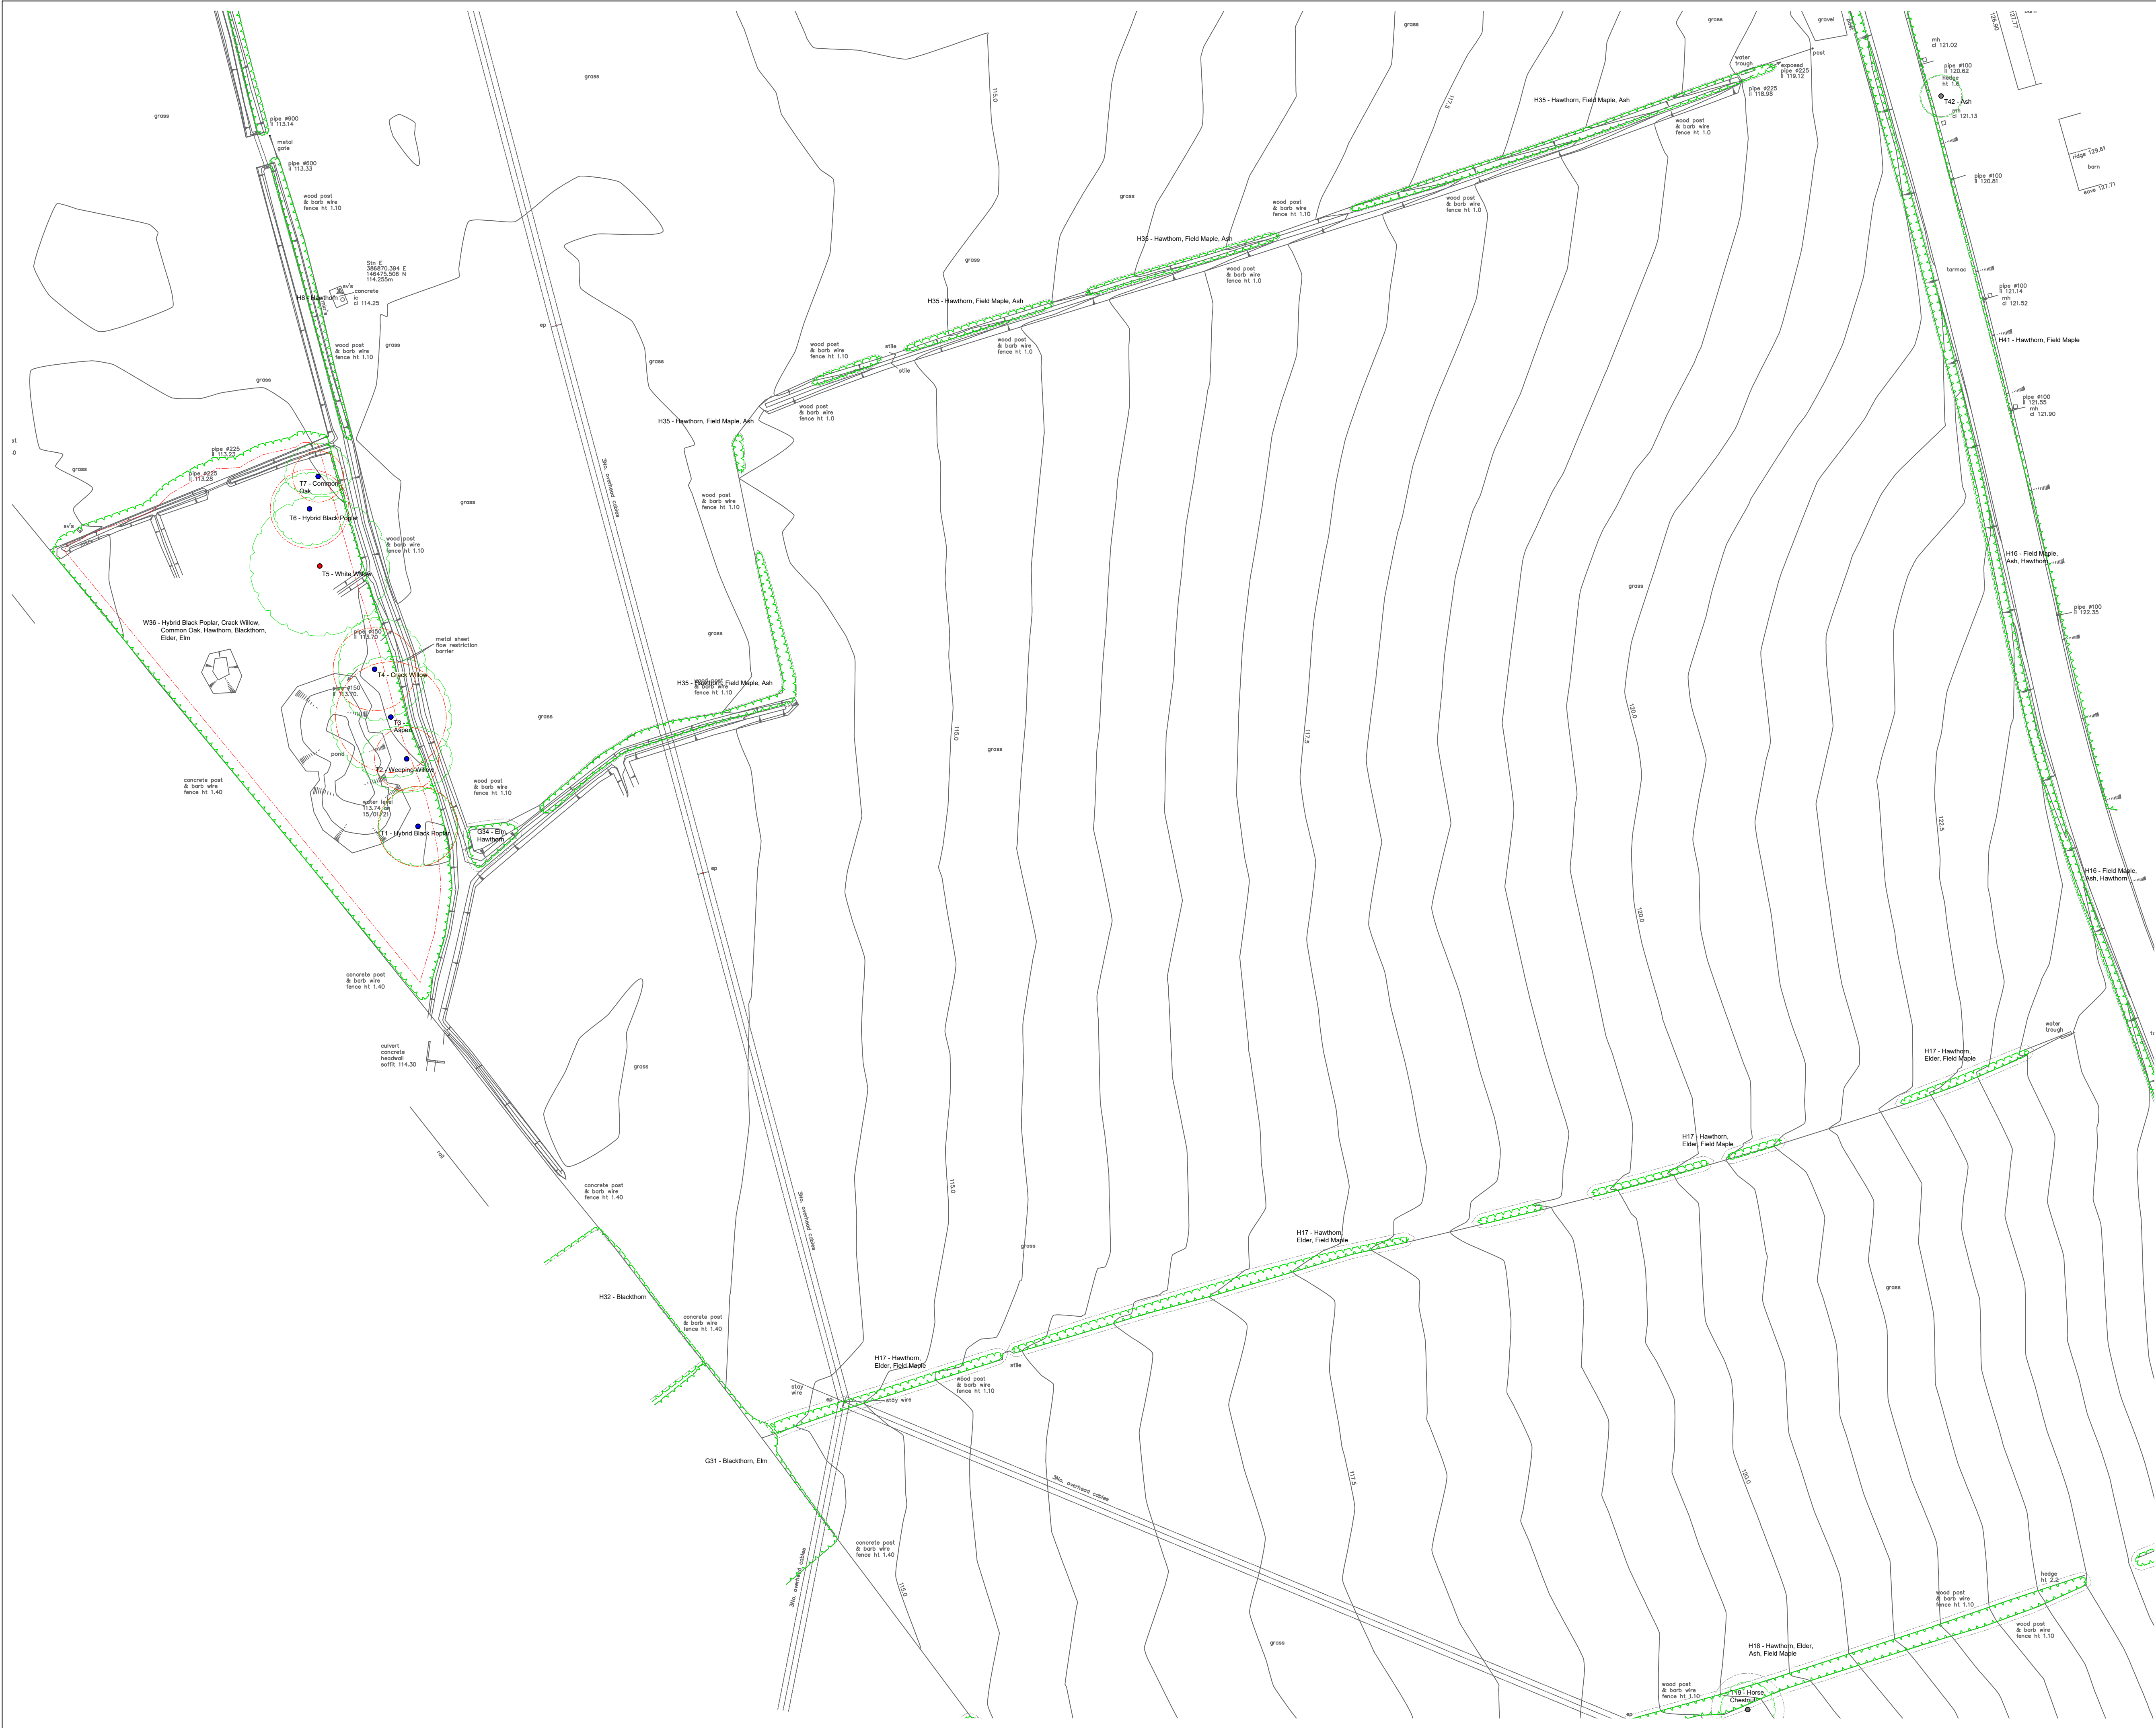

**How to use this plan**

This plan follows the recommendations of BS5837:2012 and provides sufficient information for designers to interpret the constraints presented by the trees on and around the site. If there are any questions about how to correctly interpret the details shown, then ACD should be contacted on 01483425714 or mail@acdenv.co.uk

This plan is for design use. Before making a planning application, ACD should assess the impact of the layout and draft a full arboricultural impact assessment (AIA)

Designers should seek to retain all A & B category trees, and work within the constraints posed by them, as the LPA will expect their retention. C category trees should not be a material constraint trees and may be removed to facilitate development. However, their retention should be sought where practical, but the scheme need not be designed around them.

**LEGEND**

**B CATEGORY TREE**  
Trees of moderate quality with an estimated remaining life expectancy of at least 20 years

**C CATEGORY TREE**  
Trees of low quality with an estimated remaining life expectancy of at least 10 years, or young trees with a stem diameter below 150 mm

**U CATEGORY TREE**  
Those in such a condition that they cannot realistically be retained as living tree in the context of the current land use for longer than 10 years

**ROOT PROTECTION AREA (RPA) FOR A & B CATEGORY TREES**

**RPA FOR C CATEGORY TREES**

**HEDGE (H), WOODLAND (W) GROUP (G)**  
Indicative area of Hedgerows. Similar species groups or Woodland copse boundaries.

The original of this drawing was produced in colour- a monochrome copy should not be relied upon.

0 5 10 15 20 25m

|     |          |                          |       |
|-----|----------|--------------------------|-------|
| A   | 07/08/25 | Updated tree survey data | WTW   |
| Rev | Date     | Details                  | Drawn |

**ACD ENVIRONMENTAL**

HEAD OFFICE  
Rodbourn Road Business Centre, Grange Lane,  
Malmesbury, SN16 0ES  
Tel: 01666 825646


Unit 7, Godalming Business Centre, Woollack Way,  
Catteshall Lane, Godalming, GU7 1XW  
Tel: 01483 425714

Suite 6, Crescent House, Yonge Close,  
Eastleigh, SO50 95X  
Tel: 02382 026300

email: mail@acdenv.co.uk  
www.acdenvironmental.co.uk

Copyright of ACD. All rights described in Chapter IV of the Copyright, Designs and Patents Act 1988 have been generally asserted. 2015. Copyright of this plan remains with ACD until all fees have been paid in full.

scheme: Land West of Westbury Road, Warminster, Wiltshire.  
client: BDW Trading Ltd.  
drawing: Tree Survey Plan  
date: 28/01/2021  
scale: 1:500@A1  
dwg no: BBS22778-01 (Page 1 of 3)  
drawn: HEP checked: TRG

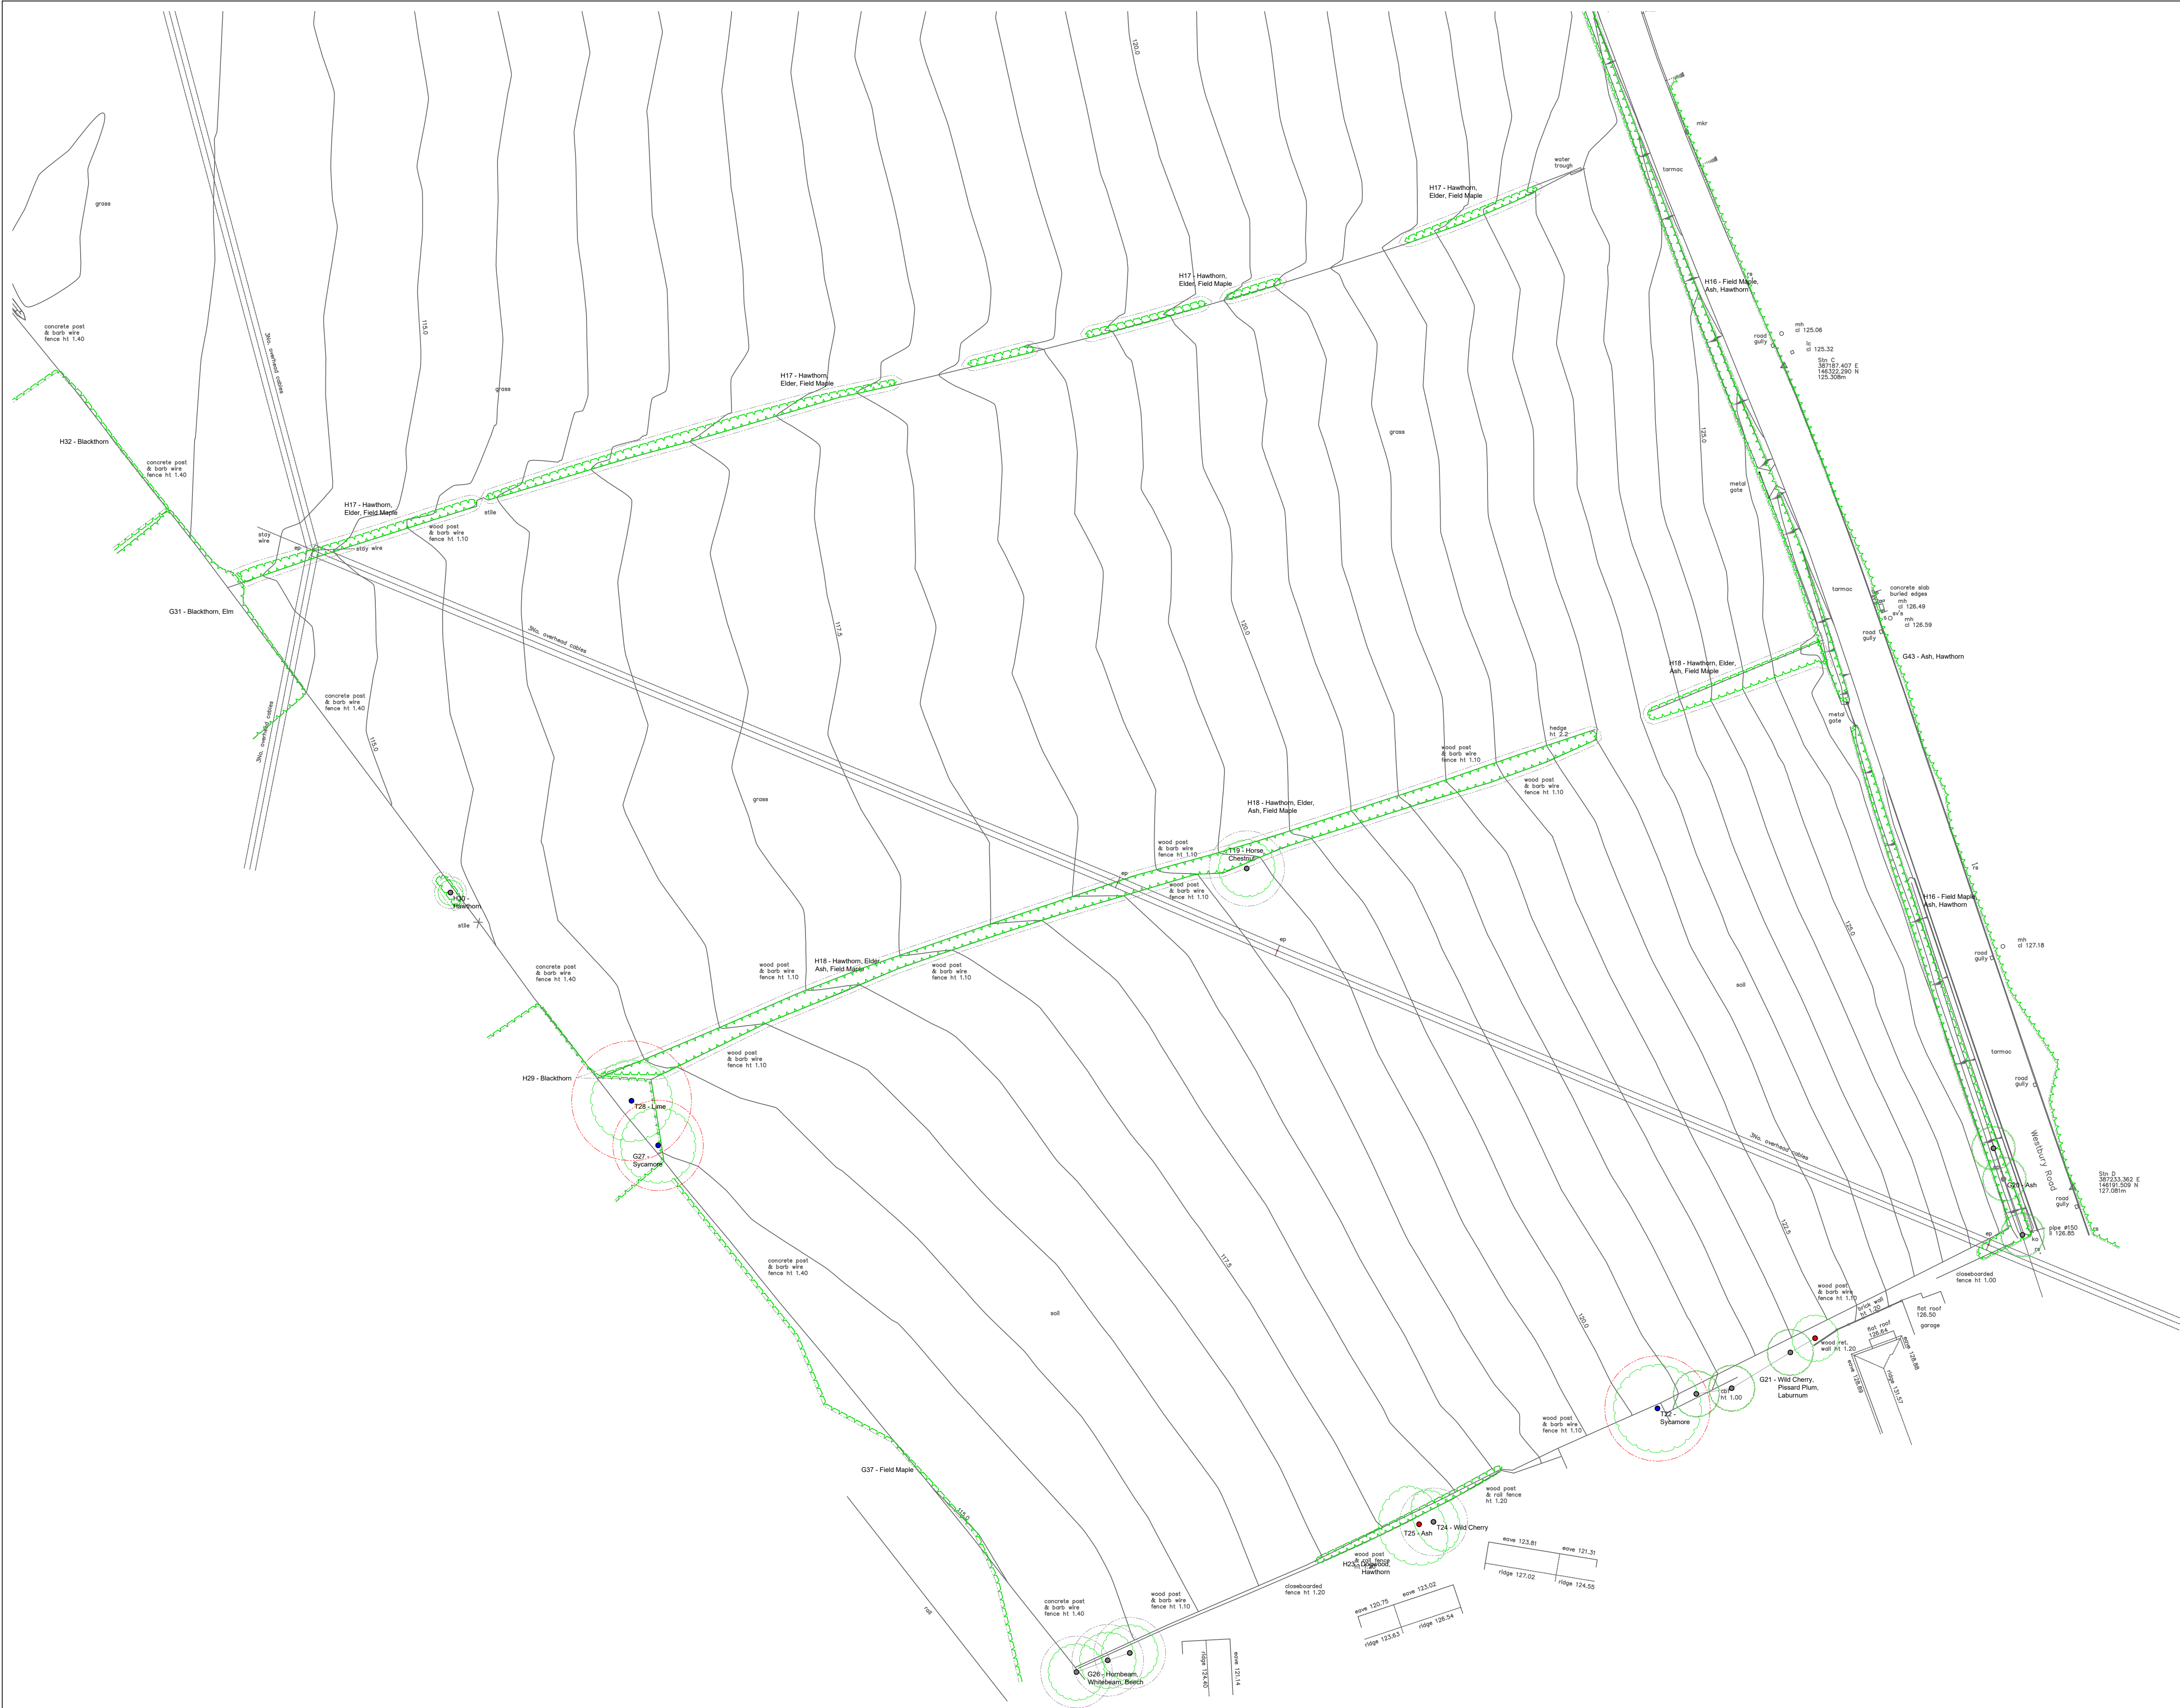

**How to use this plan**

This plan follows the recommendations of BS5837:2012 and provides sufficient information for designers to interpret the constraints presented by the trees on and around the site. If there are any questions about how to correctly interpret the details shown, then ACD should be contacted on 01483425714 or mail@acdenv.co.uk

This plan is for design use. Before making a planning application, ACD should assess the impact of the layout and draft a full arboricultural impact assessment (AIA)

Designers should seek to retain all A & B category trees, and work within the constraints posed by them, as the LPA will expect their retention. C category trees should not be a material constraint trees and may be removed to facilitate development. However, their retention should be sought where practical, but the scheme need not be designed around them.

**LEGEND**

**B CATEGORY TREE**  
Trees of moderate quality with an estimated remaining life expectancy of at least 20 years

**C CATEGORY TREE**  
Trees of low quality with an estimated remaining life expectancy of at least 10 years, or young trees with a stem diameter below 150 mm

**U CATEGORY TREE**  
Those in such a condition that they cannot realistically be retained as living tree in the context of the current land use for longer than 10 years

**ROOT PROTECTION AREA (RPA) FOR A & B CATEGORY TREES**

**RPA FOR C CATEGORY TREES**

**HEDGE (H), WOODLAND (W) GROUP (G)**  
Indicative area of Hedgerows. Similar species groups or Woodland copse boundaries.

The original of this drawing was produced in colour- a monochrome copy should not be relied upon.



|     |          |                          |       |
|-----|----------|--------------------------|-------|
| A   | 07/08/25 | Updated tree survey data | WTW   |
| Rev | Date     | Details                  | Drawn |

**ACD ENVIRONMENTAL**

HEAD OFFICE  
Rodbourne Rail Business Centre, Grange Lane,  
Malmesbury, SN16 0ES  
Tel: 01666 825646

Unit 7, Godalming Business Centre, Woolsack Way,  
Catteshall Lane, Godalming, GU7 1XW  
Tel: 01483 425714

Suite 6, Crescent House, Yonge Close,  
Eastleigh, SO50 95X  
Tel: 02382 026300

email: mail@acdenv.co.uk  
www.acdenviromental.co.uk

Copyright of ACD. All rights described in Chapter IV of the Copyright, Designs and Patents Act 1988 have been generally asserted. 2015. Copyright of this plan remains with ACD until all fees have been paid in full.

scheme: Land West of Westbury Road, Warminster, Wiltshire.  
client: BDW Trading Ltd.  
drawing: Tree Survey Plan  
date: 28/01/2021  
scale: 1:500@A1  
dwg no: BBS22778-01 (Page 1 of 3)  
drawn: HEP checked: TRG