

Appendix B

Topographical Survey, Elevations, & Slopes


146600.00 N



APPROX.

146500.00 N

SHEET LAYOUT

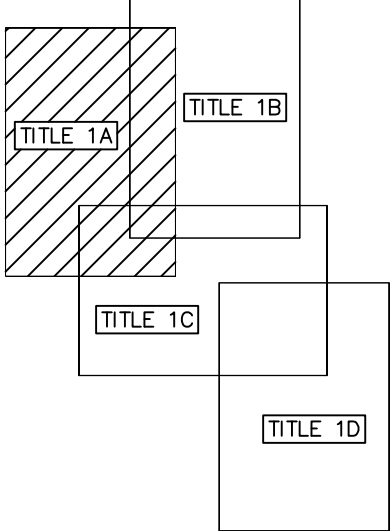

STANDARD REFERENCES

ABBREVIATIONS

bb	belisha beacon	ko	kerb outlet
bl	ballard	lp	lamp post
brw	brick ret. wall	mh	manhole
bs	bus stop	mkr	marker post
bt	telecoms cover	np	nameplate (road)
bw	brick wall	obf	open boarded fence
catv	cable TV cover	p	post
cbf	closeboarded fence	pb	post box
cbw	conc black ret. wall	ret	retaining wall
cbw	conc black wall	re	roading eye
cl	cover level	rg	road gully
clf	chainlink fence	rs	road sign
conc	concrete	rwp	rainwater pipe
cp	concrete post	sp	signpost
cws	combined sewer	srw	stone ret. wall
dk	drap kerb	sv	stop valve
ep	electricity pole	svp	soil vent pipe
ESS	Elec. Sub-Station	sw	stone wall
fb	flower bed	s/w	stay wire
fh	fire hydrant	sws	storm water sewer
fl	floor level	tcb	telephone callbox
fws	foul water sewer	tl	traffic light
g	gully	tp	telegraph pole
gsv	gas valve	utr	unable to raise
il	inspection cover	vp	vent pipe
il	invert level	wlap	woodlap fence
lrf	iron railing fence	wm	water meter
jb	junction box	wp	wood post

Notes

- This survey has been computed and drawn "true to scale" and relates to the OSTN15 GPS National Grid at a single point.
- All levels are in metres and relate to the mean of the nearest five Ordnance Survey active GPS stations (OSGM15).
- This survey was measured for a scale of 1:500, any subsequent enlargements should be verified on site.

Revisions

A. Survey extended January 2021.

Anthony Brookes Surveys Ltd
LAND, GPS, BUILDING & ENGINEERING SURVEYORS

Unit 2 Thornbury Office Park
Midland Way
Thornbury
Bristol
BS35 2BS
TEL: (01454) 419 133
FAX: (01454) 501 711
e-mail: info@anthonybrookes.com
web: www.anthonybrookes.com



The copyright in the plans remain vested in Anthony Brookes Surveys Ltd who will grant an irrevocable licence for use by the client upon receipt of full payment. No liability for accuracy shall extend beyond the specified scale of graphical mapping. All services and critical dimensions should be field verified.

Surveyed P Szaryj Date January 2021
Drawn P Szaryj Checked January 2021

Drawing Title
Topographical Survey
New Farm
36 Westbury Road
Warminster, BA12 0AL

Client
Barratt Homes
710 Waterside Drive
Aztec West
Bristol, BS32 4UD

Drawing No. 371/11790/1A Rev A Scale A1 @ 1:500

146400.00 N


146300.00 N

386800.00 E

No.	Species	Trunk Dia	Height
1	Willow	0.20	18.0
2	Willow	0.20	18.0
386900.00 E

387000.00 E

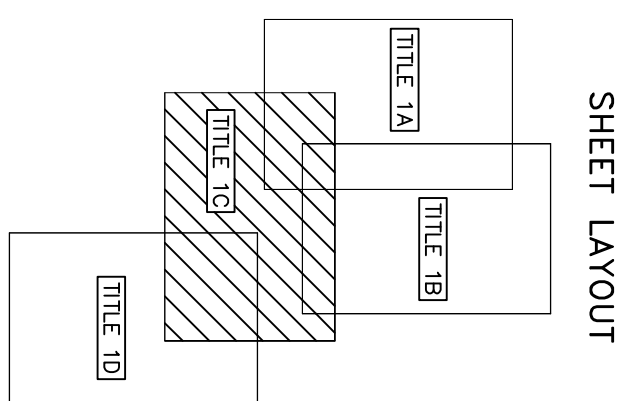

STANDARD REFERENCES

ABBREVIATIONS

[illegible]

Notes

1. This survey has been completed and down "true to scale" and relates to the OSTM15 GPS National Grid at a single point.
2. All levels are in metres and relate to the mean of the nearest five Ordnance Survey active GPS stations (OSGM5).
3. This survey was measured for a scale of 1:3500, any subsequent enlargements should be verified on site.

Revisions

A. Survey extended January 2021.



Anthony Brookes Surveys Ltd
LAND, GPS, BUILDING & ENGINEERING SURVEYORS
Unit 2 Thornbury Office Park
Widened Way

TEL: (01454) 419 133
FAX: (01454) 501 711
e-mail: info@anthonybrookes.com
web: www.anthonybrookes.com



The copyright in the plans remain vested in Anthony Brookes Surveys Ltd who will grant an irrevocable licence for use by the client upon receipt of full payment. No liability for accuracy shall extend beyond the specified scale of graphical mapping. All services and critical dimensions should be field verified.

Surveyed	P Szaryj	Date	January 2021
Drawn	P Szaryj	Checked	January 2021

Checked January 2021



Checked January 2021


Drawing
Title
Topographical Survey
New Farm
36 Westbury Road
Warminster, BA12 0AL

Client
Barratt Homes
710 Waterside Drive
Aztec West
Bristol, BS32 4UD


Drawing No.	Rev A	Scale A1	⊗
-------------	-------	----------	---

Rev A	Scale A1	©
-------	----------	---

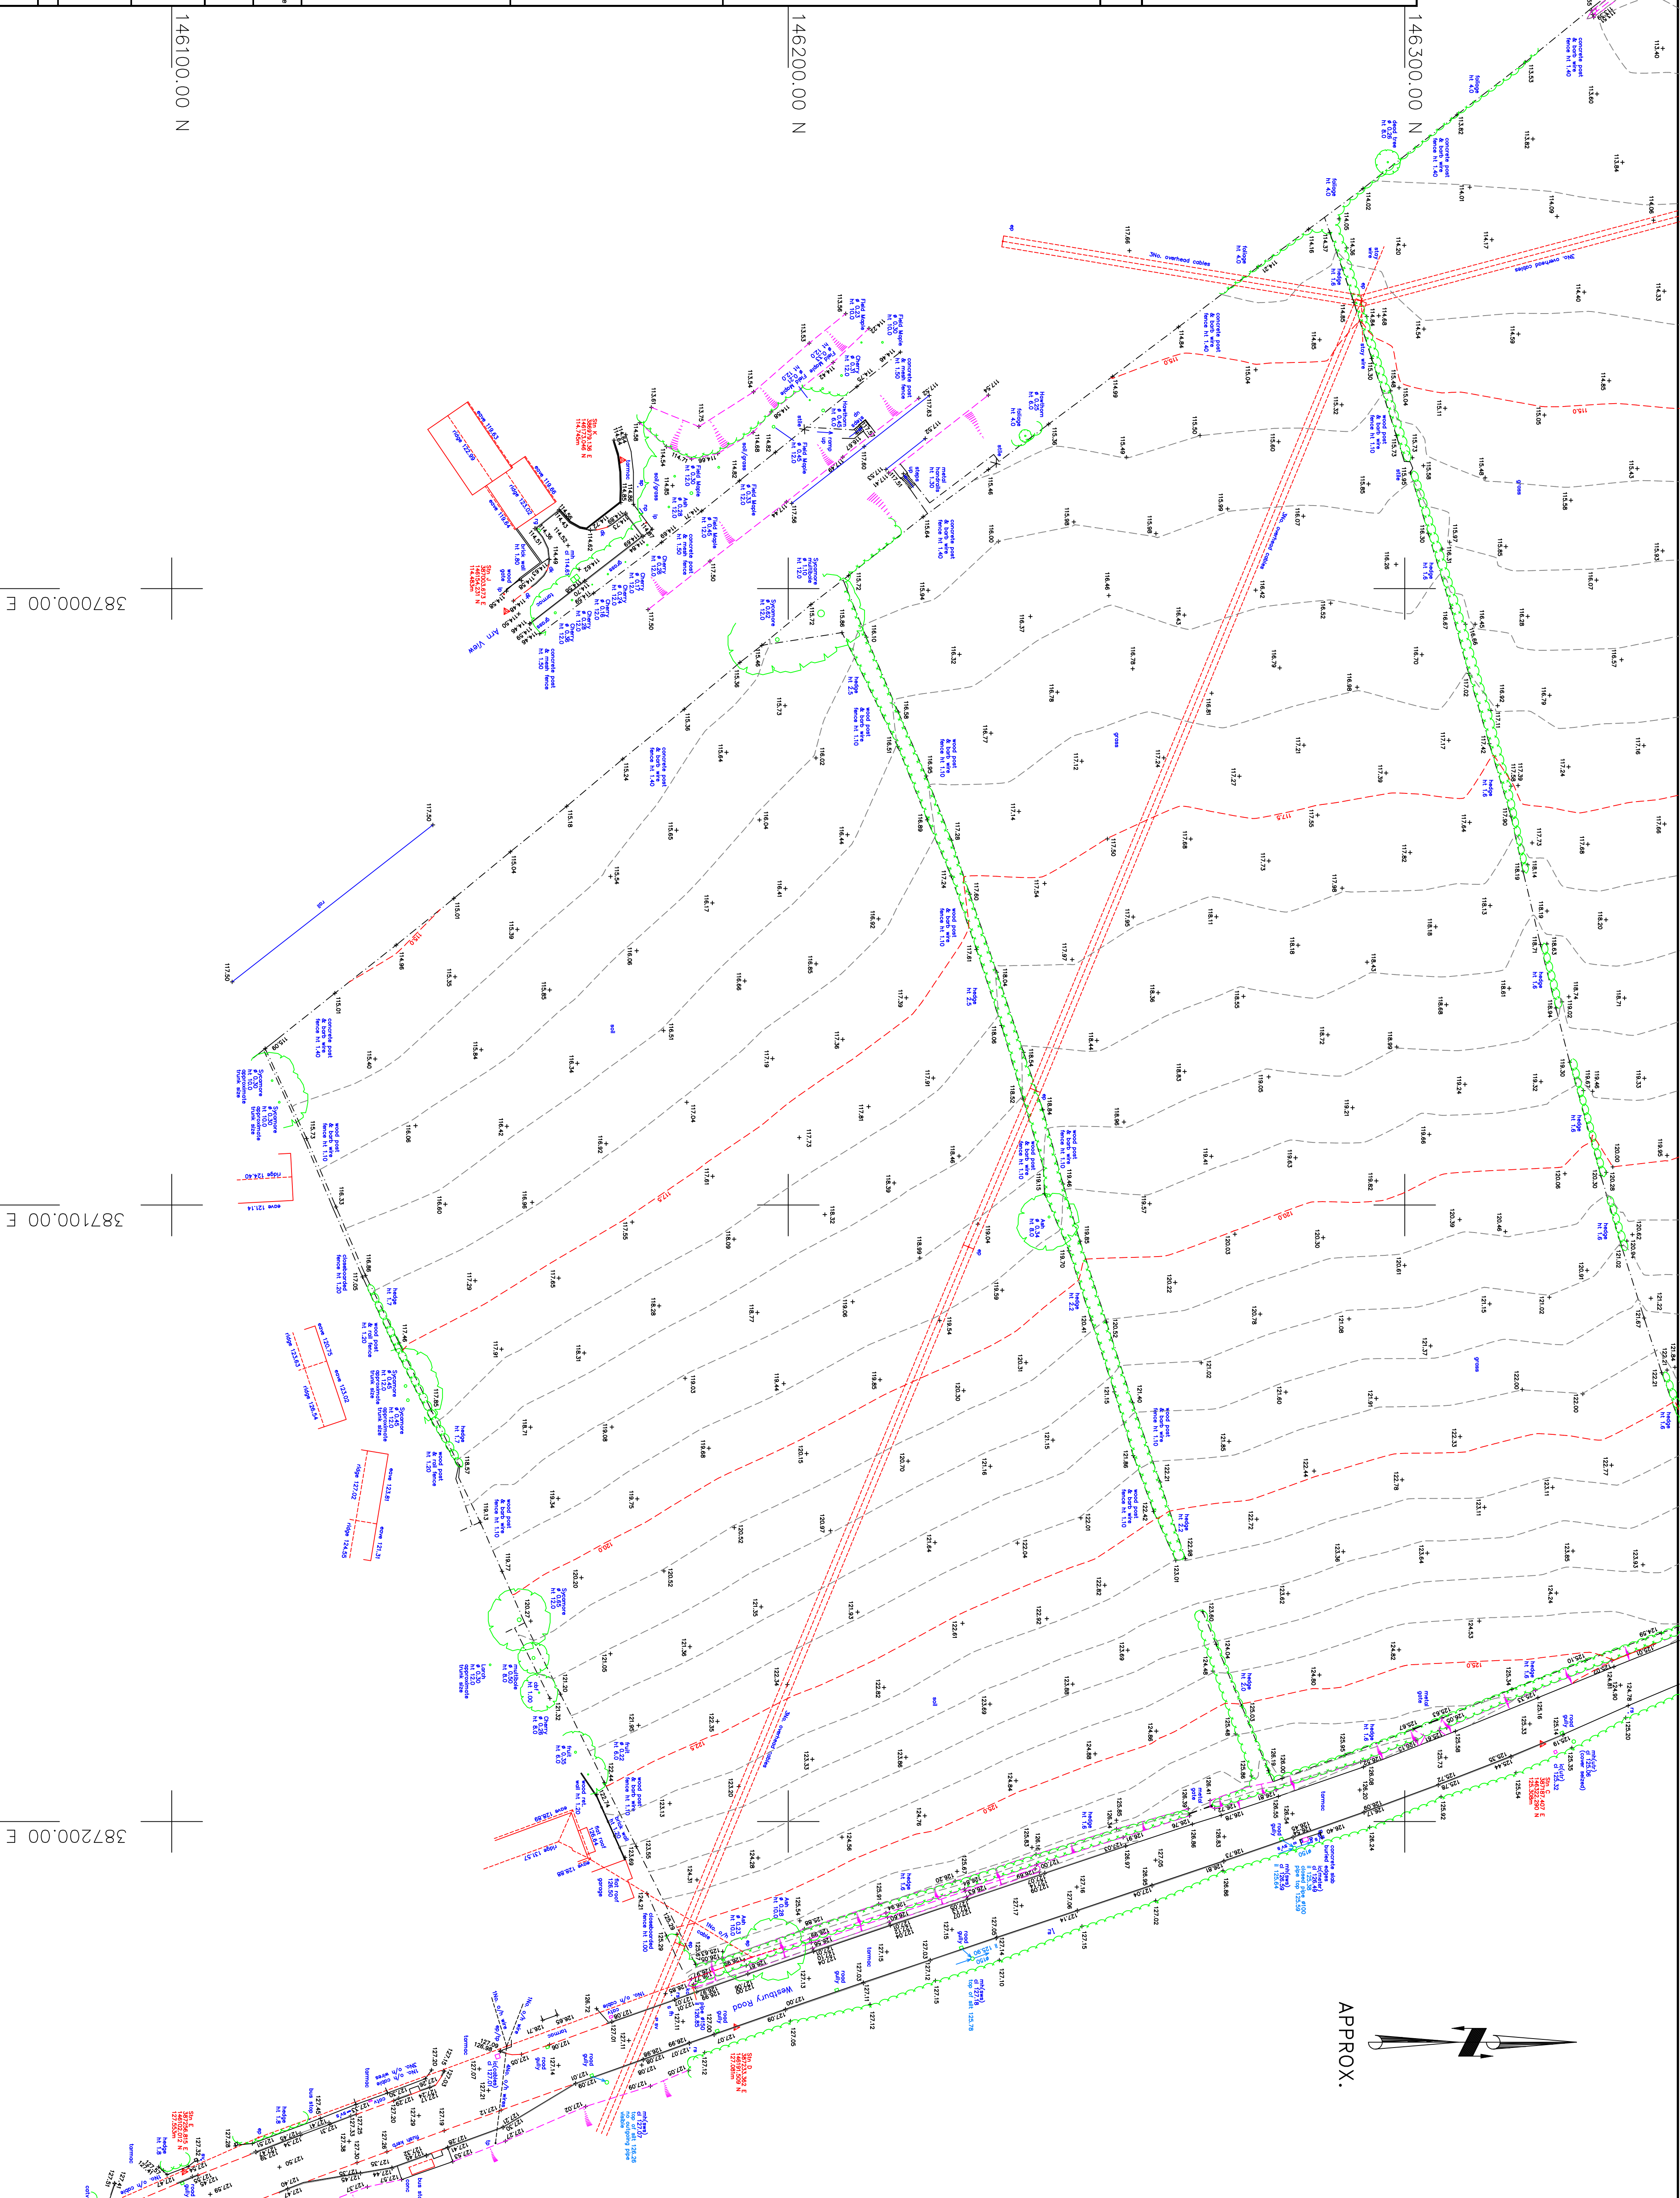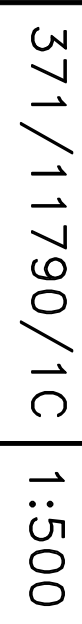

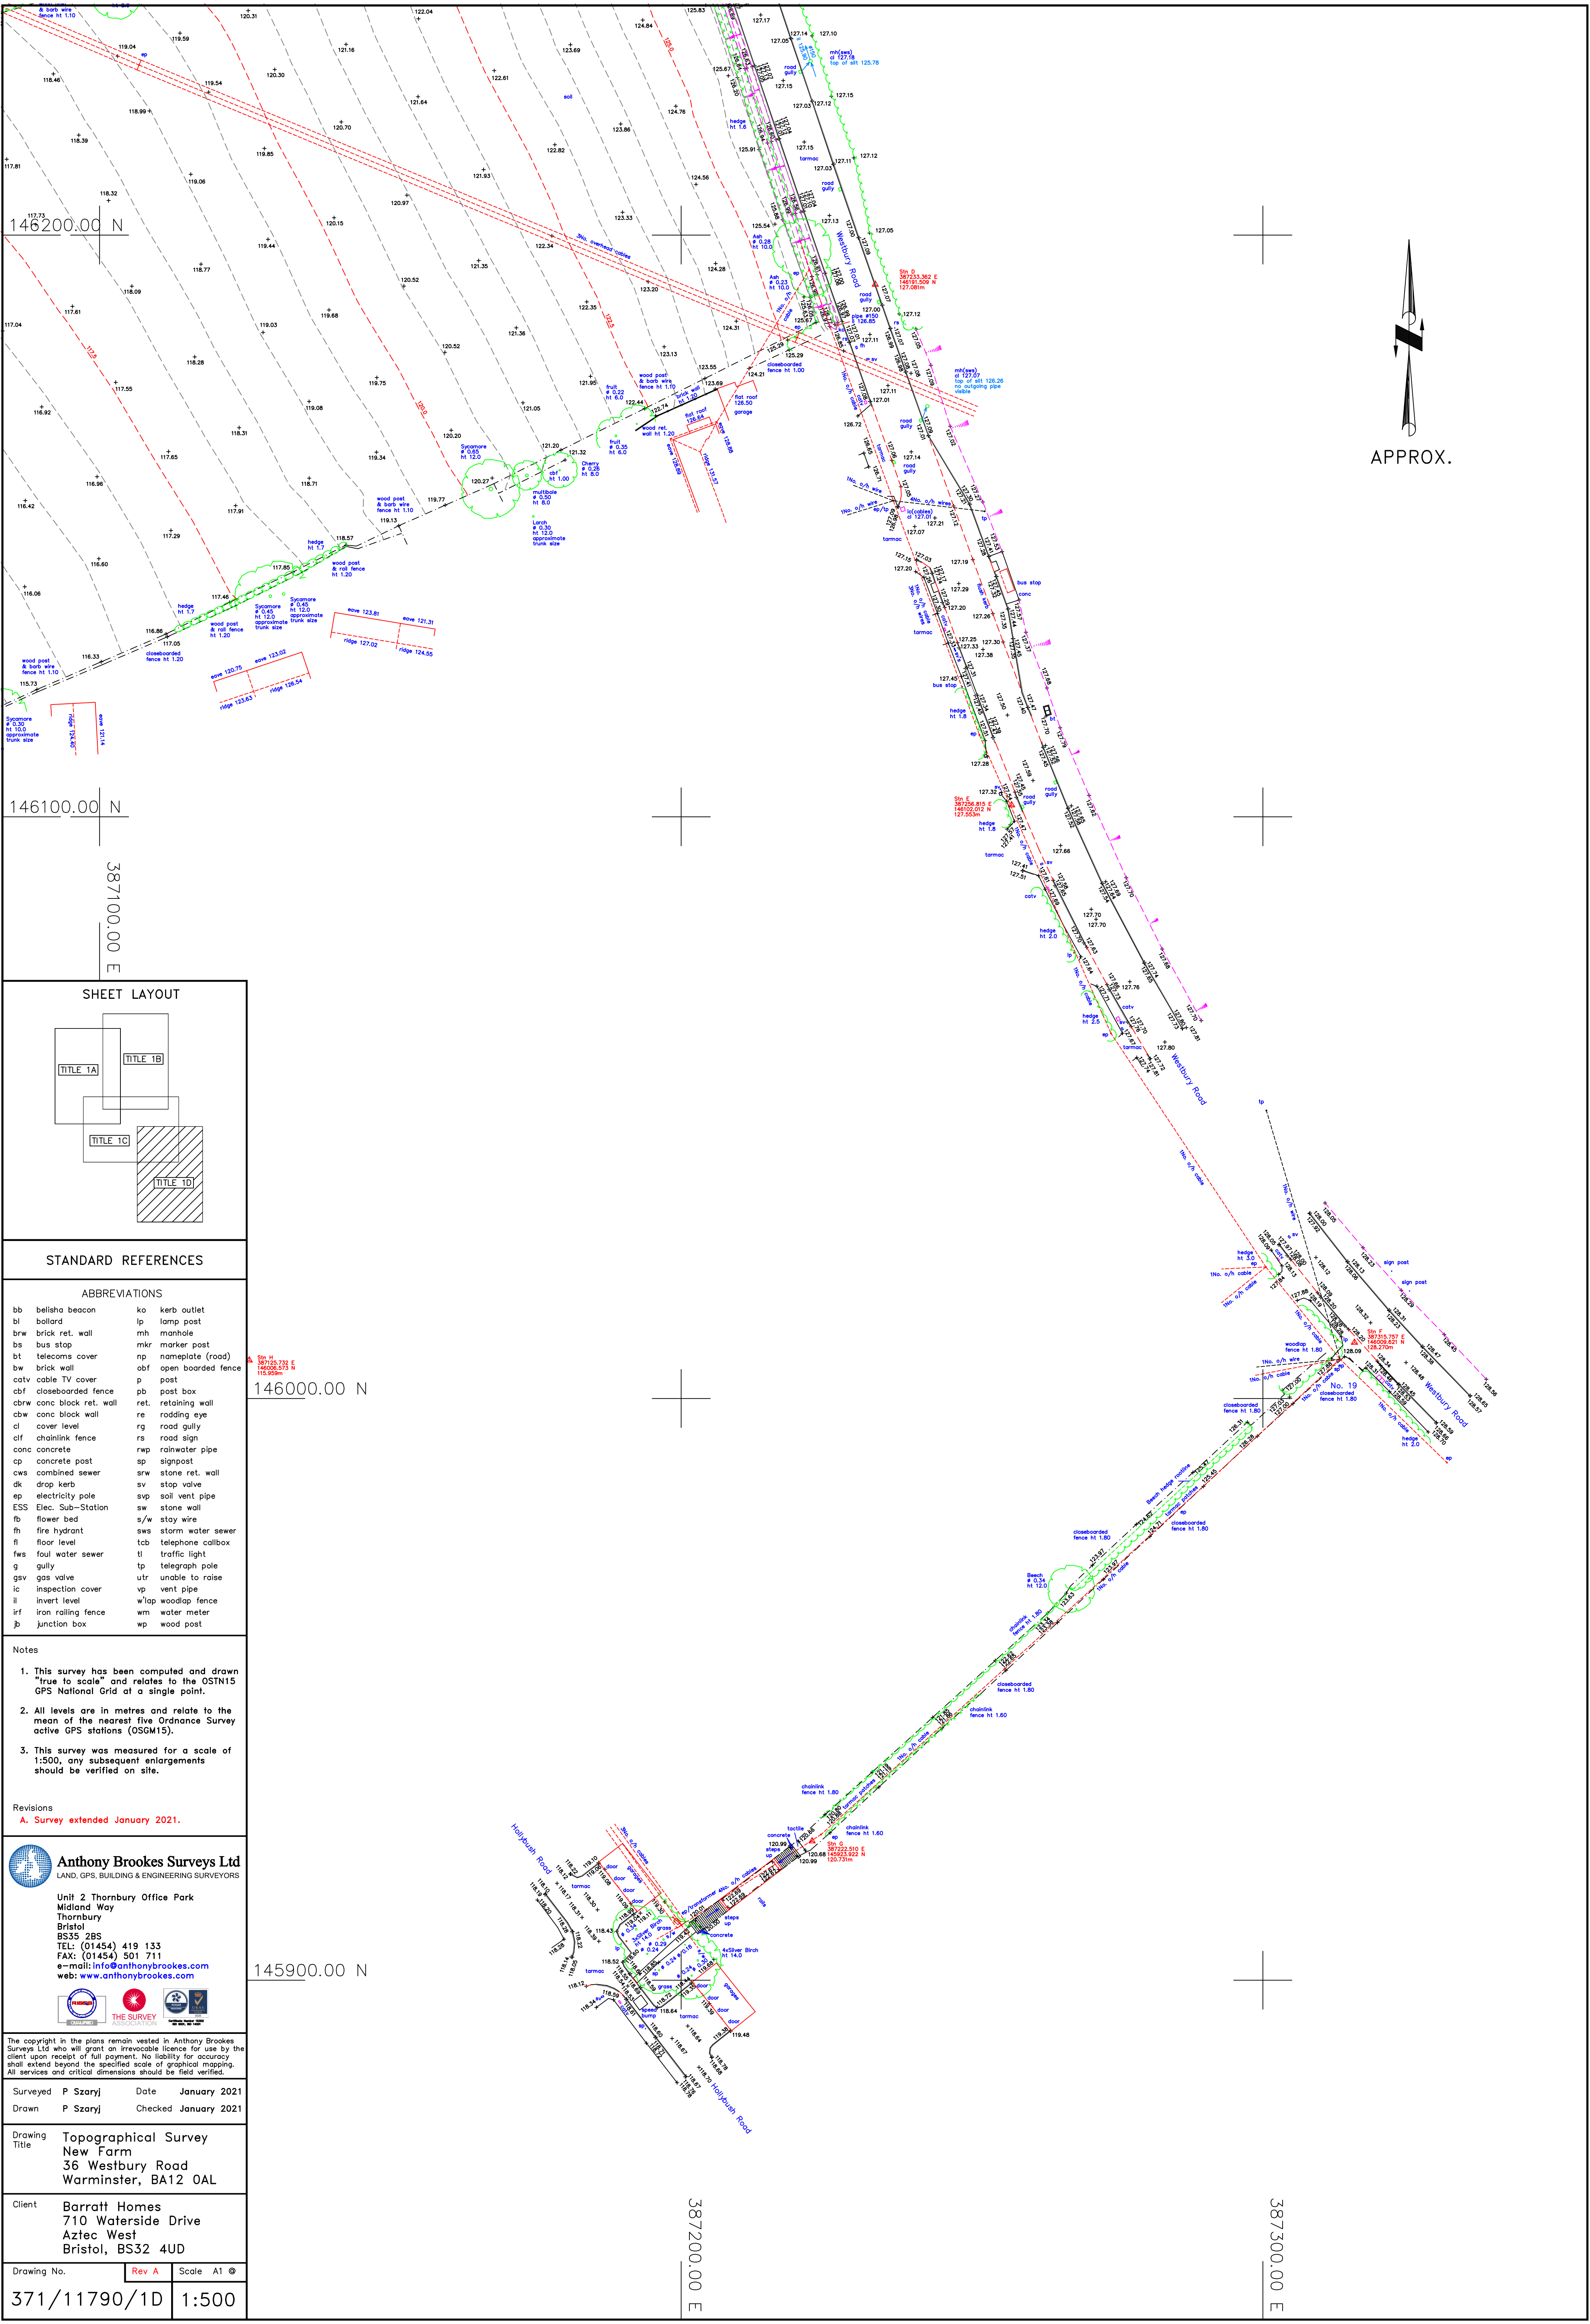

SHEET LAYOUT

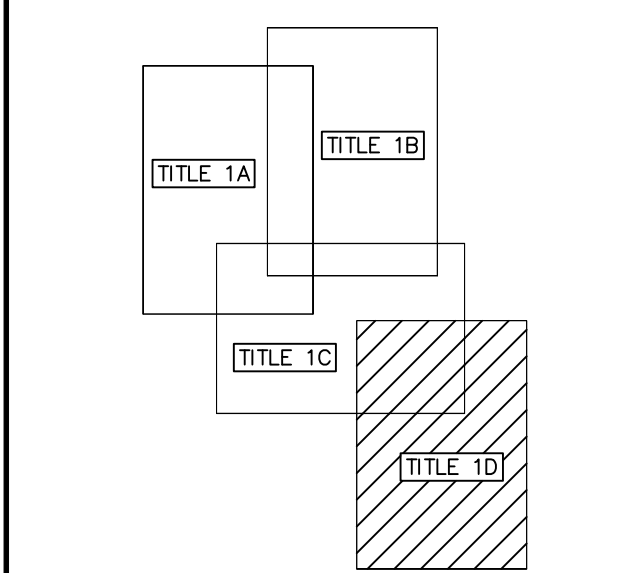

STANDARD REFERENCES

ABBREVIATIONS	
bb	bellish beacon
bl	ballard
brw	brick ret. wall
bs	bus stop
bt	telecoms cover
bw	brick wall
cbf	closeboarded fence
catv	cable TV cover
cbf	closeboarded fence
cbw	conc black ret. wall
cbw	conc black wall
cl	cover level
cl	chainlink fence
conc	concrete
cp	concrete post
cws	combined sewer
dk	drop kerb
ep	electricity pole
ESS	Elec. Sub-Station
fb	flower bed
fh	fire hydrant
fl	floor level
fws	foul water sewer
g	gully
gsv	gas valve
ic	inspection cover
il	invert level
lrf	iron railing fence
j	junction box
ko	kerb outlet
lp	lamp post
mh	manhole
mk	marker post
np	nameplate (road)
obf	open boarded fence
p	post
pb	post box
ret.	retaining wall
re	rodding eye
rg	road gully
rs	road sign
rwp	rainwater pipe
sp	signpost
srw	stone ret. wall
sv	stop valve
svp	soil vent pipe
sw	stone wall
s/w	stay wire
sws	storm water sewer
tcb	telephone callbox
tl	traffic light
tp	telegraph pole
utr	unable to raise
vp	vent pipe
wlap	woodlap fence
wm	water meter
wp	wood post

Notes

1. This survey has been computed and drawn "true to scale" and relates to the OSTN15 GPS National Grid at a single point.
2. All levels are in metres and relate to the mean of the nearest five Ordnance Survey active GPS stations (OSGM15).
3. This survey was measured for a scale of 1:500, any subsequent enlargements should be verified on site.

Revisions

A. Survey extended January 2021.



Anthony Brookes Surveys Ltd
LAND, GPS, BUILDING & ENGINEERING SURVEYORS

Unit 2 Thornbury Office Park
Midland Way
Thornbury
Bristol
BS35 2BS
TEL: (01454) 419 133
FAX: (01454) 501 711
e-mail: info@anthonybrookes.com
web: www.anthonybrookes.com



The copyright in the plans remain vested in Anthony Brookes Surveys Ltd who will grant an irrevocable licence for use by the client upon receipt of full payment. No liability for accuracy shall extend beyond the specified scale of graphical mapping. All services and critical dimensions should be field verified.

Surveyed P Szaryj Date January 2021
Drawn P Szaryj Checked January 2021

Drawing Title
Topographical Survey
New Farm
36 Westbury Road
Warminster, BA12 0AL

Client
Barratt Homes
710 Waterside Drive
Aztec West
Bristol, BS32 4UD

Drawing No. 371/11790/1D Rev A Scale 1:500