

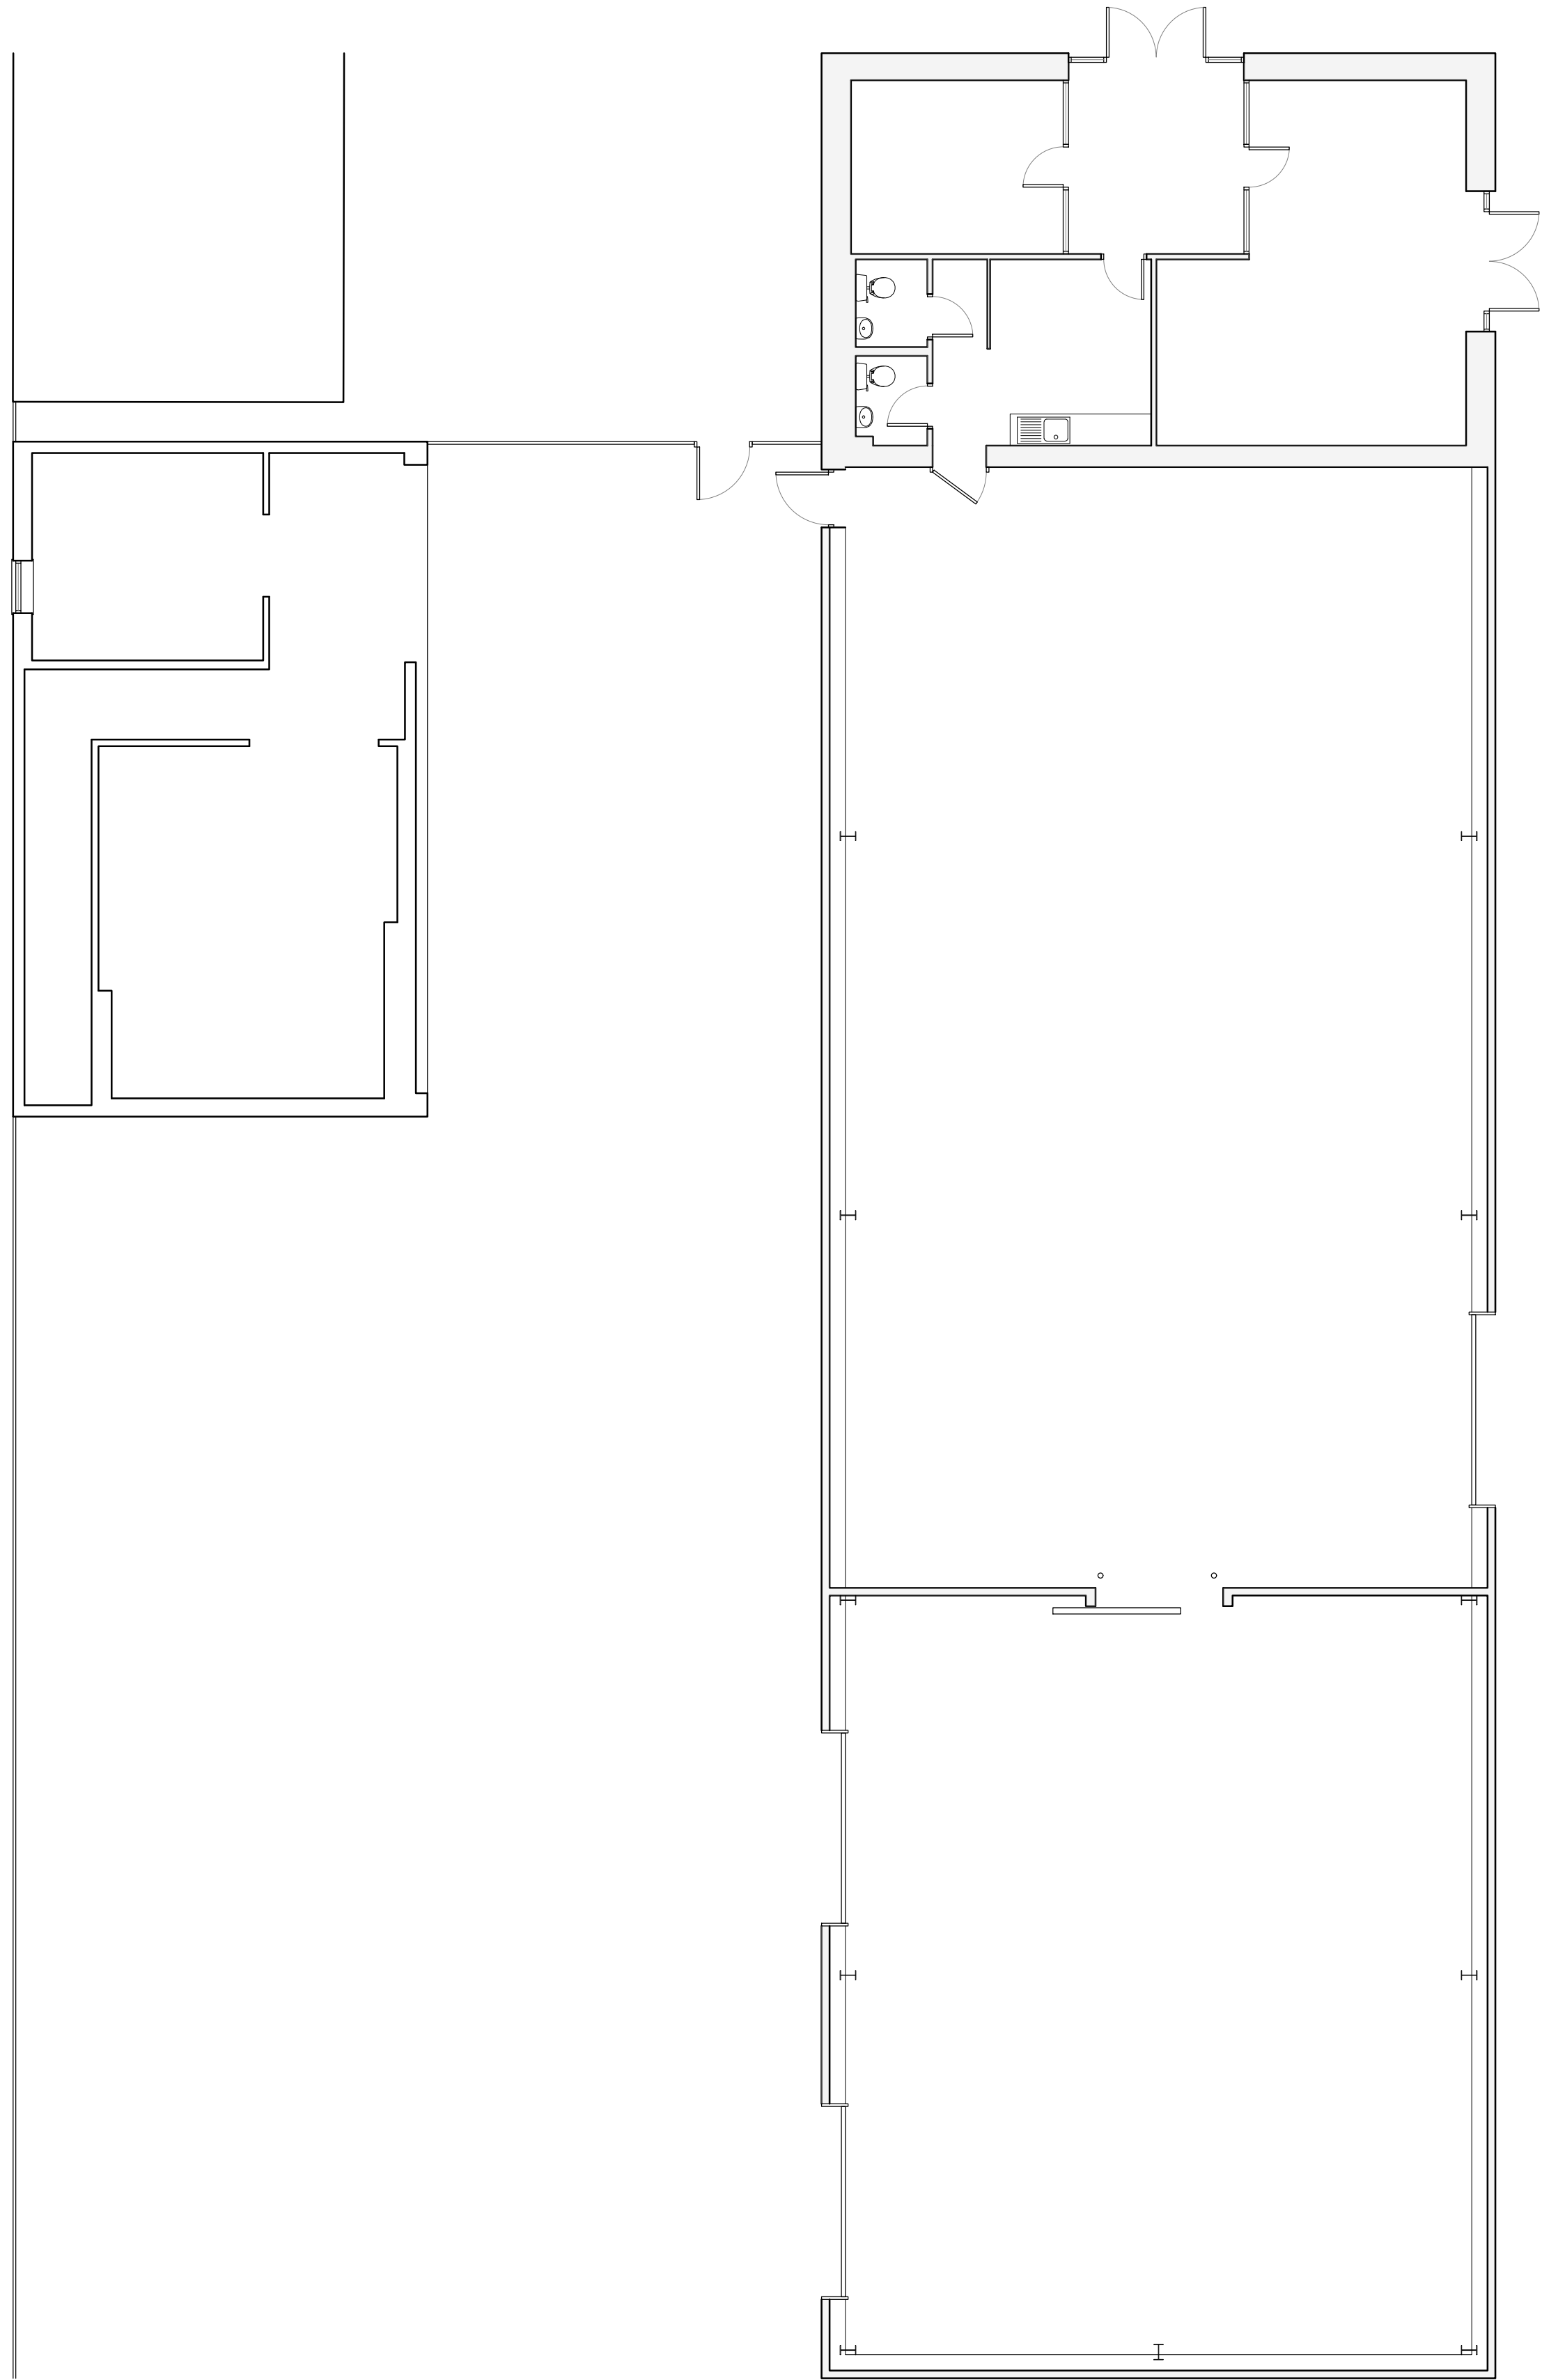


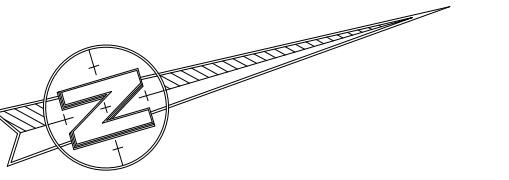

Existing Floor Plan - 1:100

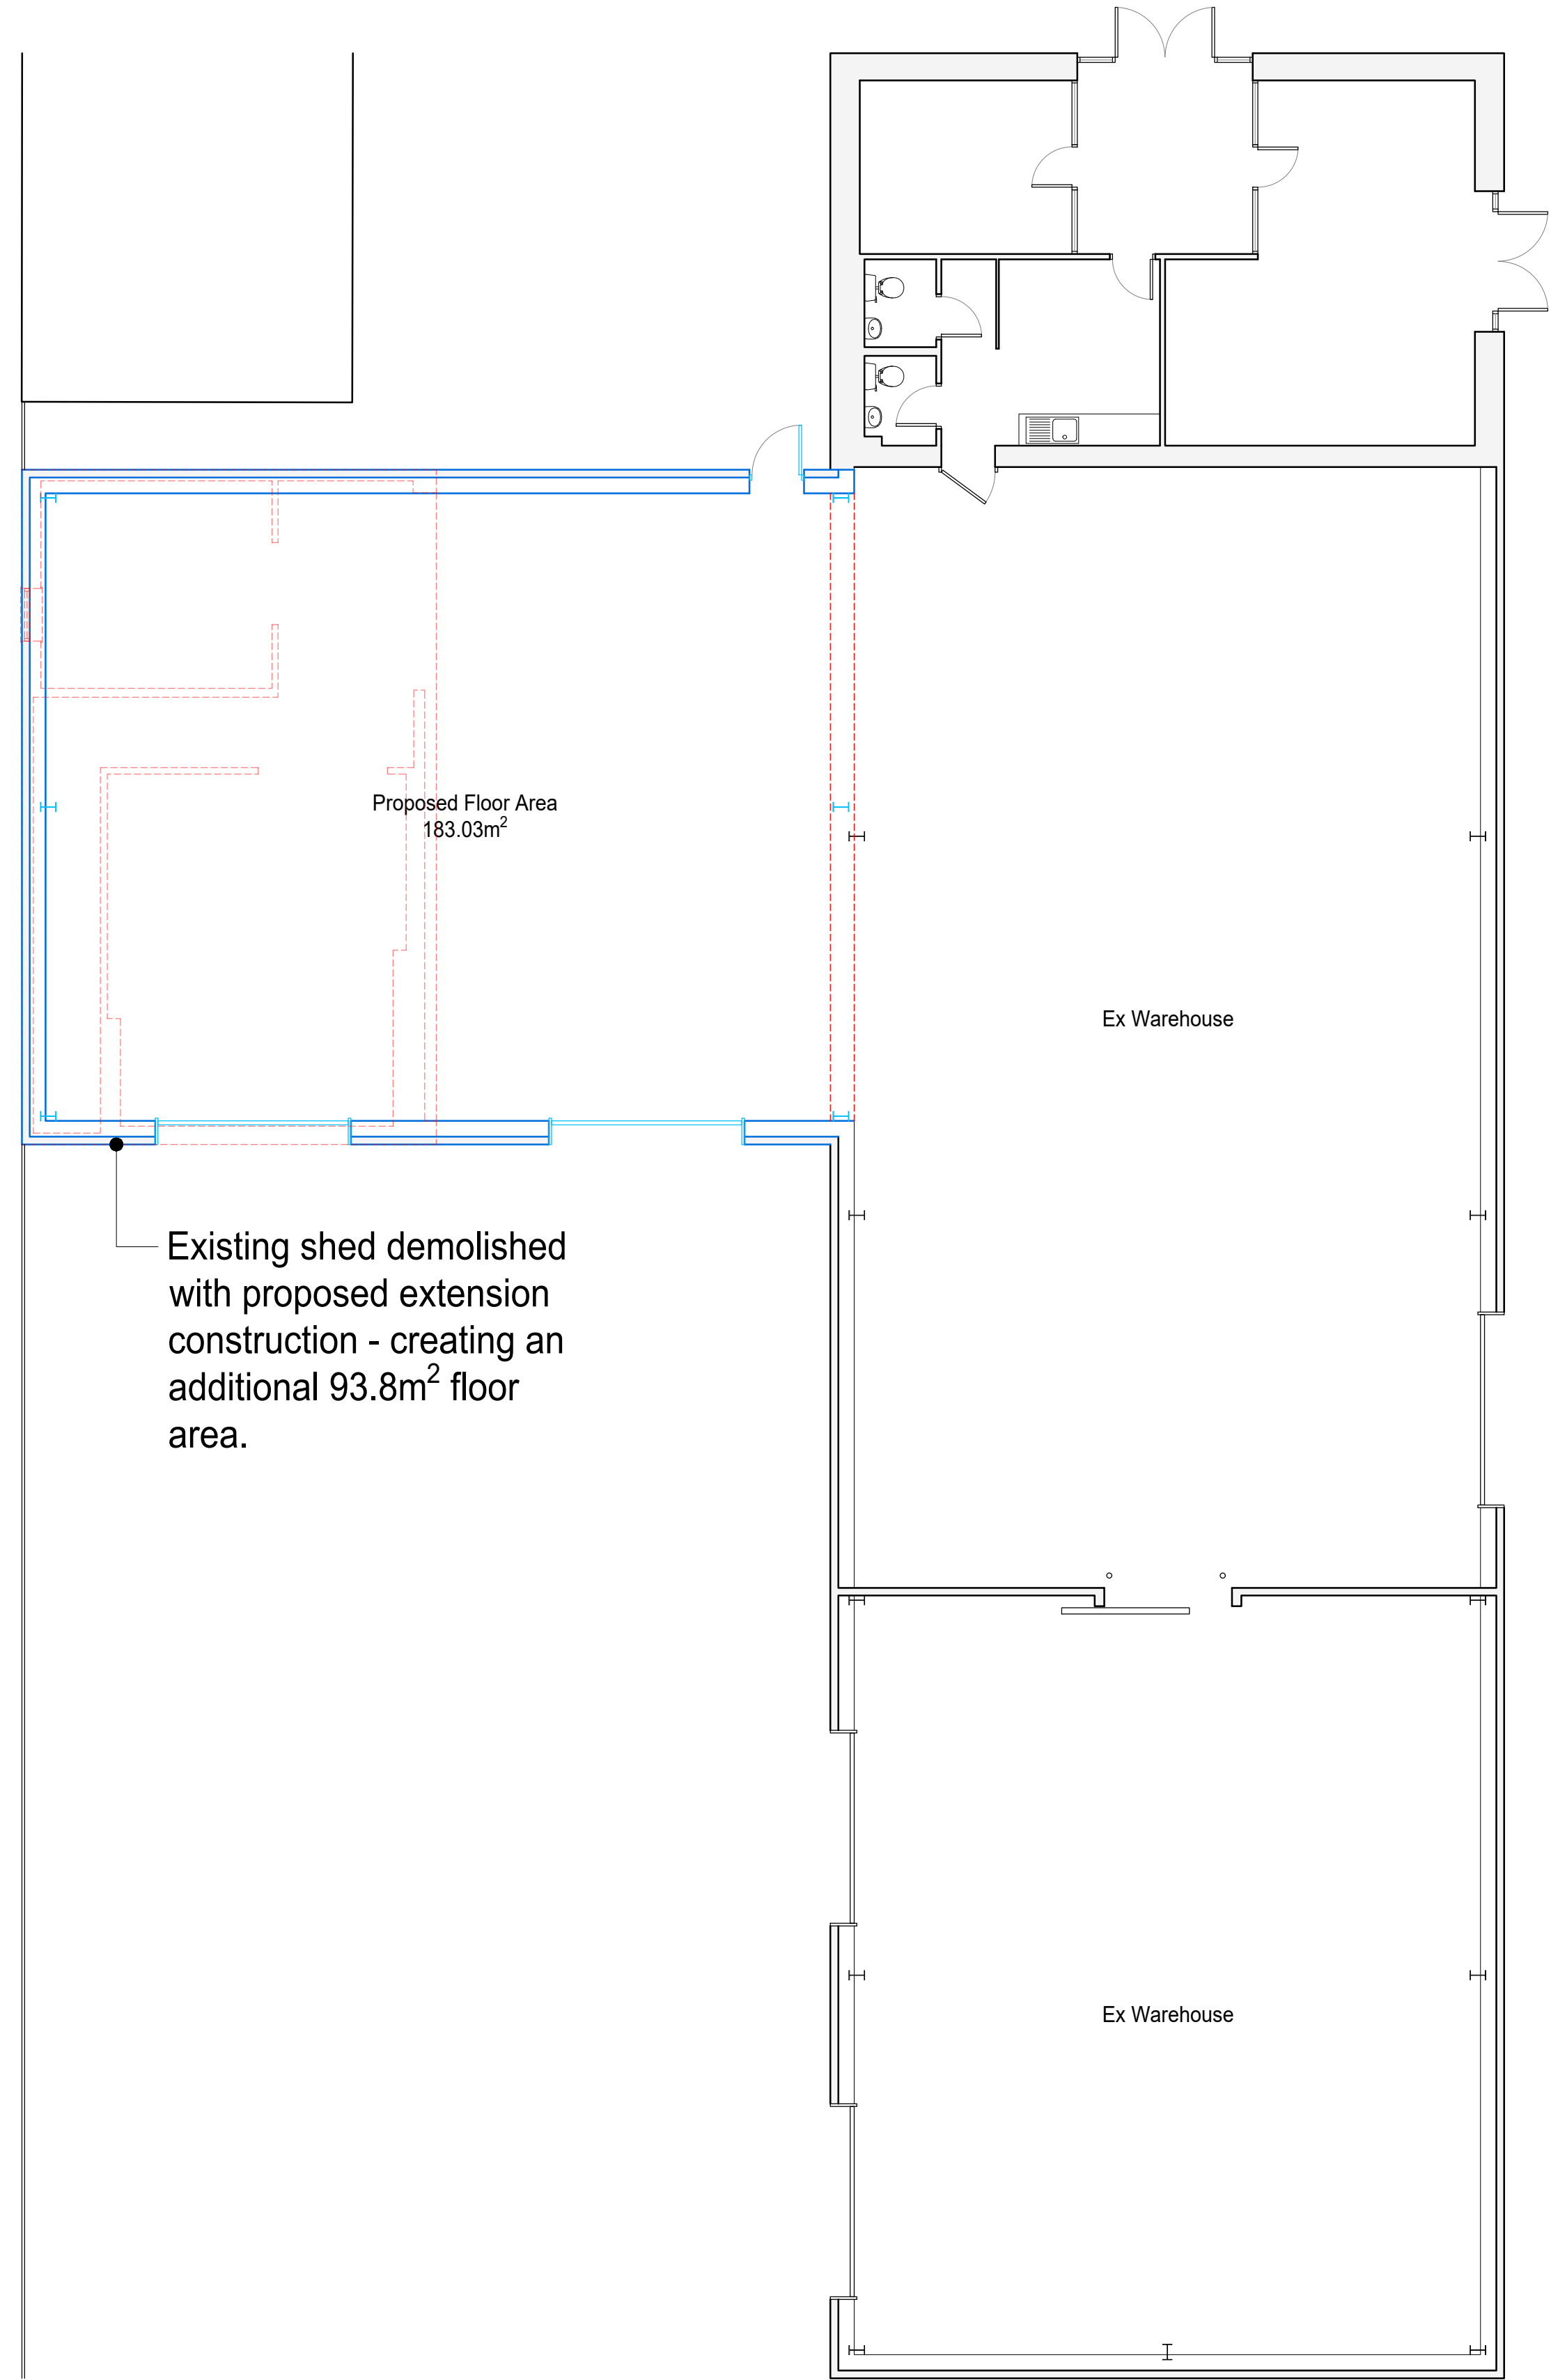

Proposed Floor Plan - 1:100

0m 1m 2m 3m 4m 5m 6m 7m 8m 9m 10m

Rev	Revision	By	Date
-----	----------	----	------

KNIGHT Consulting ARCHITECTURE - SURVEYING - PLANNING admin@knight-consulting.co.uk	First Floor Unit 7
	The Quarterdeck
	Port Solent
	PO6 4TP
	T: 01489 660194

Client

DWB LONG LTD

Project

ROEBRIDGE FOODS
BRICKWORTH ROAD
WHITEPARISH, SALISBURY
SP5 2QG

Drawing

EXISTING AND PROPOSED PLANS

Scale	1:100@A1	Date	JAN 2026
-------	----------	------	----------

Project no.	Sequential	Bldg/Floor	Detail	Rev
KC	02	A	EX/PP	.