


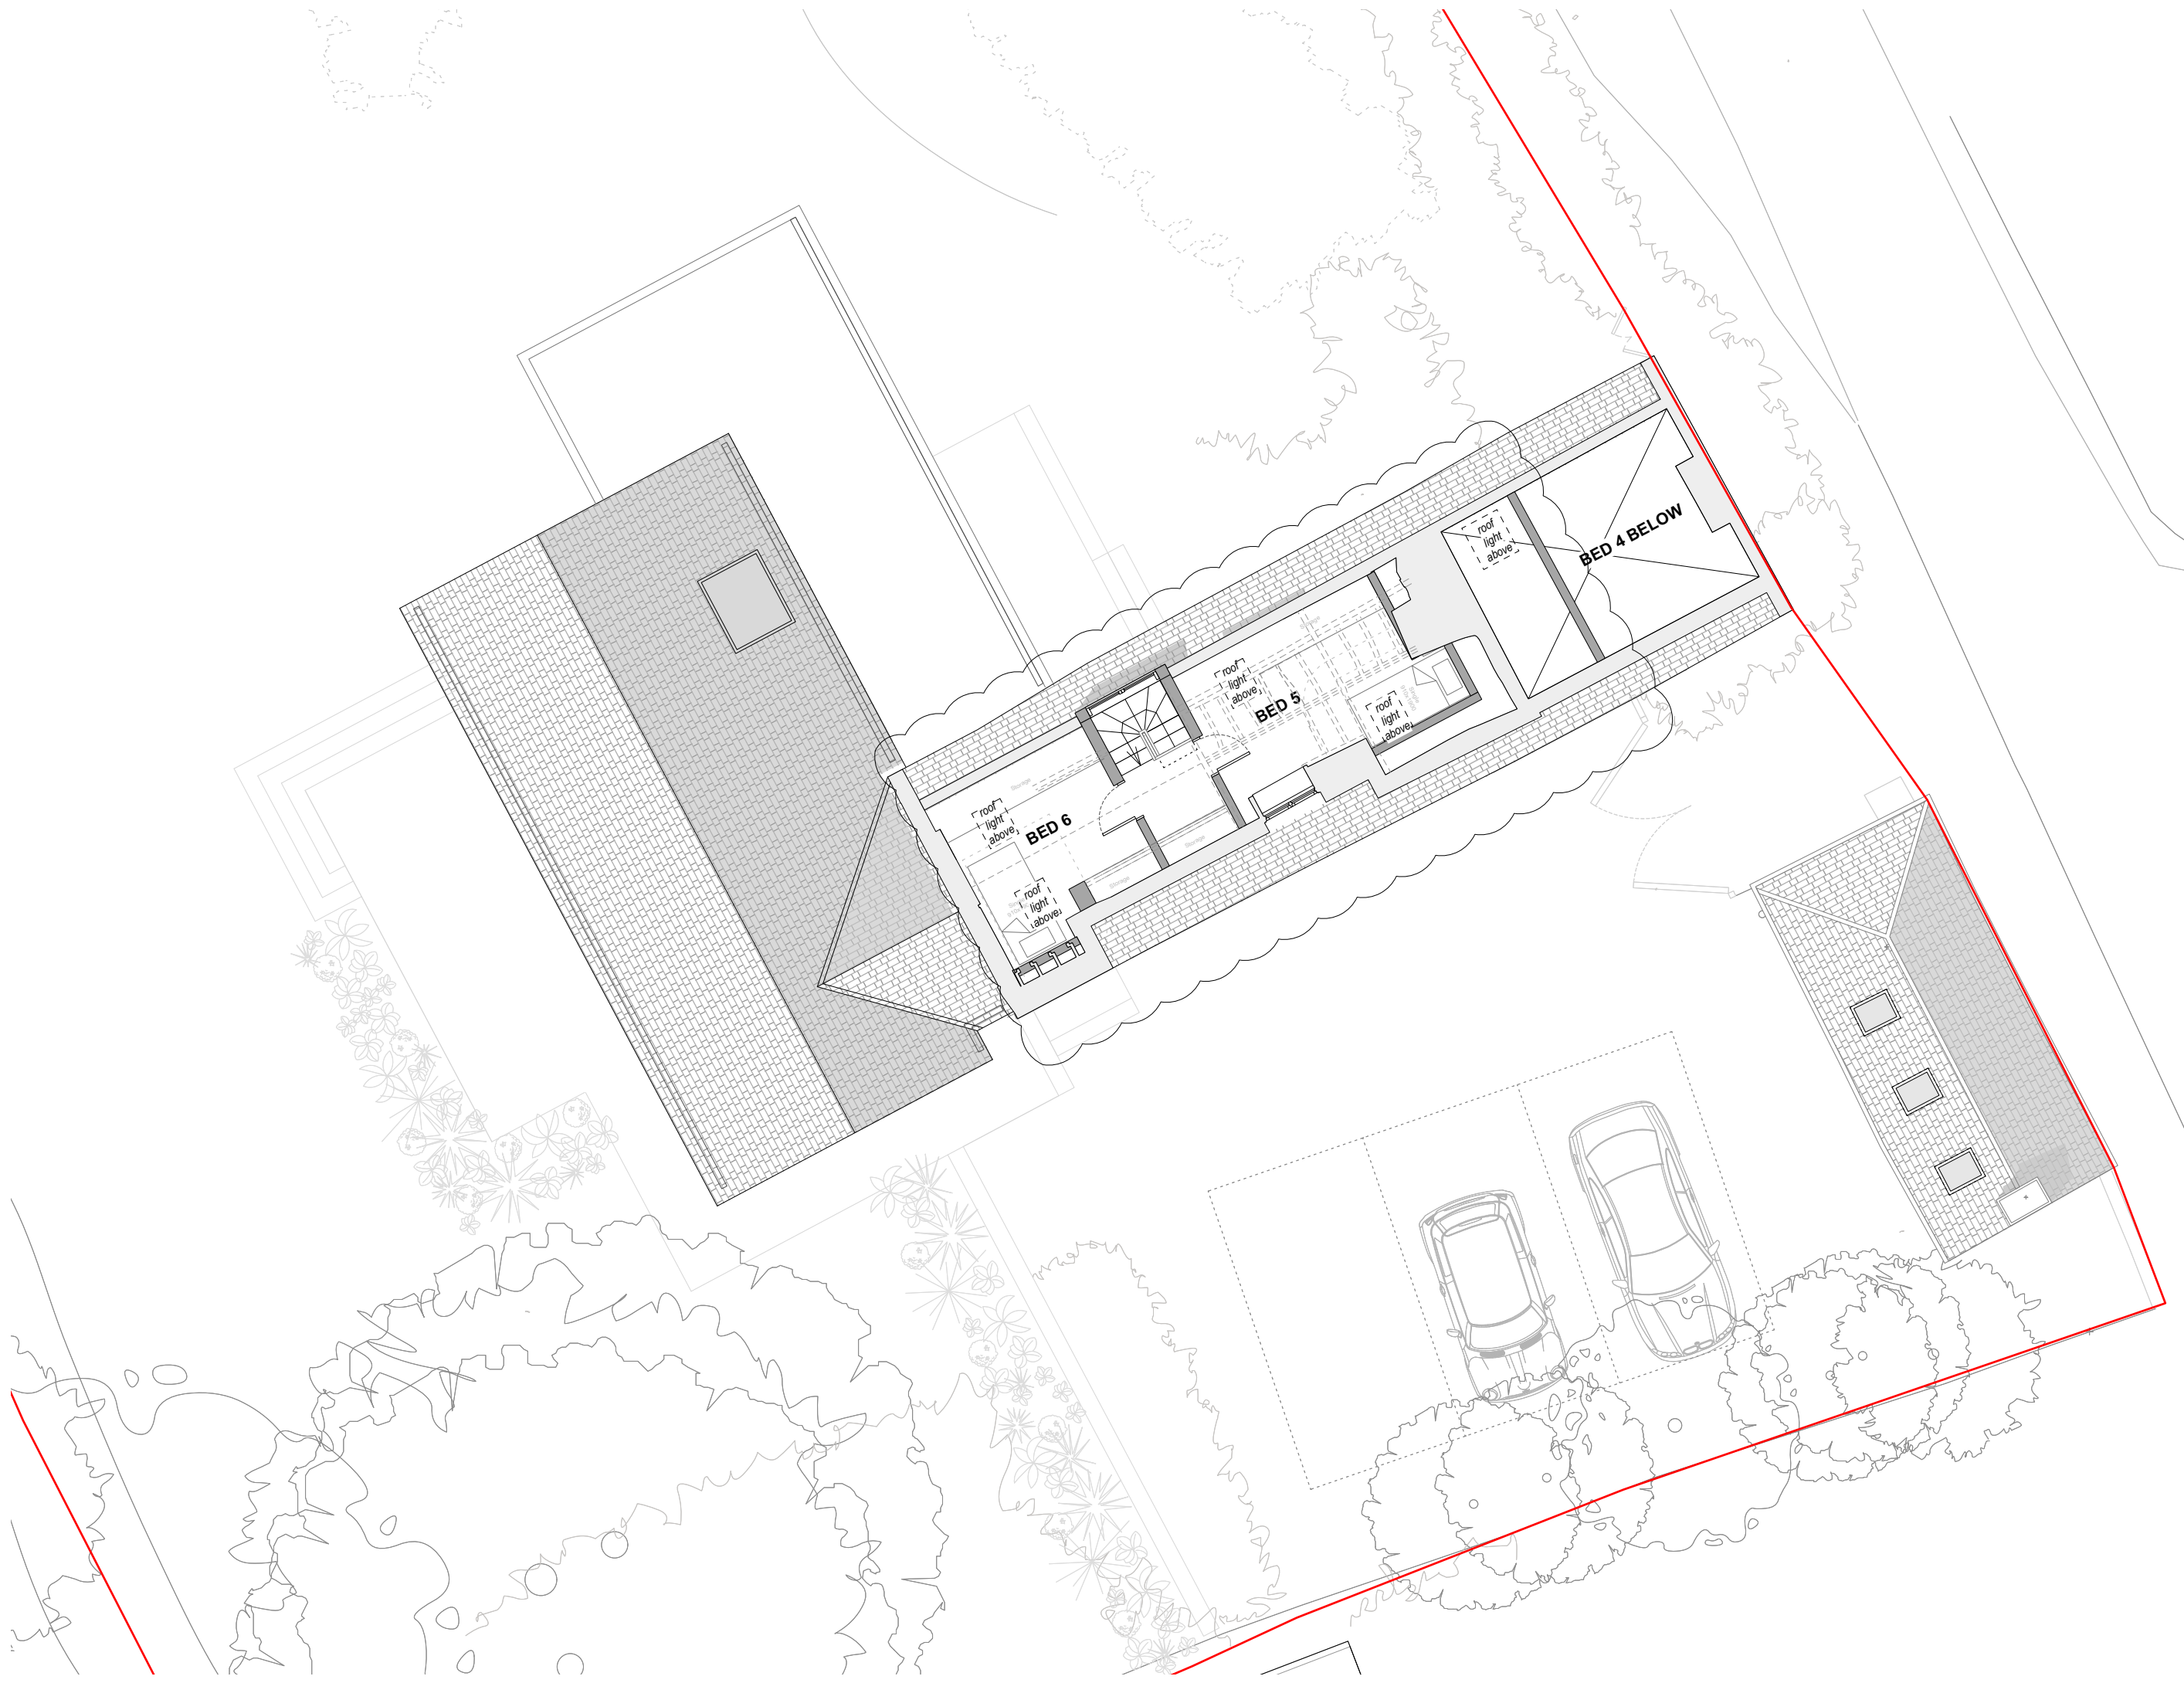

NOTES:

P4

Revised Submission

09/01/2026

P3

NMA Stair and Loft

13/11/2025

P2

Revised Planning Submission

21/10/2022

REV.	DESCRIPTION	DATE
------	-------------	------

Loft Plan

JOB NO - DRAWING NO.

REV.

506 - P 103

P4

Rest Harrow

SCALE @ A3:

1:100

DATE:

09/01/2026

DRAWN BY:

KH

ISSUED / CHECKED BY:

JB

PLANNING

N

1:100

0 2m

CaSA

ARCHITECTS

www.casa-architects.com

© CaSA Architects